


LOCATION PLAN 1:1250

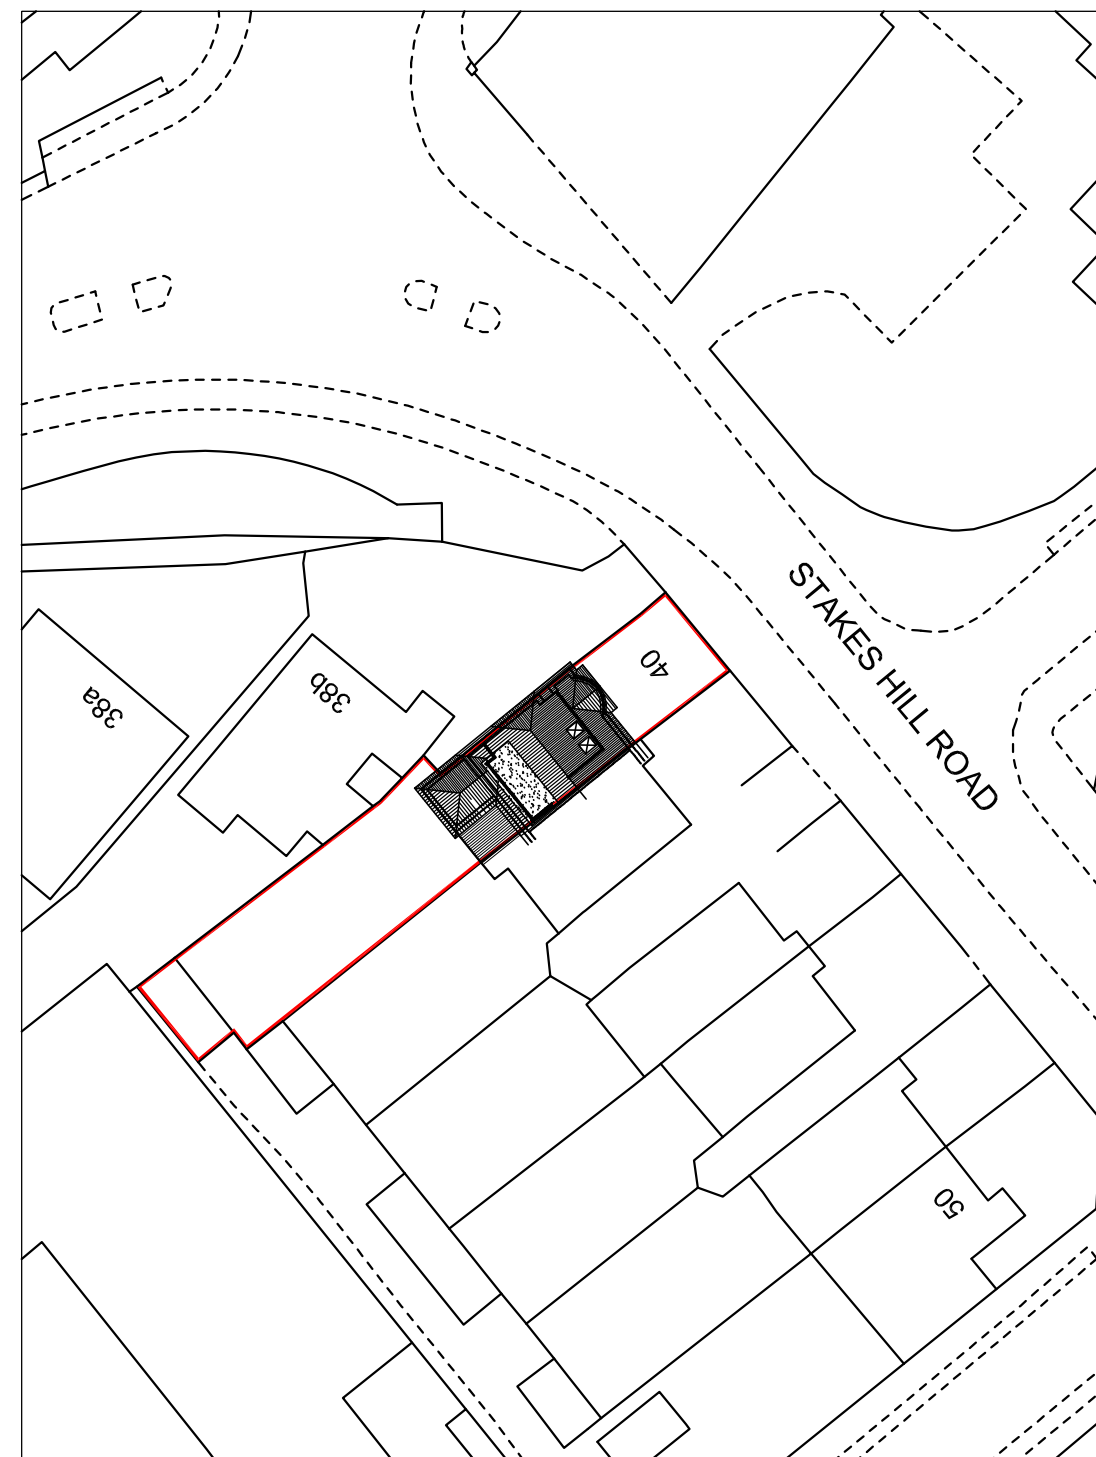

BLOCK PLAN 1:500

m 10 20 30 40


metres 10 20 30 40

40 Stakes Hill Road
Waterlooville
PO7 7HY

SITE PLANS

Revisions



- A.
- B.
- C.
- D.

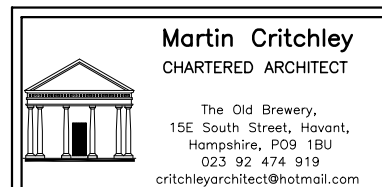


Scale A3 = AS SHOWN
Date 09/03/16
Drawn OS

1043-121⁰

© Crown Copyright
All rights reserved.
Reproduced by Permission.
Licence No. 100046837

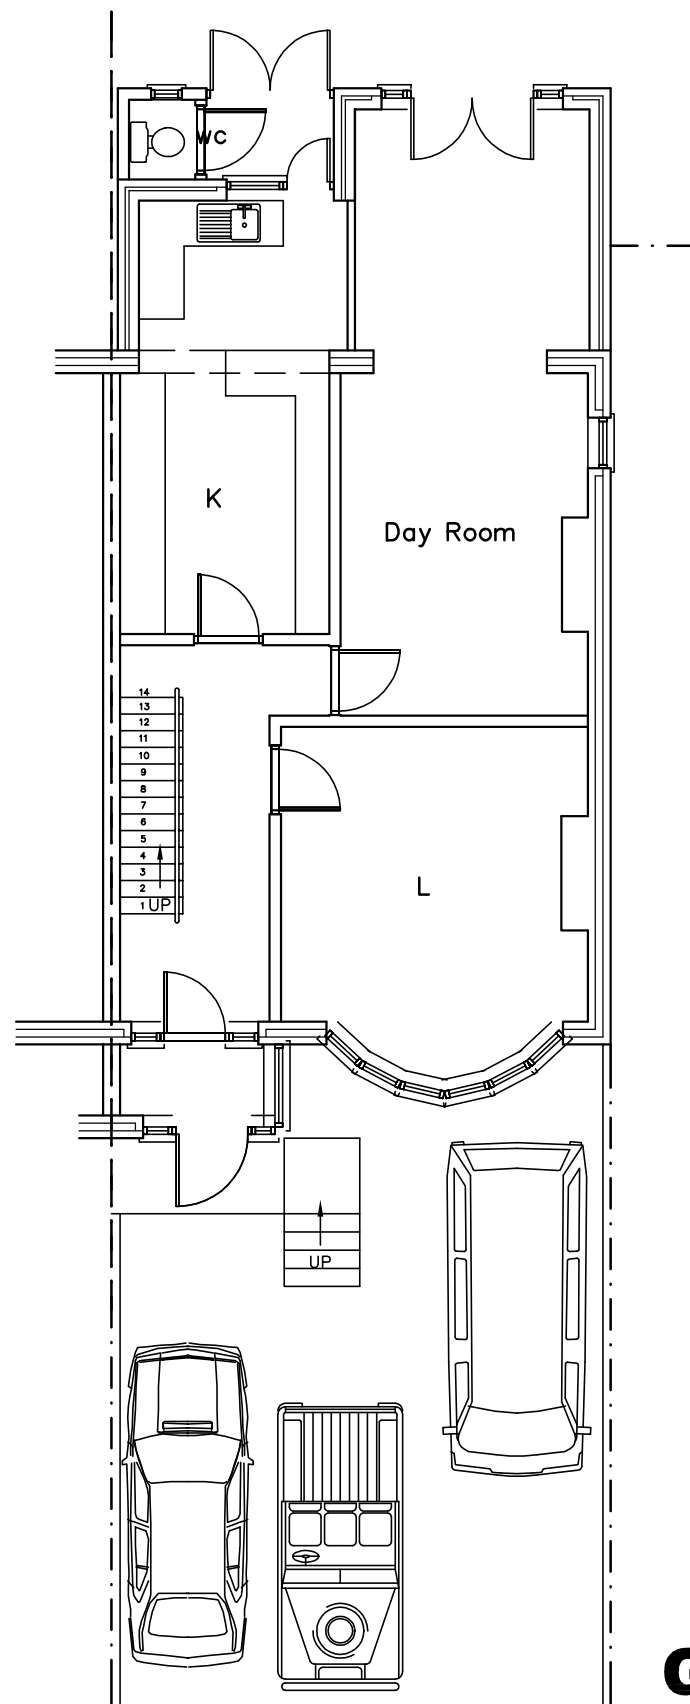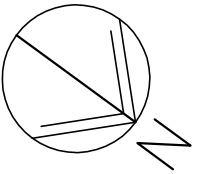

GROUND

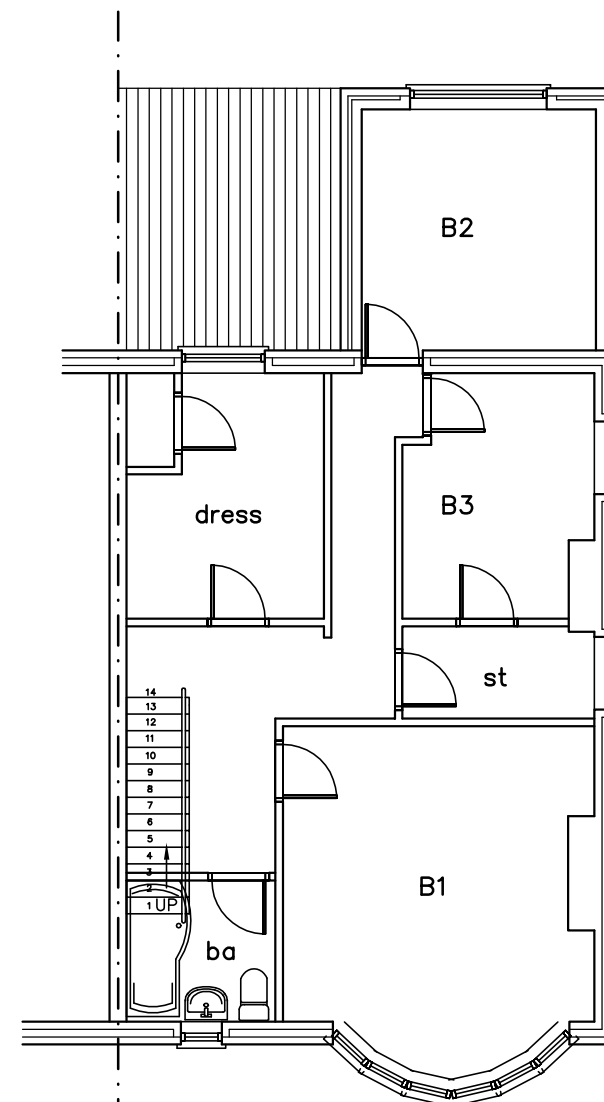

FIRST

40 Stakes Hill Rd
Waterlooville
P07 7HY

EXISTING
PLANS



Martin Critchley
CHARTERED ARCHITECT

The Old Brewery,
15E South Street, Havant,
Hampshire, P09 1BU
023 92 474 919
critchleyarchitect@hotmail.com

Scale 1 : 100
Date 09/03/16
Drawn JHL

Revisions

- A.
- B.

1043-221⁰

metres

10

20


30




NORTH—EAST



NORTH—WEST

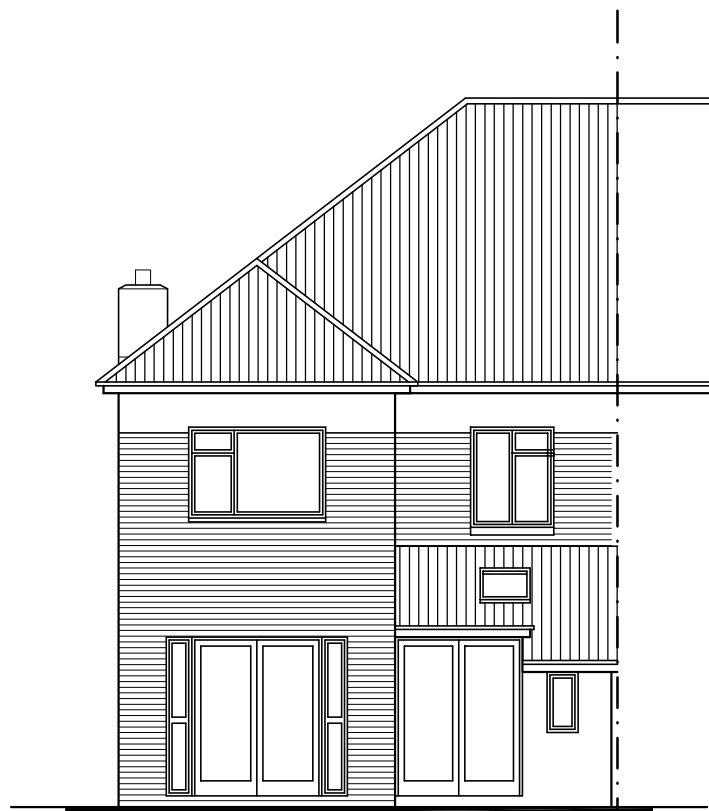

SOUTH—WEST

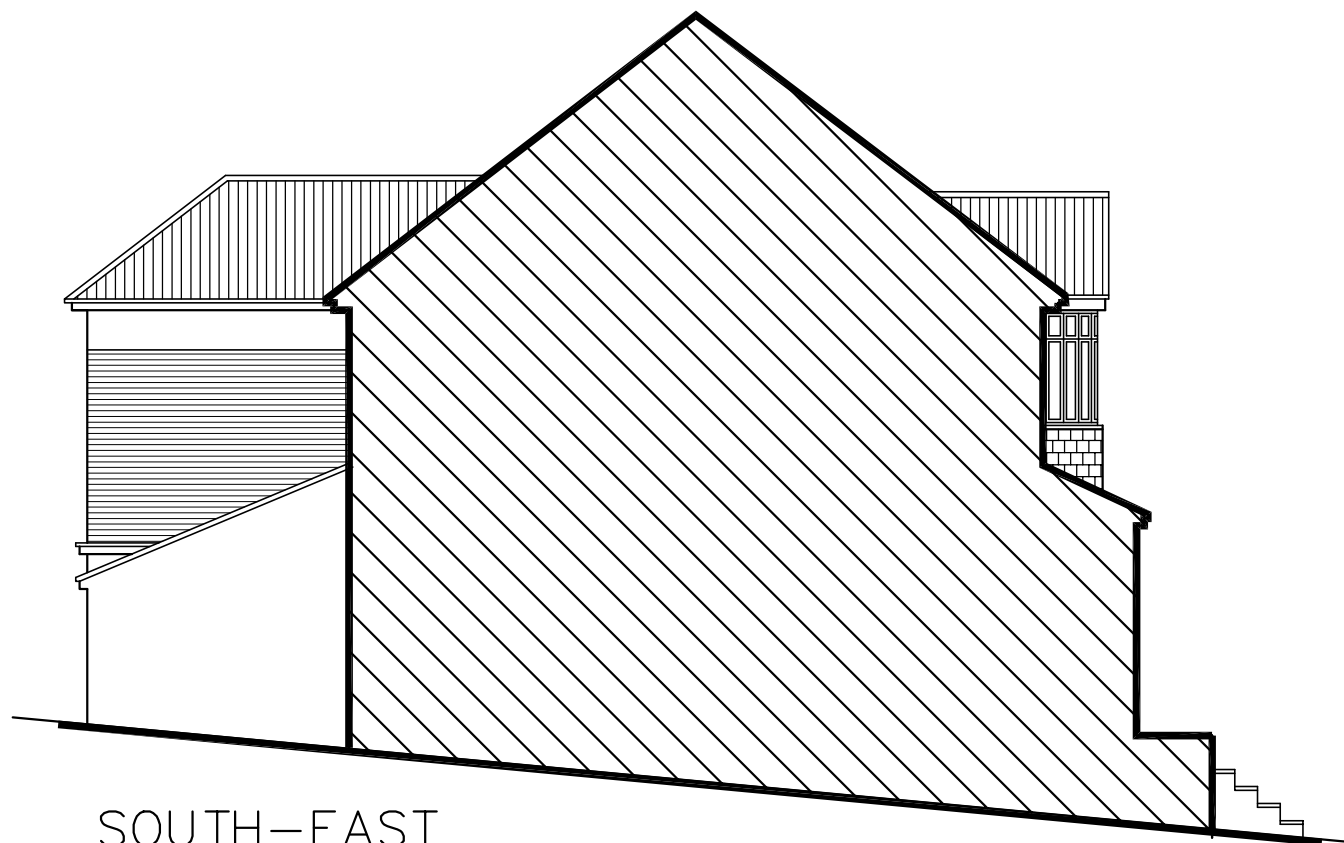

SOUTH—EAST

40 Stakes Hill Rd
Waterlooville
P07 7HY

EXISTING ELEVATIONS




Scale 1 : 100
Date 09/03/16
Drawn JHL

Revisions


A.
B.

1043—321⁰


metres 10 20 30

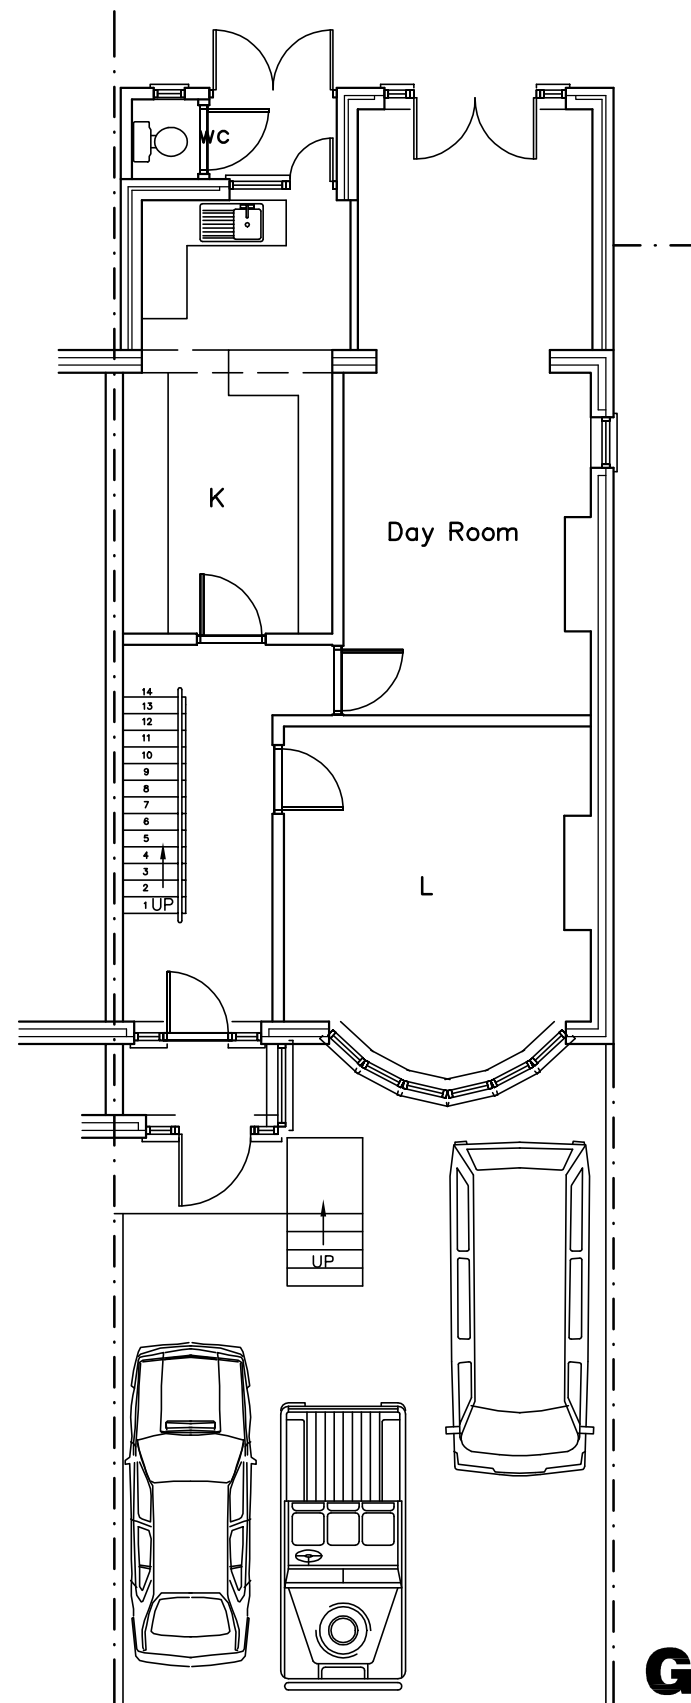


GROUND

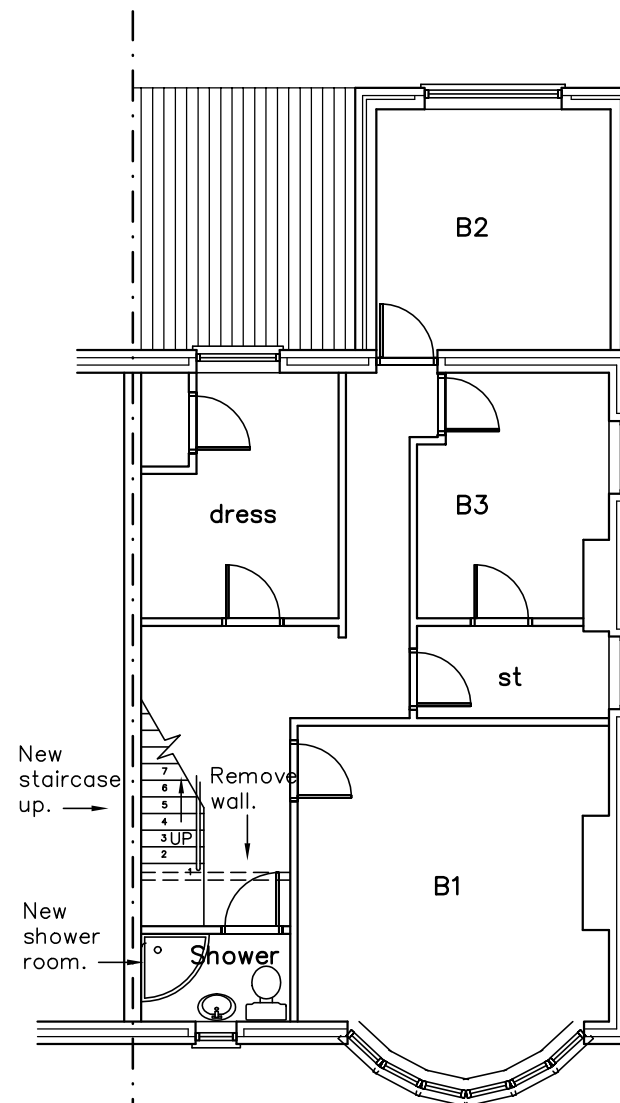

FIRST

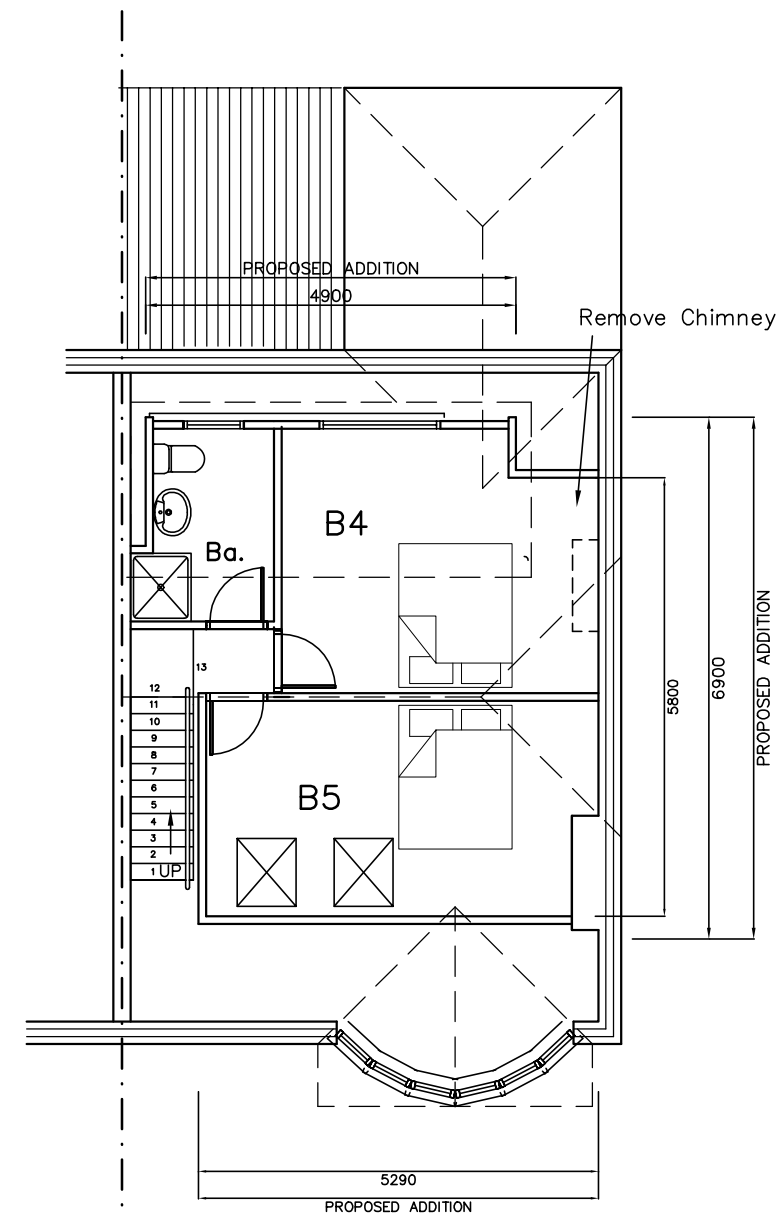

SECOND

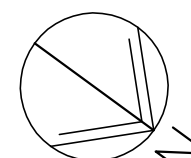

40 Stakes Hill Road
Waterlooville
P07 7HY

PROPOSAL PLANS

Revisions

A.
B.



Scale 1 : 100
Date 09/03/16
Drawn ALB/MHC



1043-421⁰

metres


10

20

30

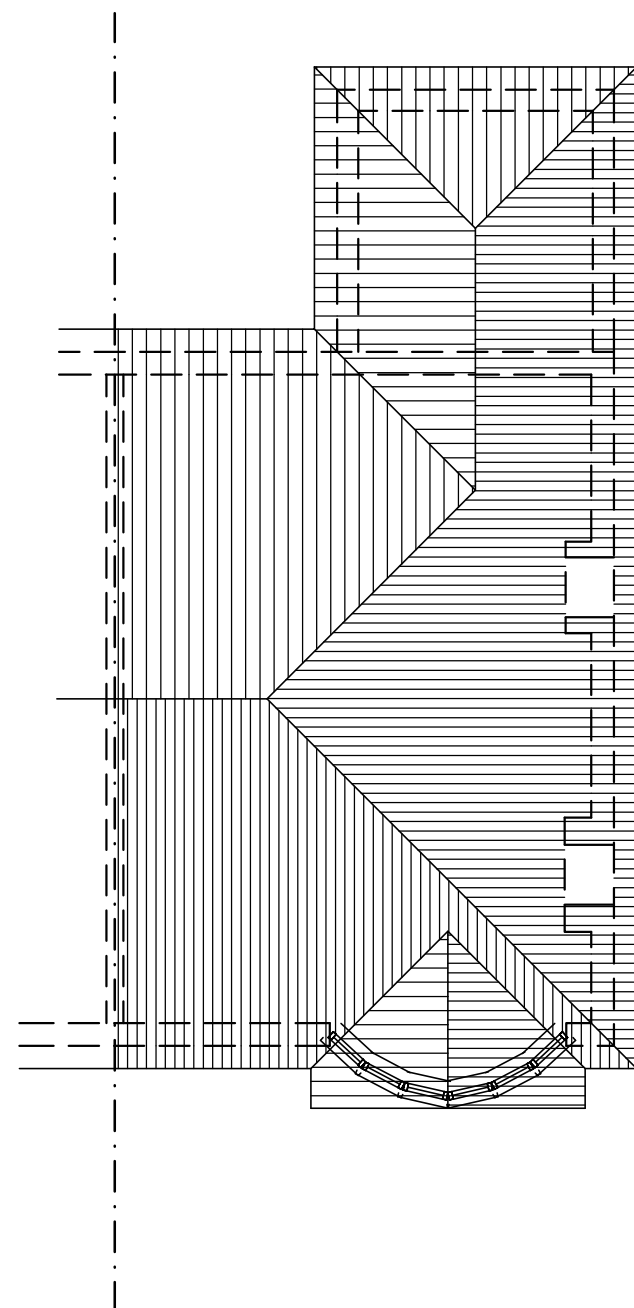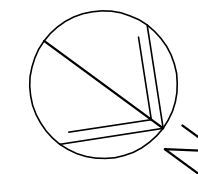

EXISTING

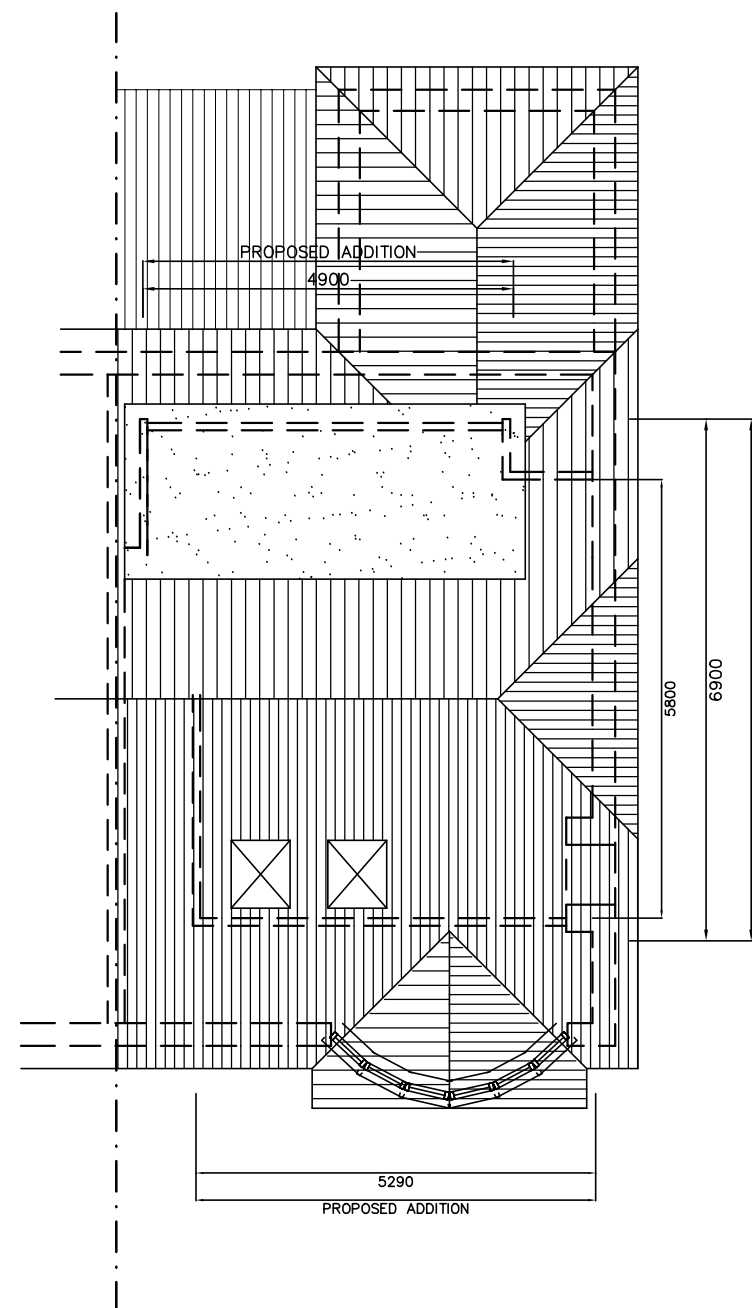

PROPOSED

40 Stakes Hill Rd
Waterlooville
PO7 7HY

ROOF
PLANS



Martin Critchley
CHARTERED ARCHITECT

The Old Brewery,
15E South Street, Havant,
Hampshire, PO9 1BU
023 92 474 919
critchleyarchitect@hotmail.com

Scale 1 : 100
Date 09/03/16
Drawn JHL

Revisions

- A.
- B.


1043-422⁰

metres


10

20


30

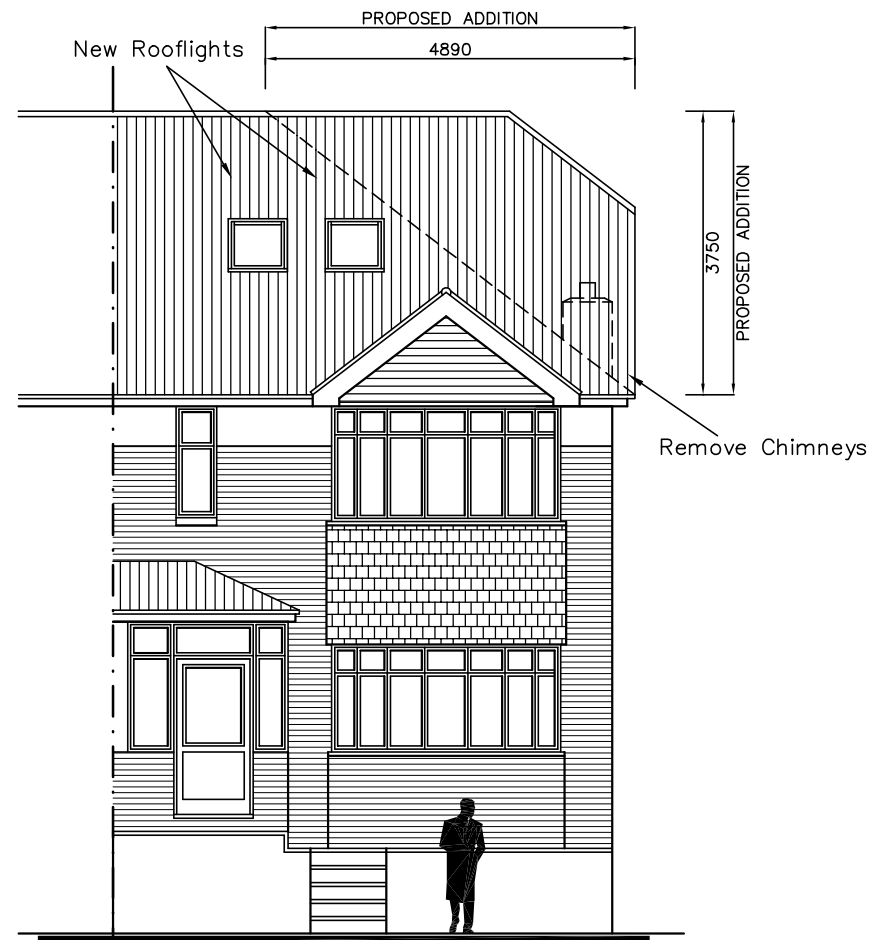


NORTH—EAST

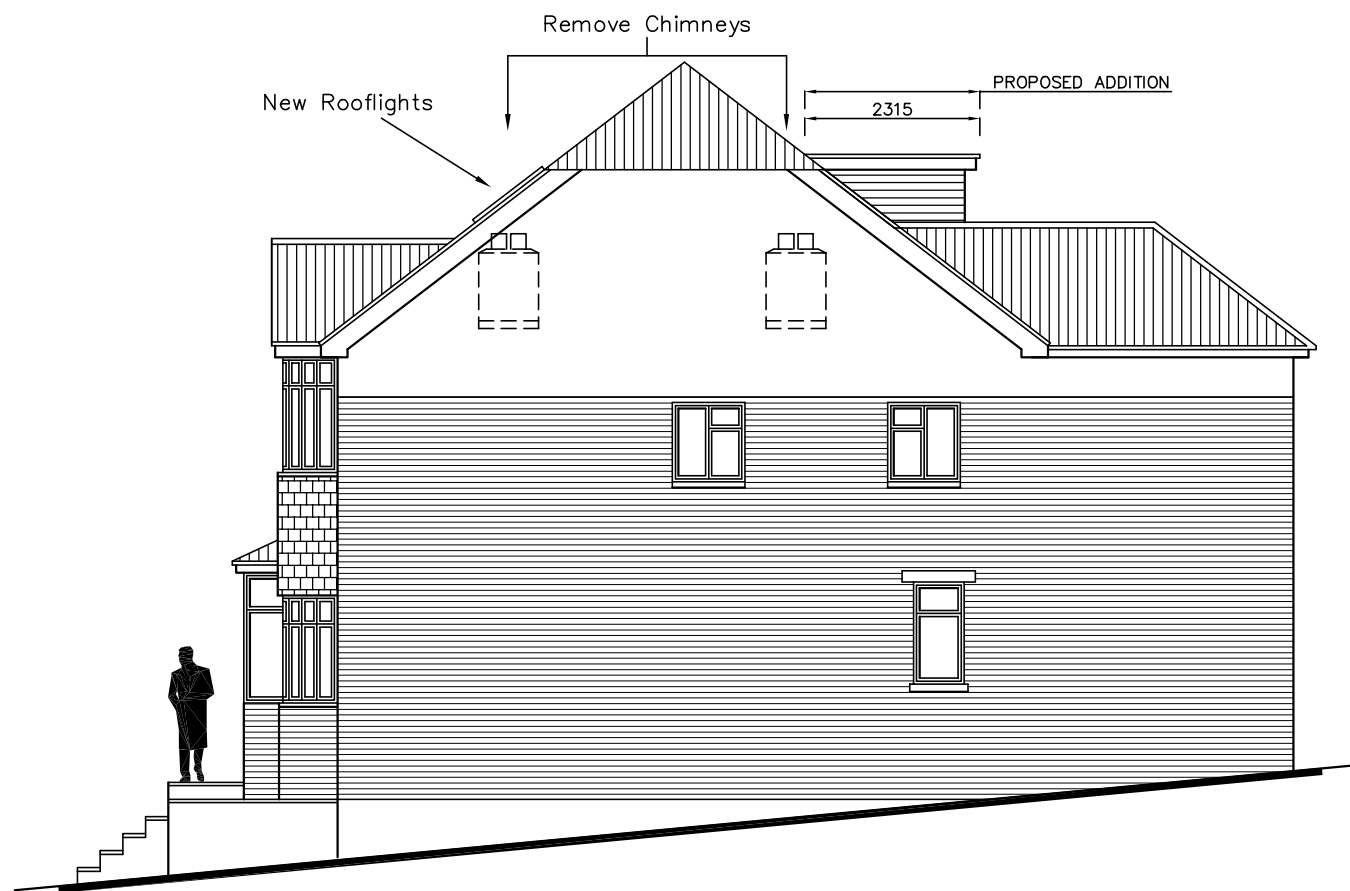

NORTH—WEST

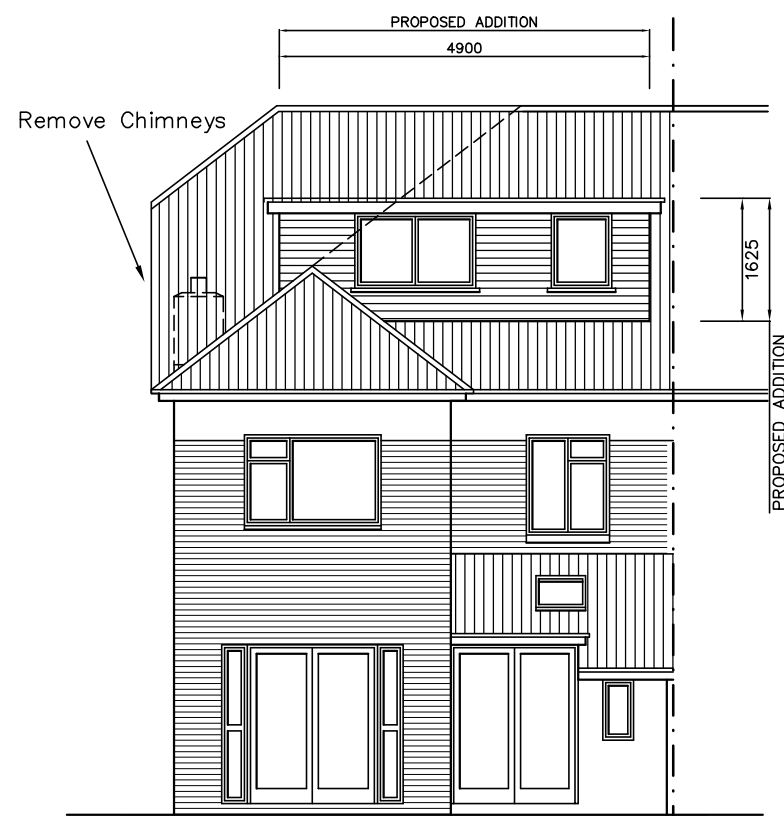

SOUTH—WEST

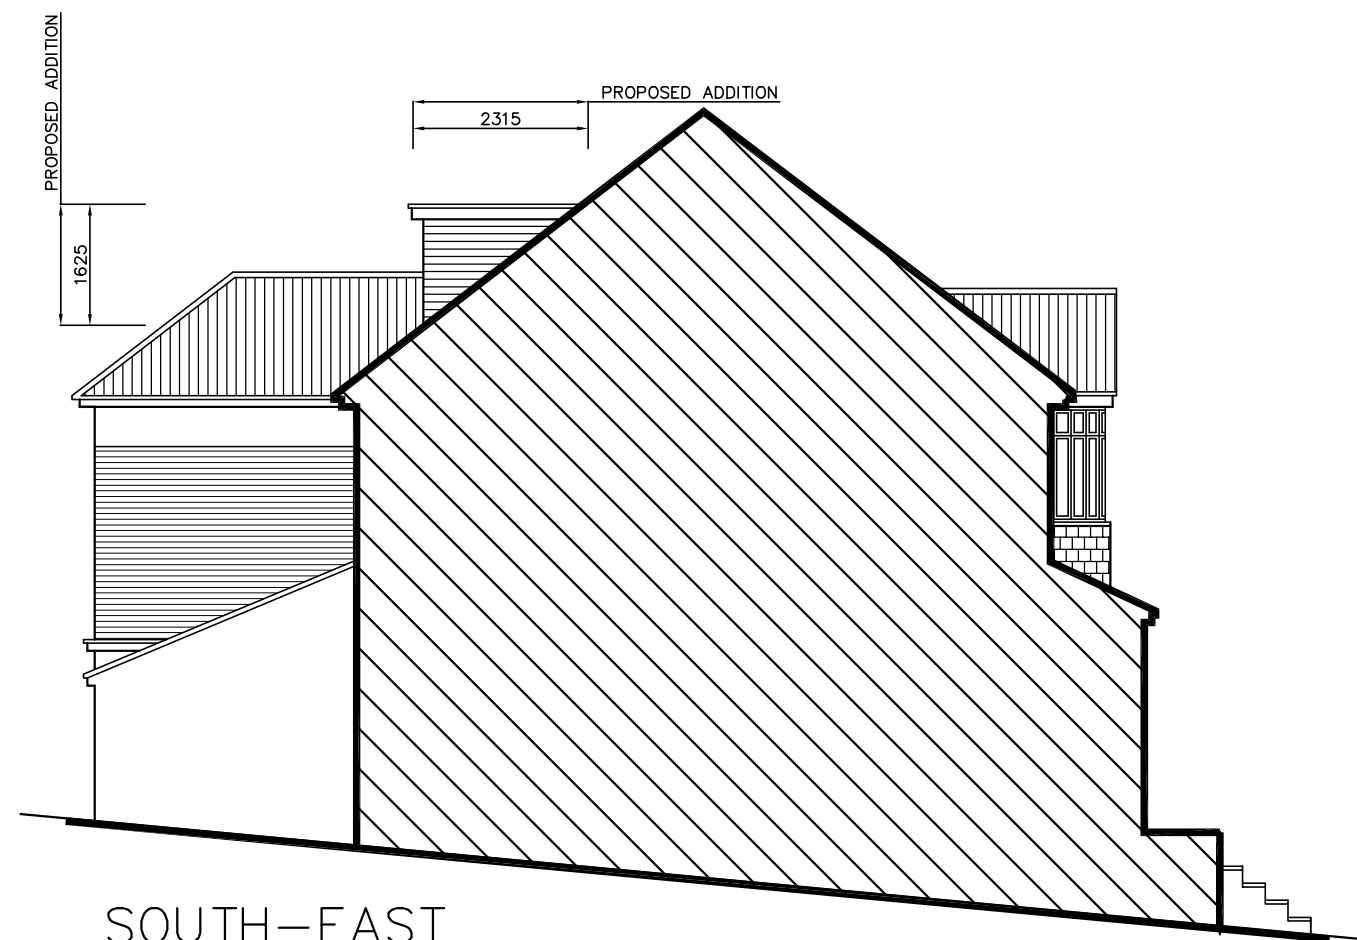

SOUTH—EAST

40 Stakes Hill Rd
Waterlooville
PO7 7HY

PROPOSED ELEVATIONS



Scale 1 : 100
Date 09/03/16
Drawn JHL

Revisions

A.
B.

1043—521⁰

metres

10

20

30