




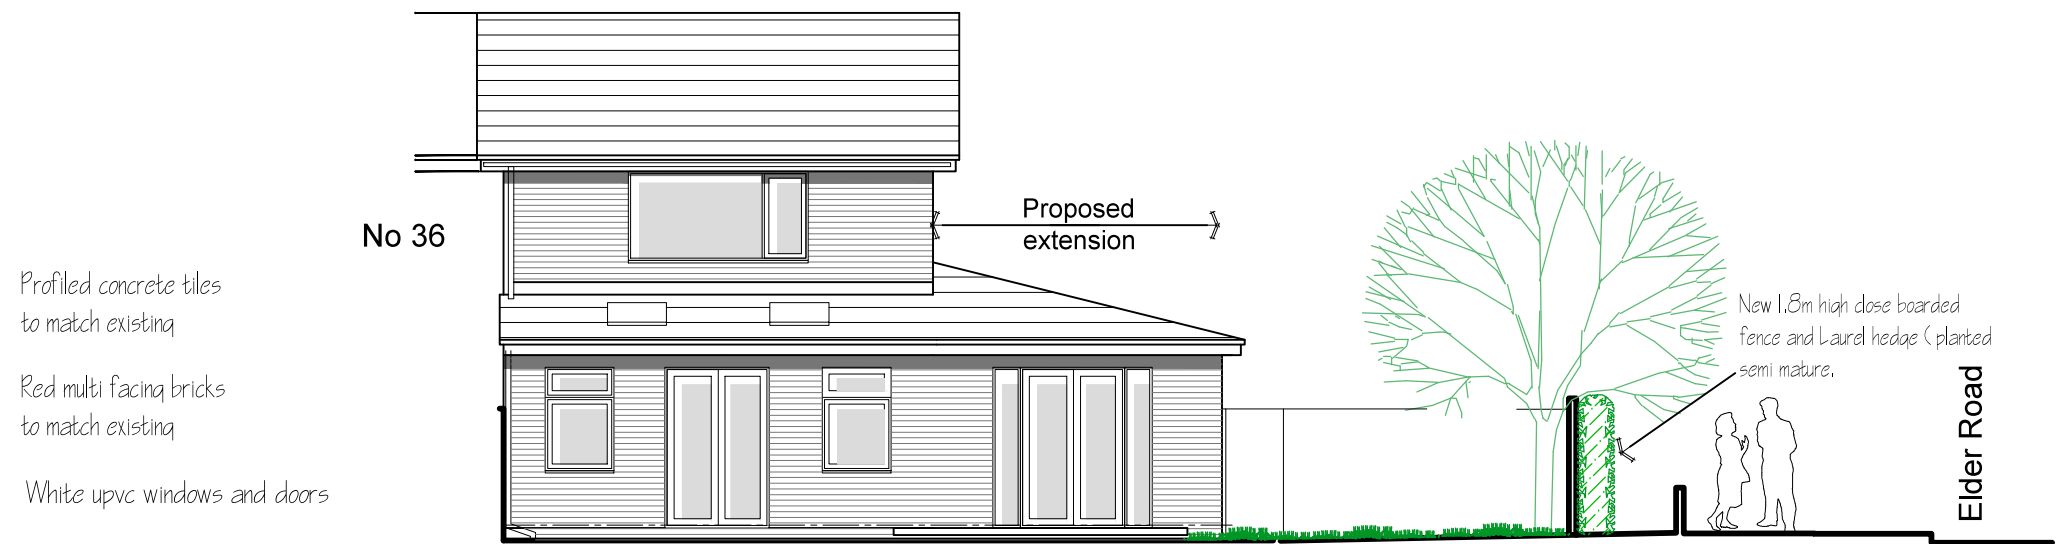

**North East elevation 1:100**

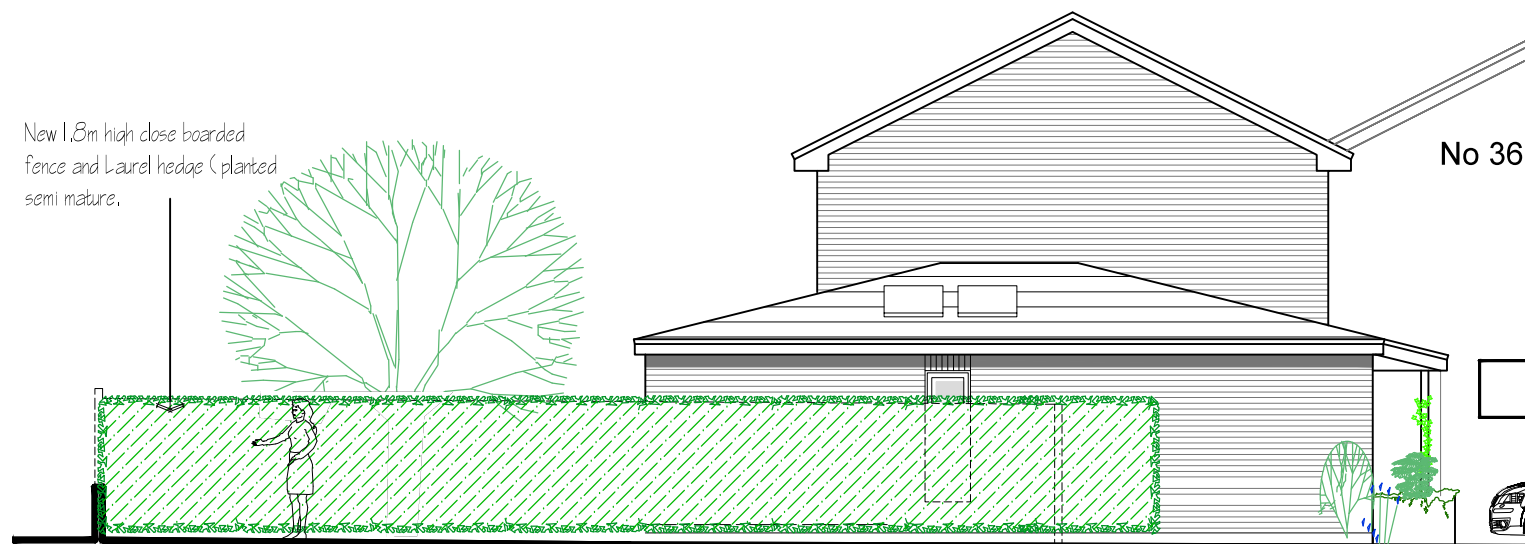


**North West elevation 1:100**

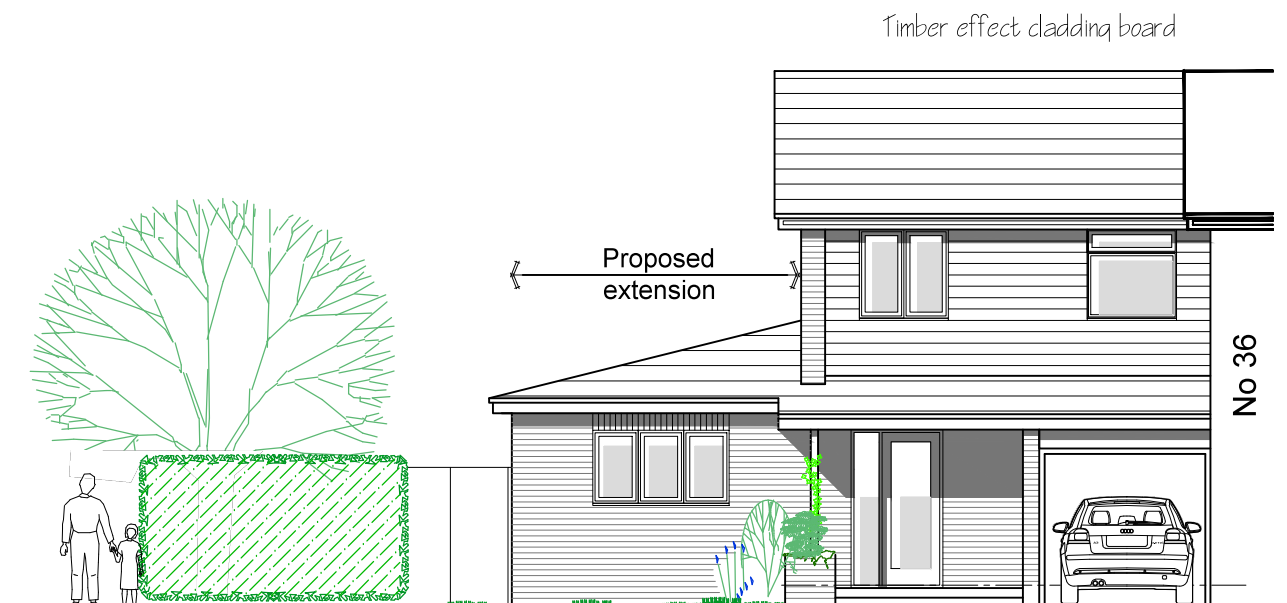

**South West elevation 1:100**

steve hunting ba(hons) arch.....dipL arch  
architectural and graphic designer

8 Somerset gardens, Bognor Regis, West Sussex, PO21 2AA Tel: 01243 822796 email: steve.sharch@googlemail.com

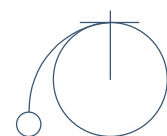

PROJECT: Proposed extension, 38 Elder Road, Havant. PO9 2UW  
DRWG TITLE: PLANNING: As Proposed Elevations.

CLIENT: Mr & Mrs J Spencer

SCALE  
1:100 @ A3

DRAWN BY SH DATE Oct 16

PROJECT No  
P16-015

REVISIONS

04