


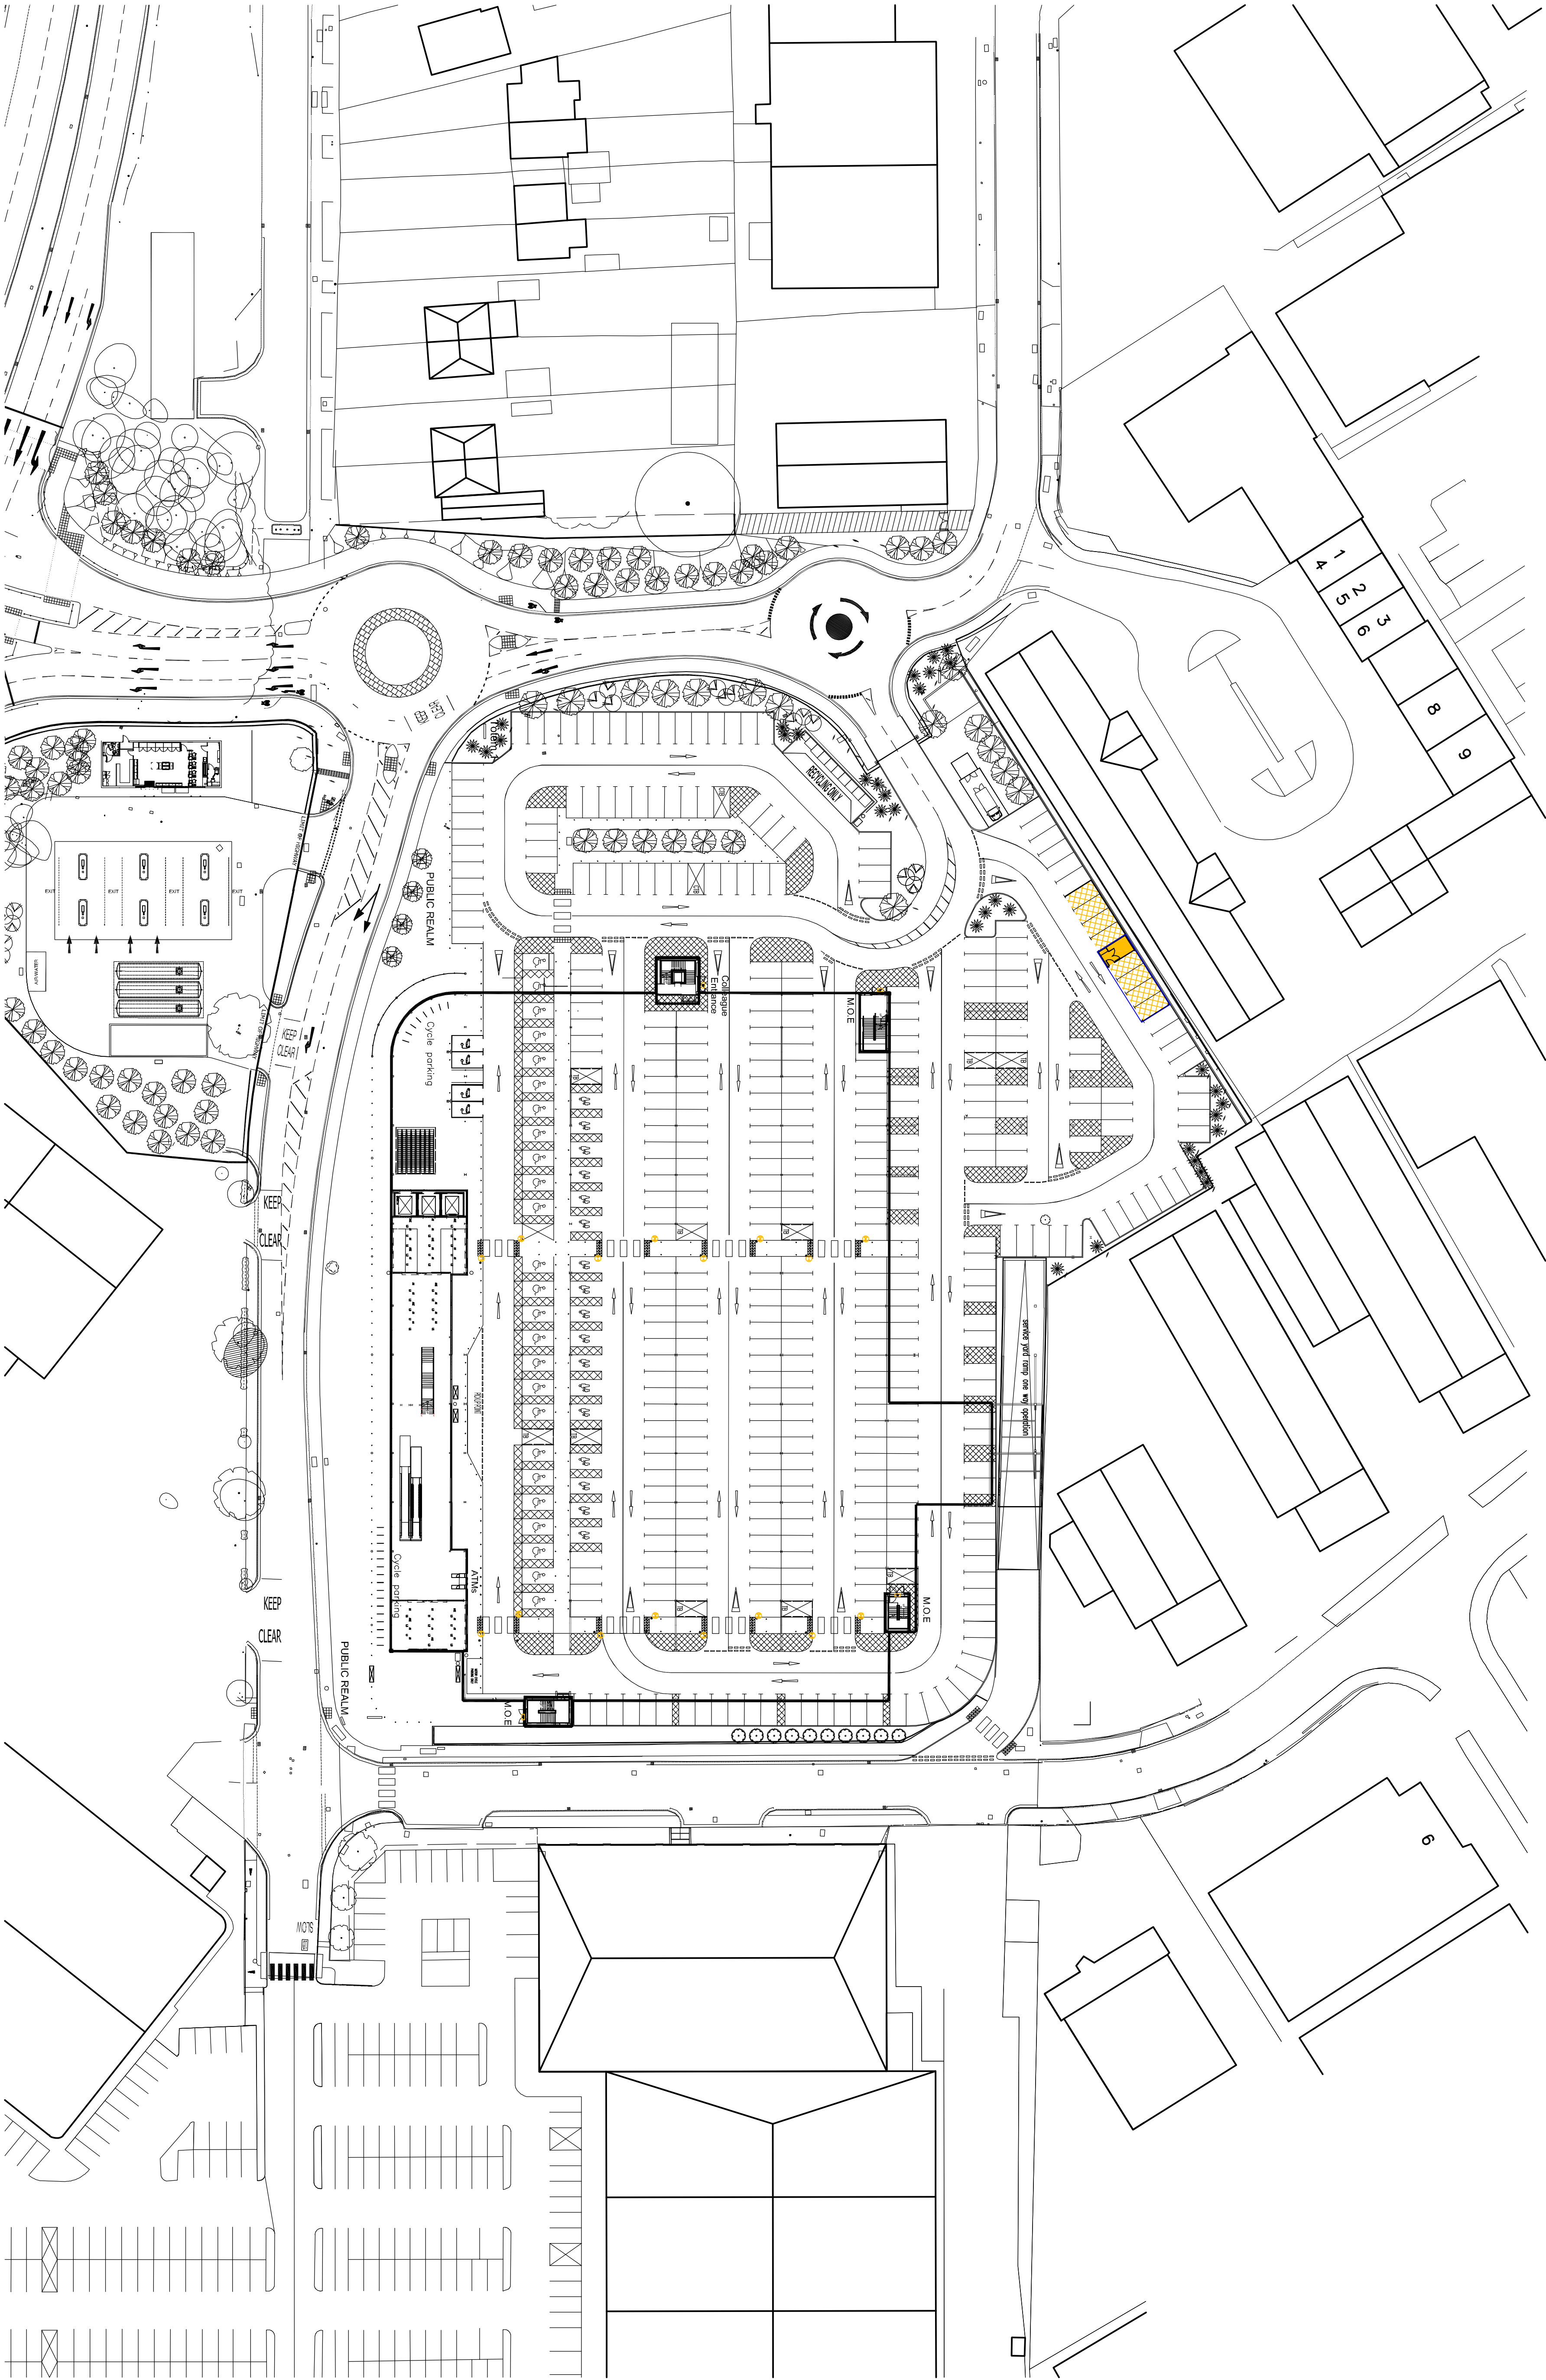

REV#	DESCRIPTION	DATE	INITIALS	REV#	DESCRIPTION	DATE	INITIALS
 ARCHITECTS CHQ Architects LLC 10000 Highway 100, Suite 100 Dallas, Texas 75243 Email: info@chqarchitects.com www.chqarchitects.com							
				PROJECT Hambleton Road WATERLOOVILLE POT 7UL			
DRAWING Existing Site Plan							
DATE: February 2016		DRAWN: RR		CHECKED:			
TOTAL: 11500@A1							
CHQ. 16.11766-PL02							