




north elevation.




south.




west.

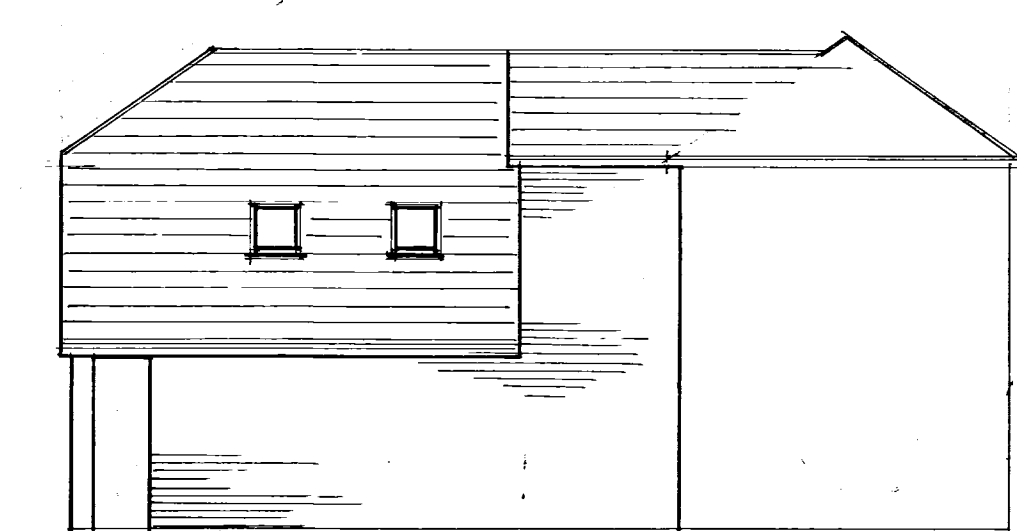


east.

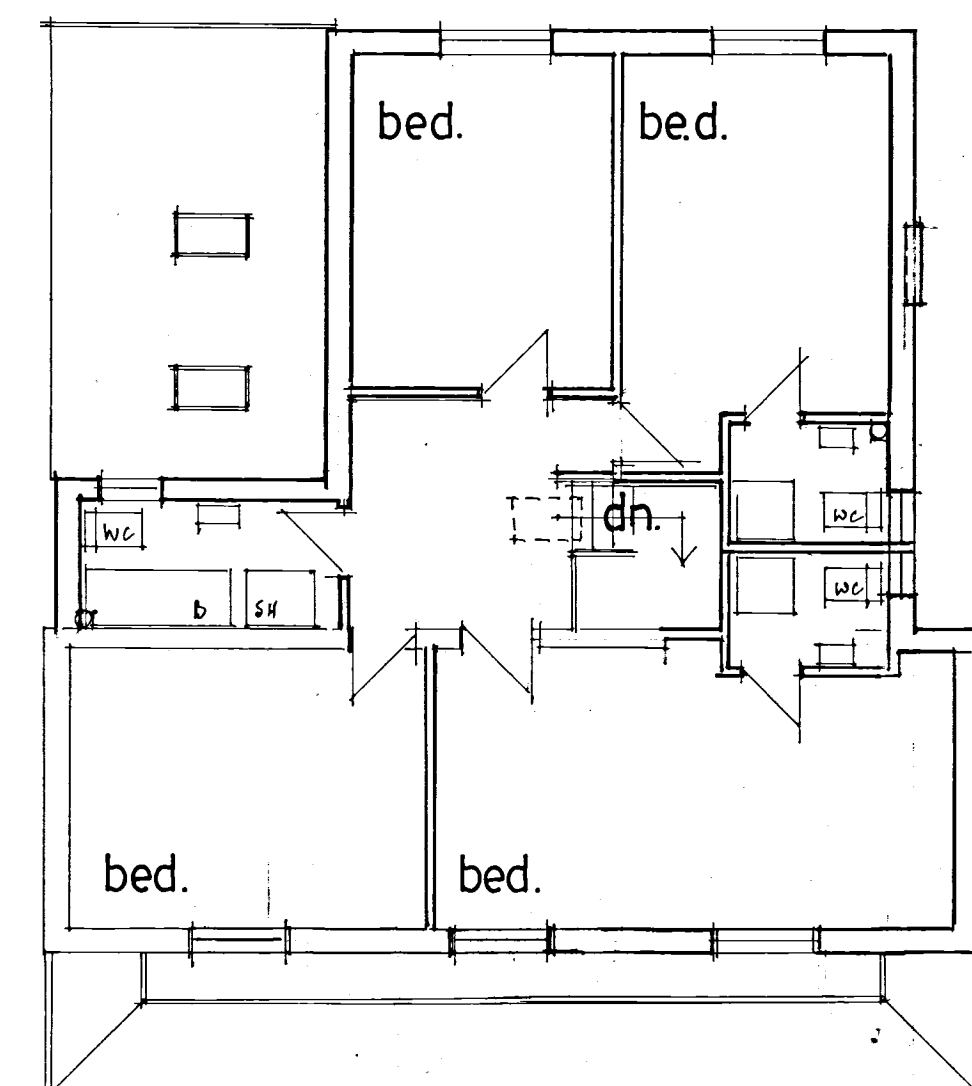

first floor.

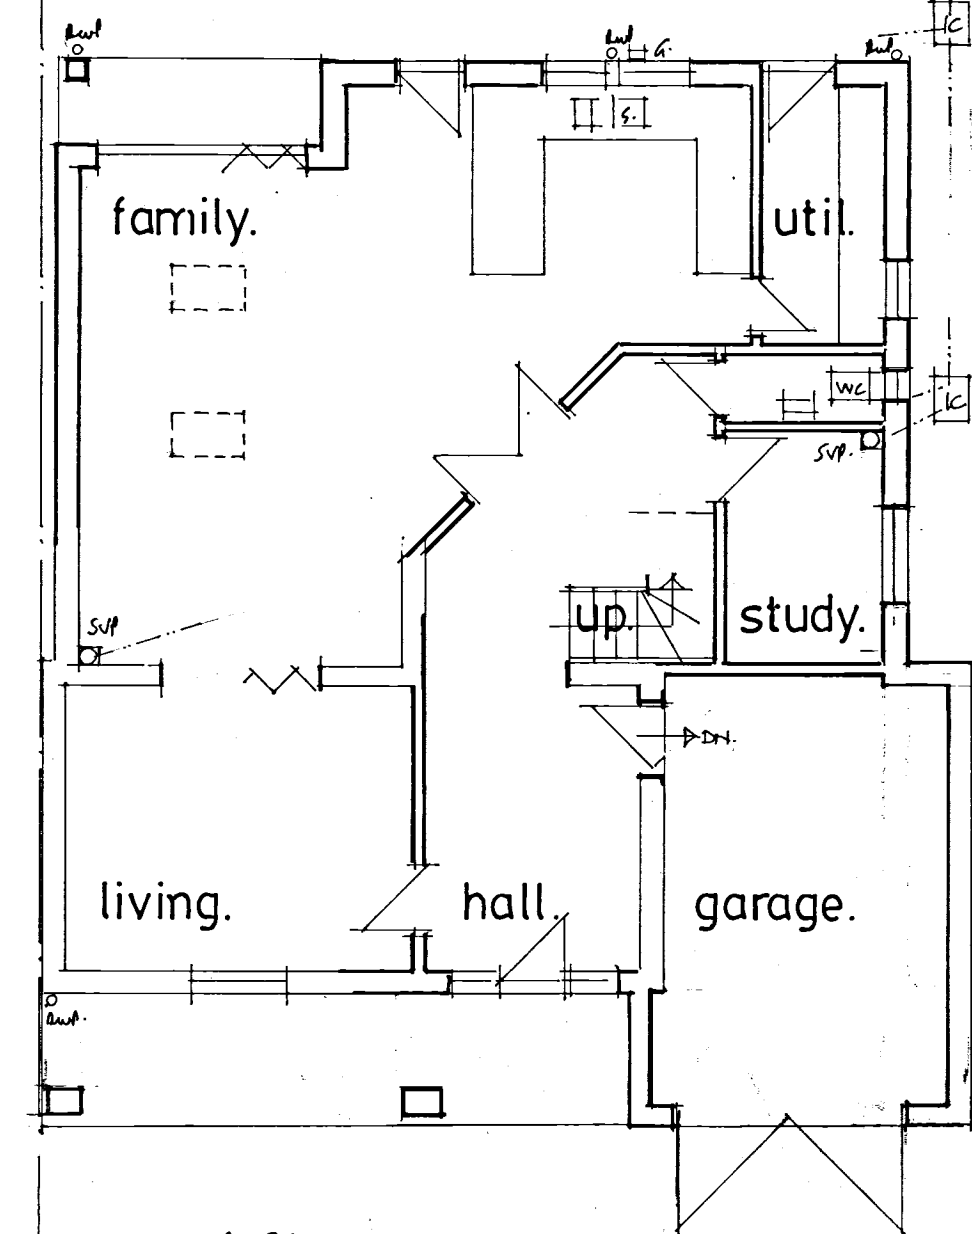


ground floor.

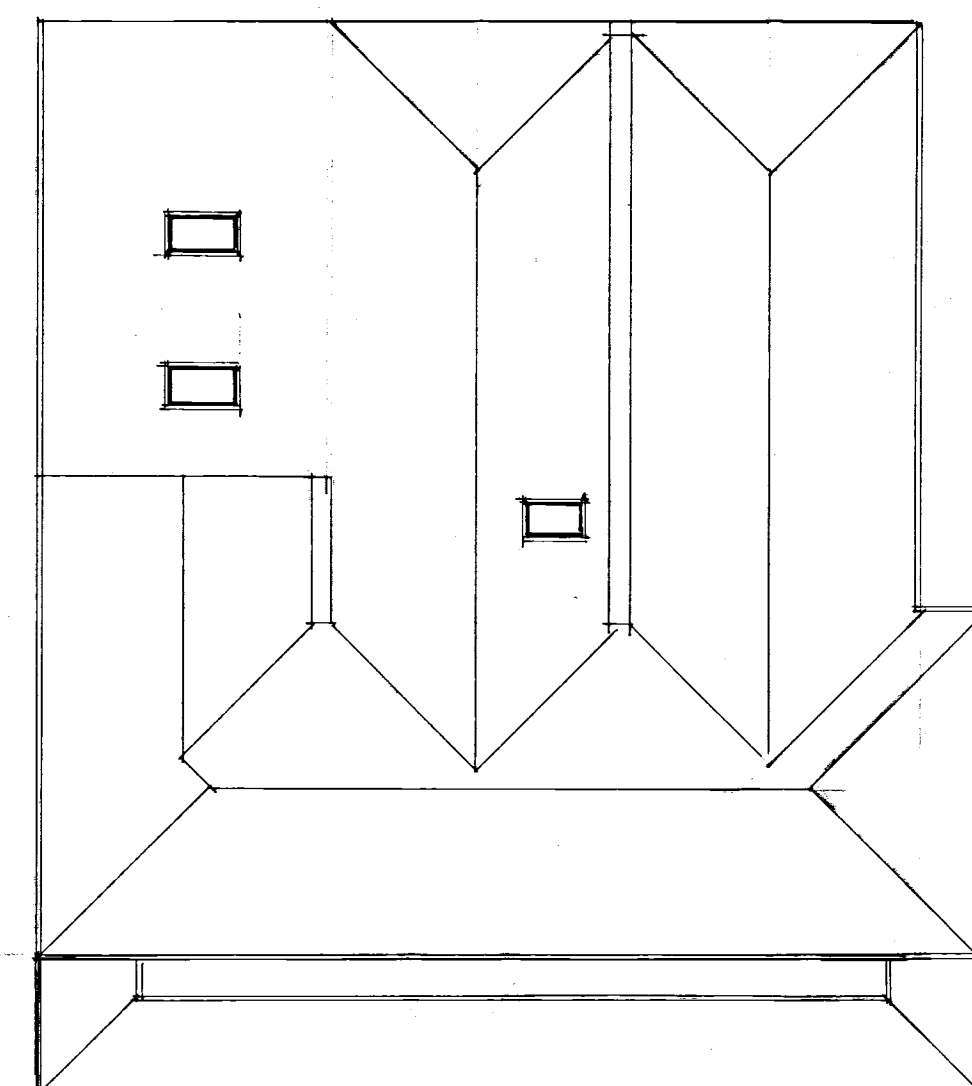



roof plan.

PROPOSED MATERIALS.
ROOF - SLATE.
WALLS - FACING BRICK.
WINDOWS & DOORS - FRONT TIMBER.
- SIDE - REAR UPVC.

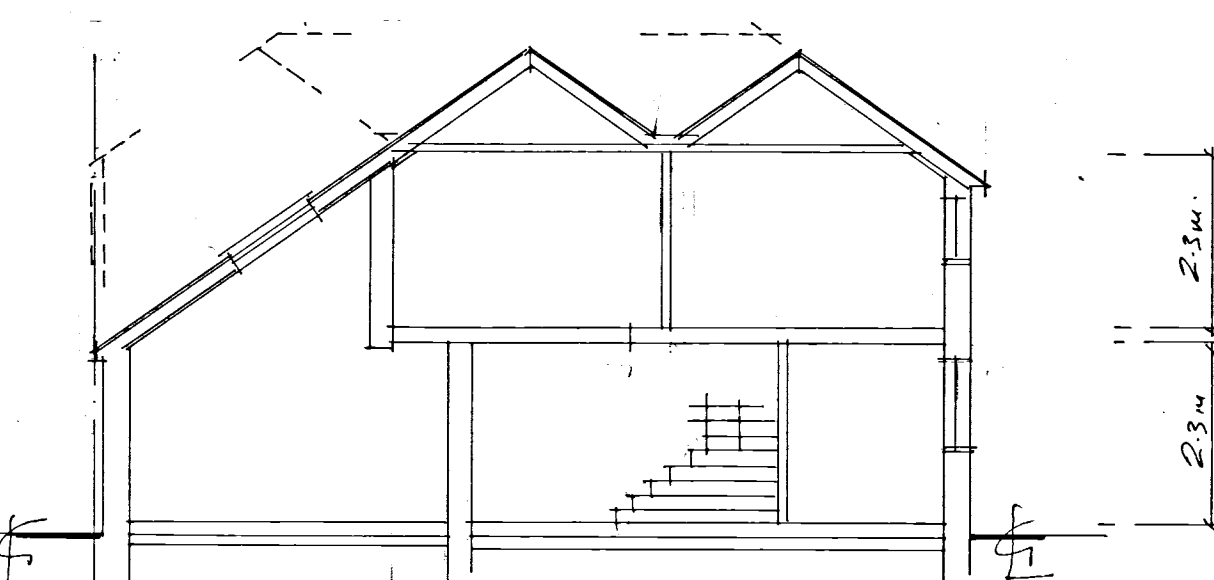

section a.a.

NOTE - LEVEL SITE.
WITHIN 150MM VARIATIONS.

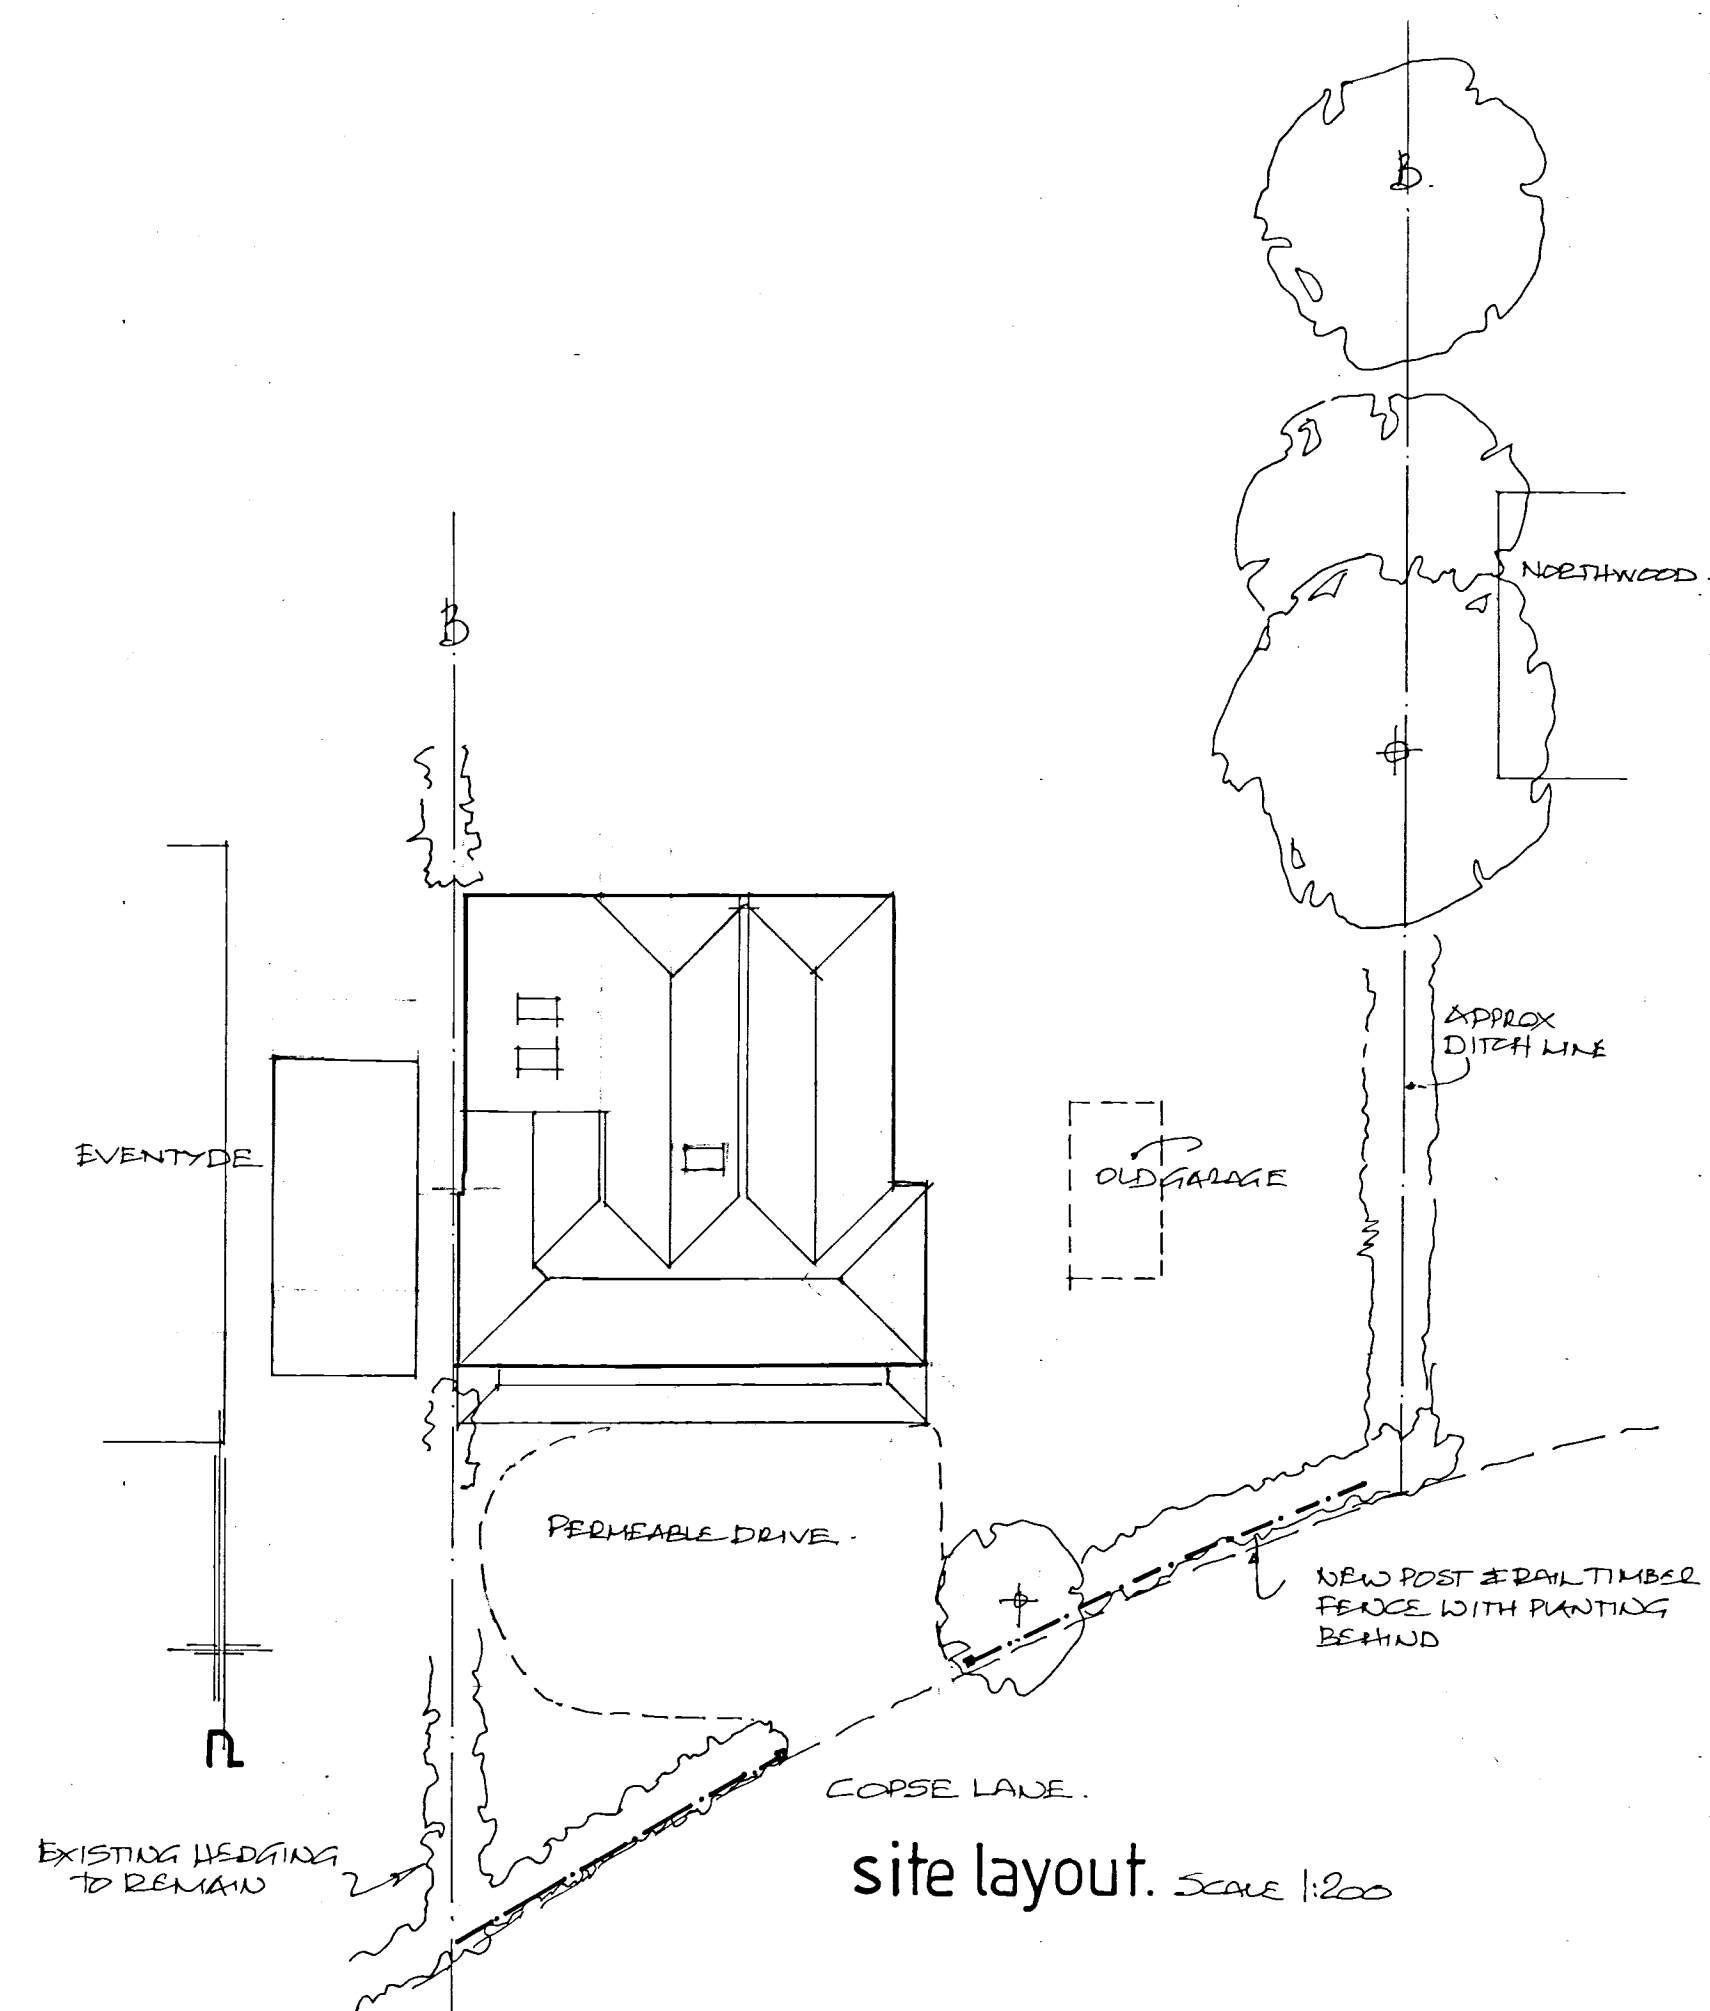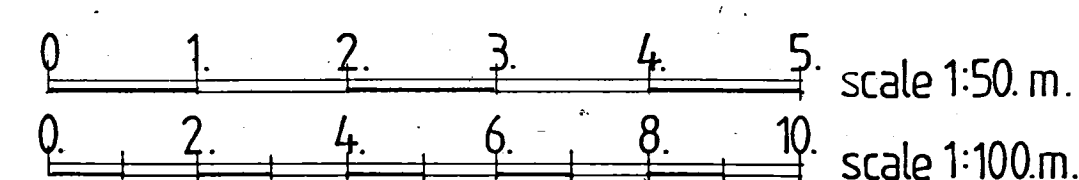

site layout. Scale 1:200

C	AUG 16	MIDDLE LA DAMEND.
B	SEPT 16	LA PLANNING AMENDS
A	MAY 16	AMENDMENTS ADDITIONS
Date	Revision	

© copyright

THORNS YOUNG
ARCHITECTURAL

THORNS-YOUNG LTD
CHARTERED BUILDING CONSULTANTS
Website: www.thornsyoun.co.uk

Fareham
21 Middle Road
Park Gate
SO31 7GH
Tel: (01329) 888 322

Portsmouth
232 London Road
North End
PO2 5JQ
Tel: (02392) 672 883

Client
MR K. HALL

Job Title
CRANBROOK VILLA.
CORSE LAKE
HAYLING ISLAND

Drawing Title
PROPOSED TWO STOREY
SIDE AND REAR
EXTENSION.

Scale
1:100 AT A1.

Date MAY 16 Drawn by BT.

Drg. No.
7013.14.60.

Rev.
C.