



Proposed Site

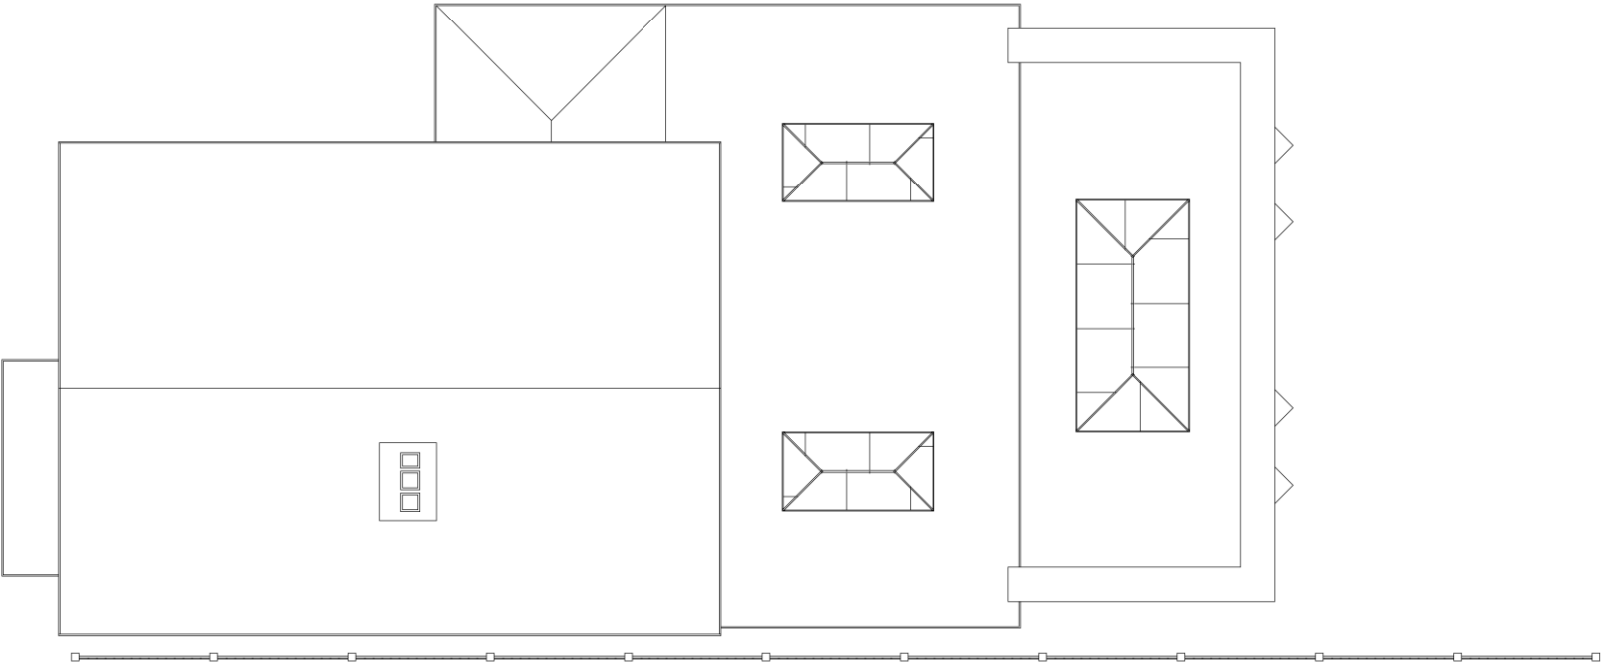

Existing Site

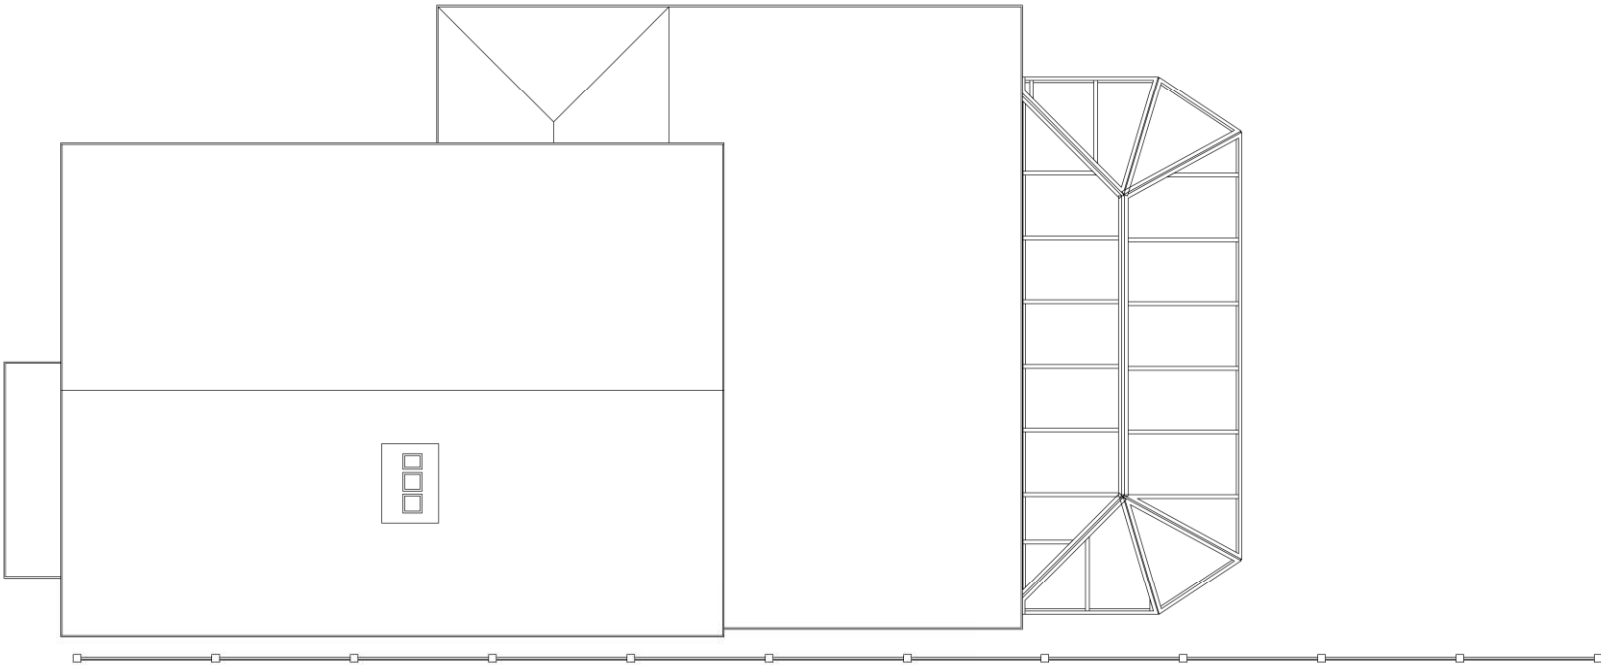

1:500		50
1:200		20
1:100		10
1:50		5



parkers

executive

design

All measurement to be checked on site prior to any commenment
(C) Copyright of Parkers Design (Southern) Limited. Any reproduction of these drawings will require written authority from the copyright owner.

Parkers Design Limited - The Studio @ 90, PO9 2PR
www.pexd.co.uk - info@pexd.co.uk - 07776 008822

PROJECT	12 St. James Road PO10 7DN				CLIENT	Burden			
SHEET	Site Plan				Date	Issue Date	Scale (@ A3)	1 : 100	
Drawn by					SW	DRAWING NUMBER		REV	
Checked by					SR	P 2a			