


**BLOCK PLAN**  
**AREA 90m x 90m**  
**SCALE 1:500 on A4**  
**CENTRE COORDINATES: 474736, 105783**



SUPPLIED BY Streetwise Maps Ltd  
 www.streetwise.net  
 Licence No: 100047474  
 10/09/2014 09:06:04

**Proposed new garage 7 Bath Road,  
 Emsworth PO10 7EP**  
**Site plan 1:500 Drg 14/280/5 03 09 14**

**SITE LOCATION PLAN**  
**AREA 2 HA**  
**SCALE 1:1250 on A4**  
**CENTRE COORDINATES: 474736, 105783**

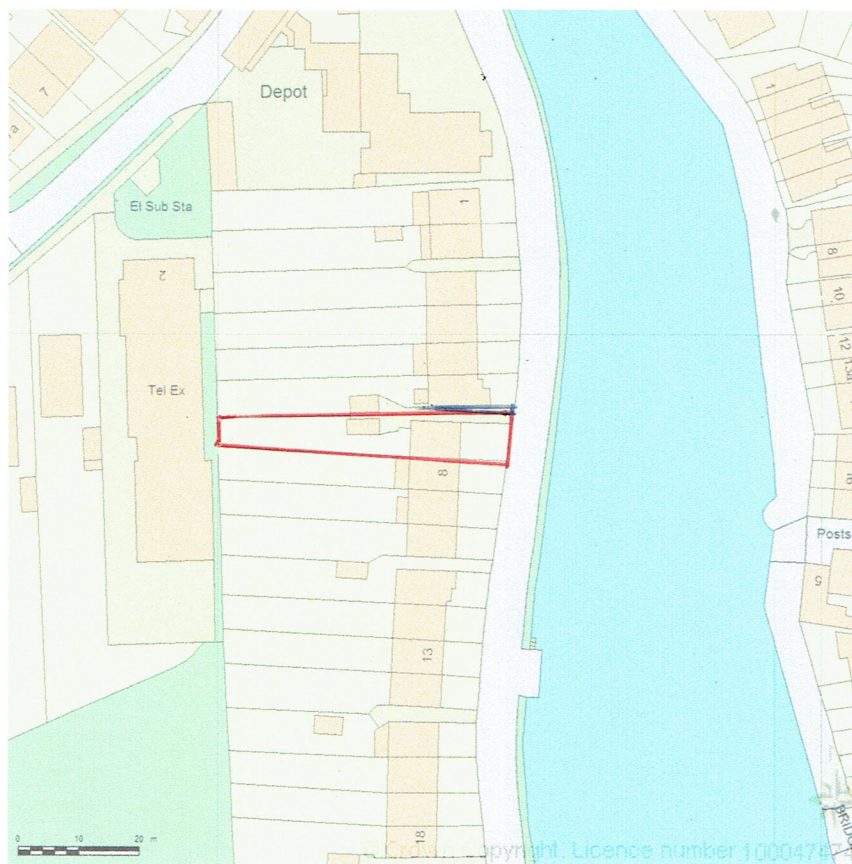

SUPPLIED BY Streetwise Maps Ltd

[www.streetwise.net](http://www.streetwise.net)

Licence No: 100047474

10/09/2014 09:05

**RIBA** 

Chartered Practice

**John Groom Chartered Architect**  
**32A High Street, Emsworth, Hampshire PO10 7AW**  
**T 01243 372560 M 07780 997563**  
**[johngroom@freeuk.com](mailto:johngroom@freeuk.com)**  
**[www.johngroomarchitect.co.uk](http://www.johngroomarchitect.co.uk)**

JOB: Erection of single storey garage

LOCATION: 7 Bath Road, Emsworth, PO10 7EP

DRG TITLE: Location plan SCALE: 1:1250

DRAWN: JG

DRG NO: 14/280/4

DATE: 10 September 2014