
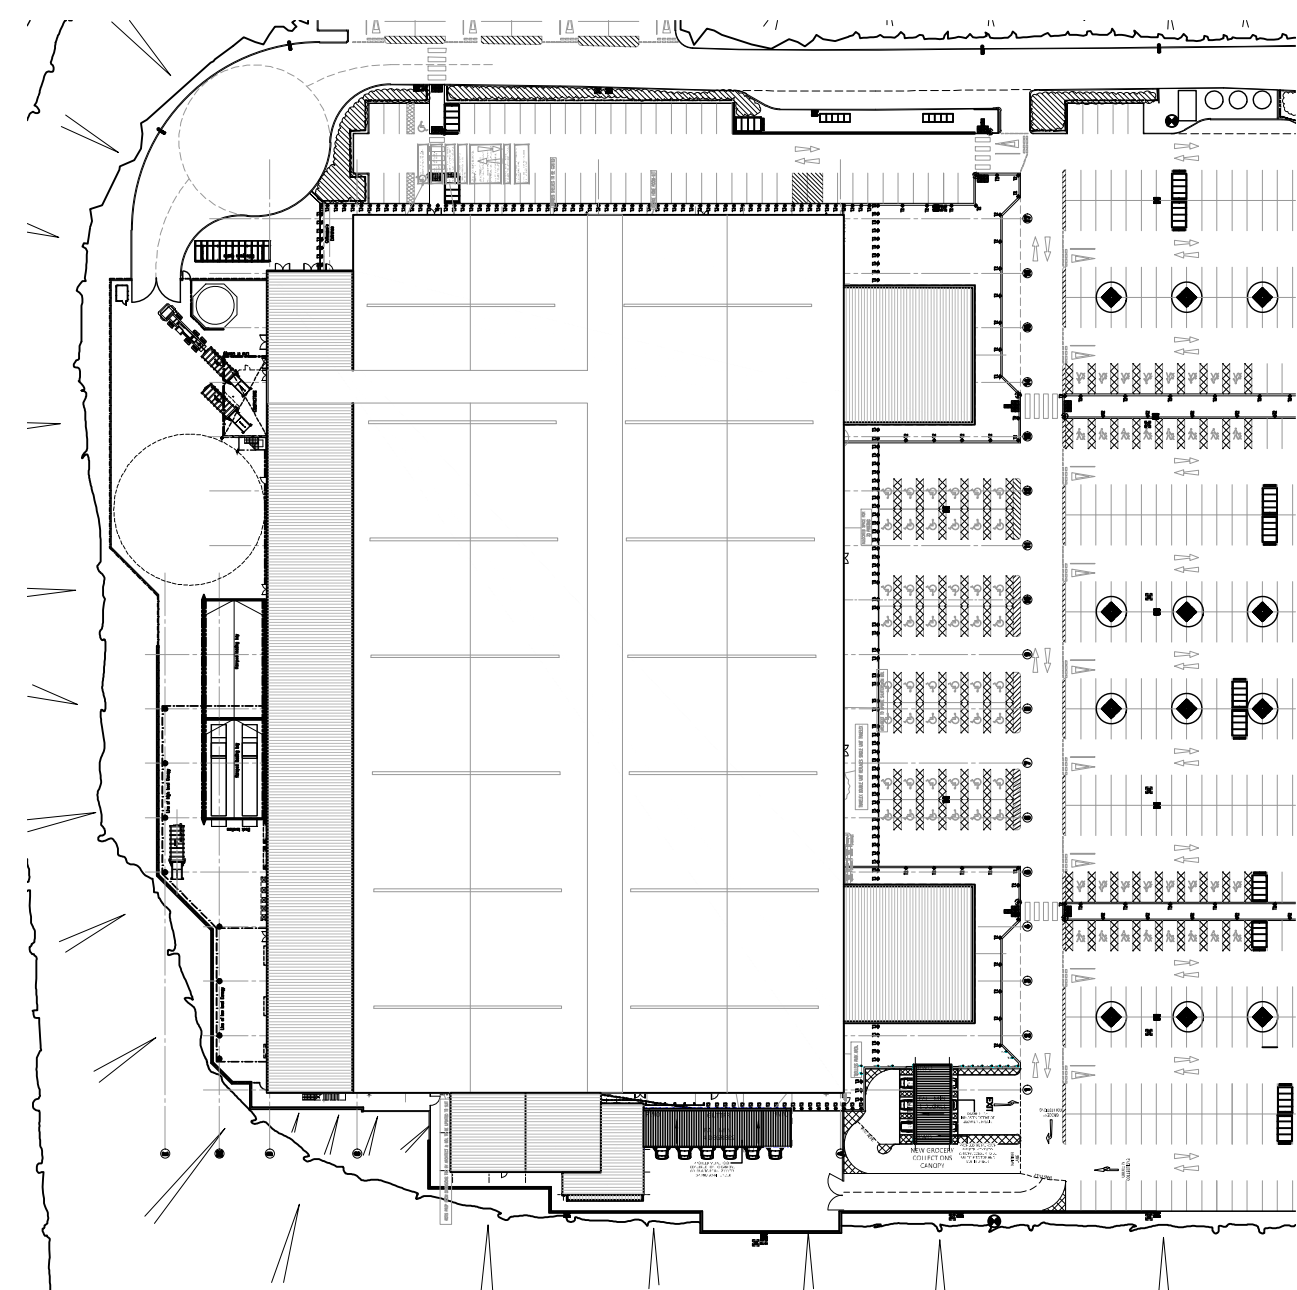


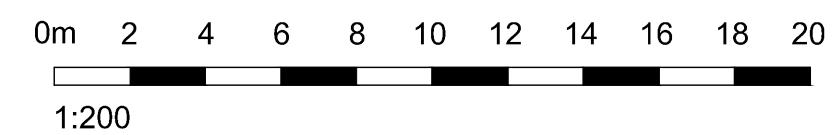

1 PROPOSED ROOF PLAN
PL-12 Scale 1:200 @ A1

**ASDA**

DRAWING STATUS	
PLANNING	
DRAWN	MS
CHECKED	S.J.S
SCALE	VARIES @ A1
DATE	MAY 2021

JOB NO.	DRAWING NO.	REV
200486	PL-12	-