






Type 14, 17- Plots 22, 23, 34, 35 Front Elevation
1 : 100

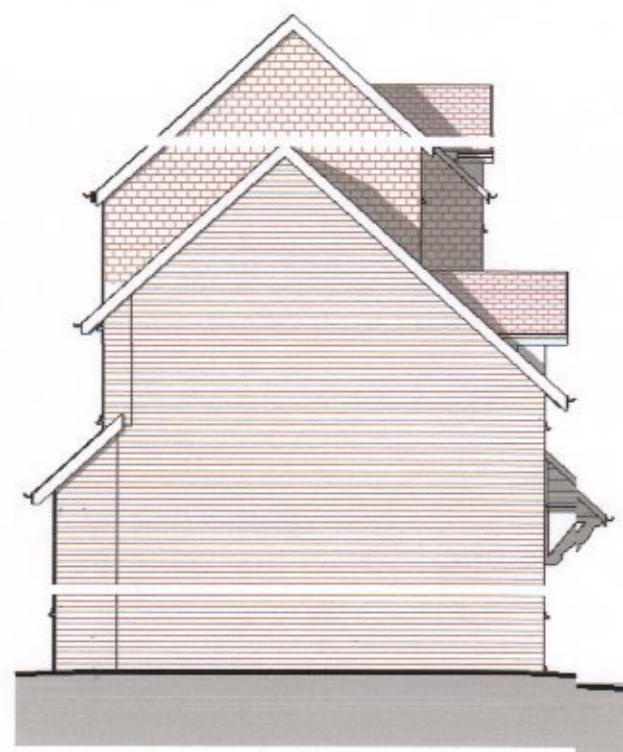

Type 14, 17- Plots 22, 23, 34, 35 Left Elevation
1 : 100

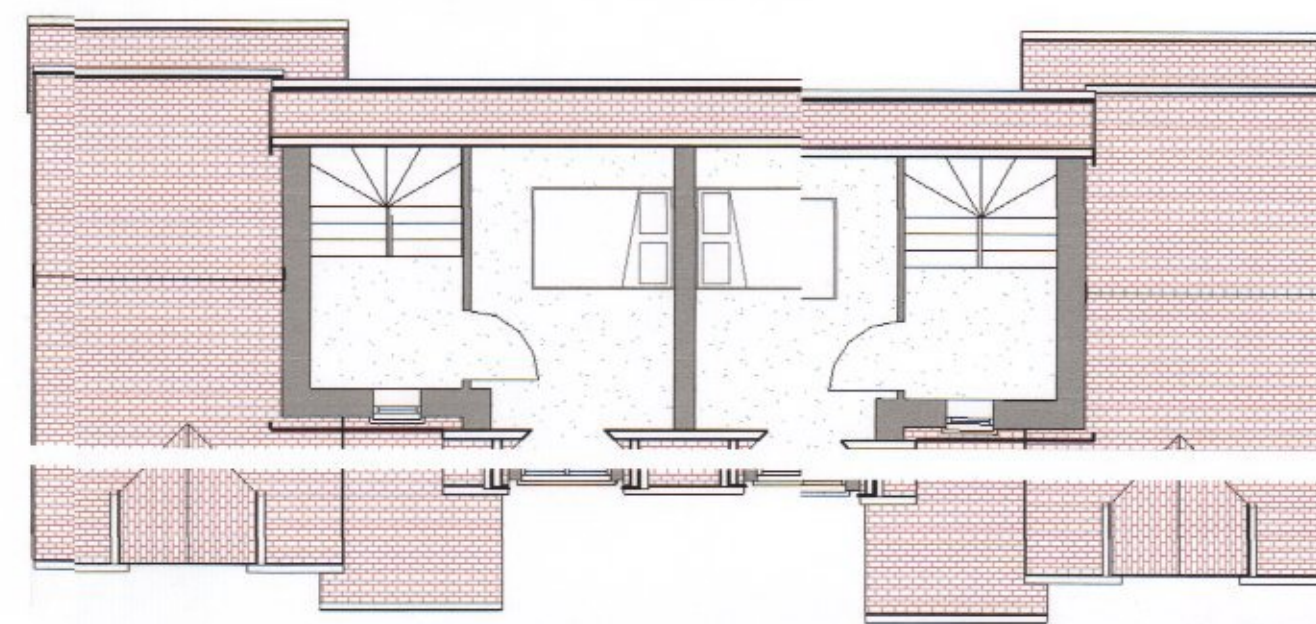


Type 14, 15, 16, 17- Plots
22, 23, 24, 25, 32, 33, 34, 35, 36, 37 Second Floor
1 : 100

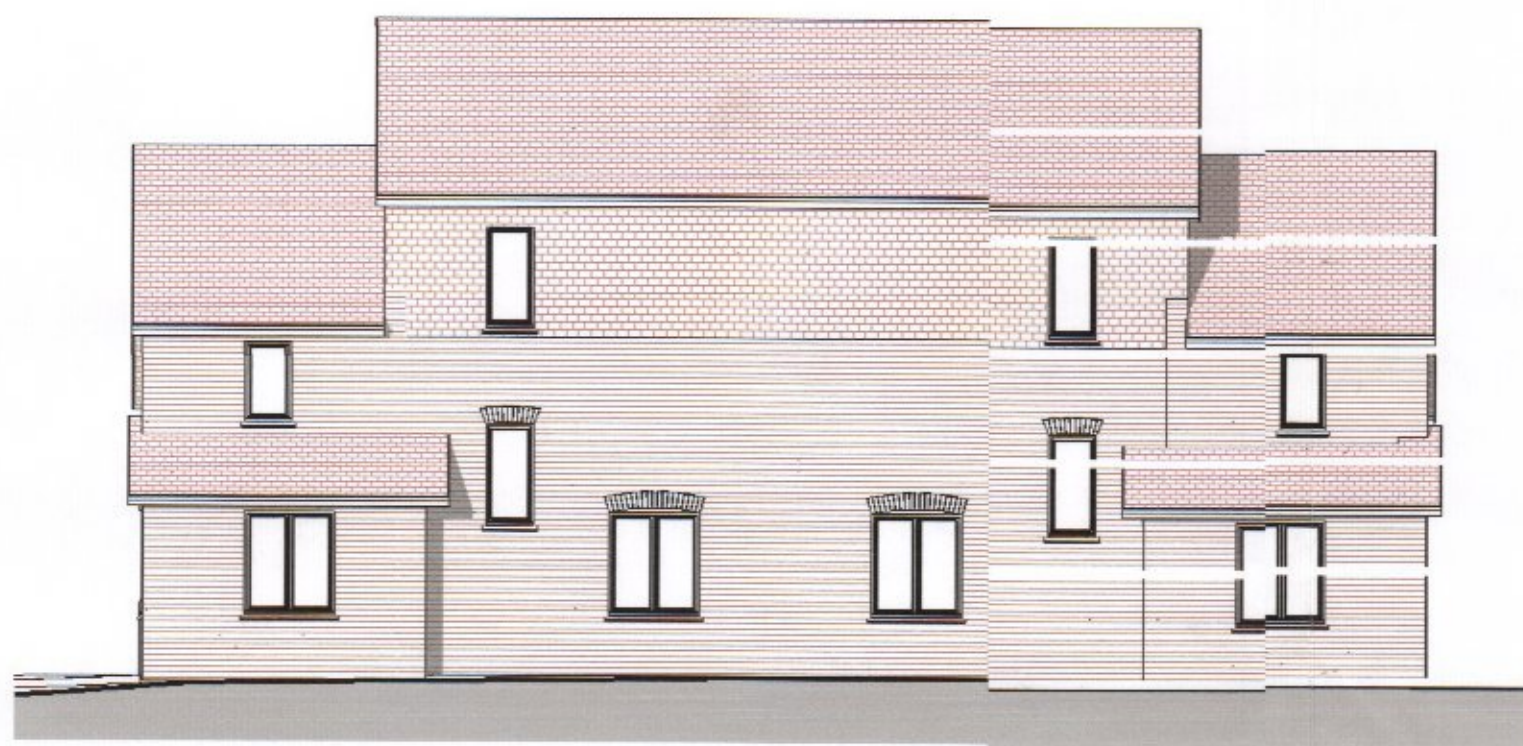

Type 14, 17- Plots 22, 23, 34, 35 Rear Elevation
1 : 100




Type 14, 17- Plots 22, 23, 34, 35 Right Elevation
1 : 100

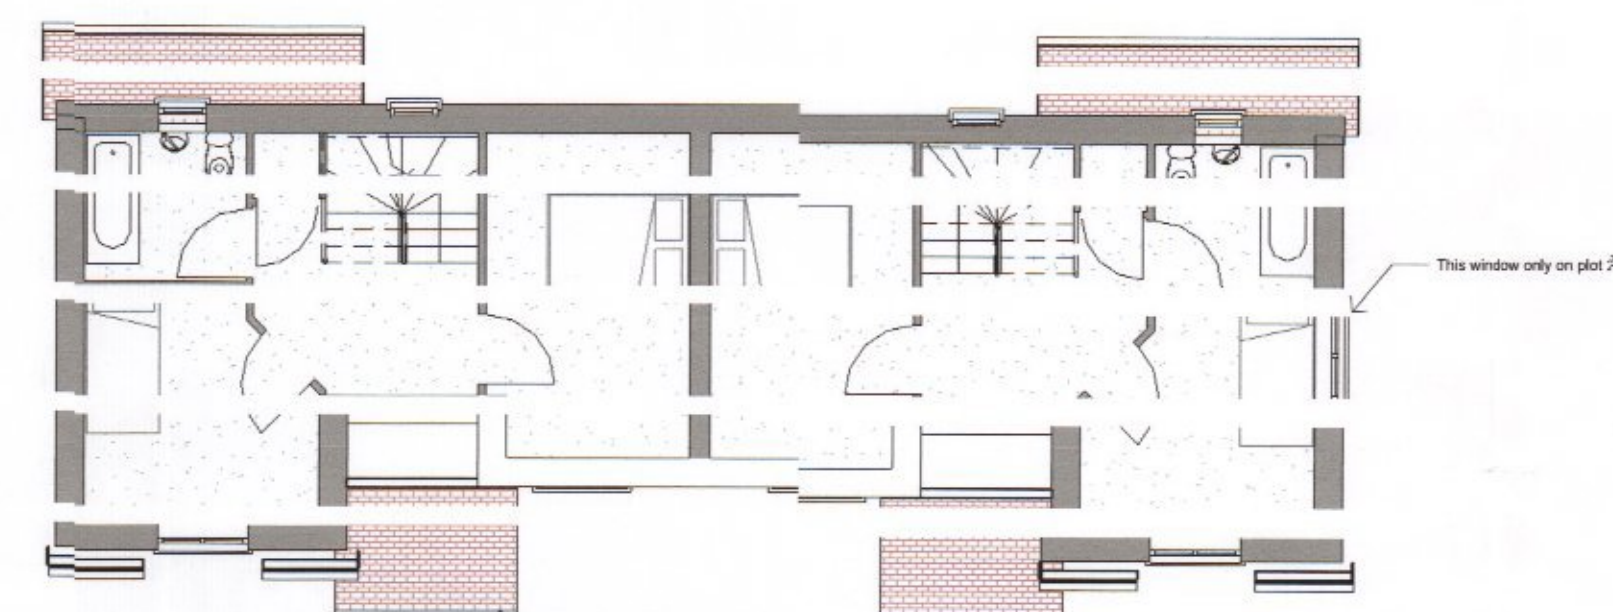


Type 14, 15, 16, 17- Plots
22, 23, 24, 25, 32, 33, 34, 35, 36, 37 First Floor
1 : 100



Type 15, 16-Plots 24, 25, 32, 33, 36, 37 Front Elevation
1 : 100

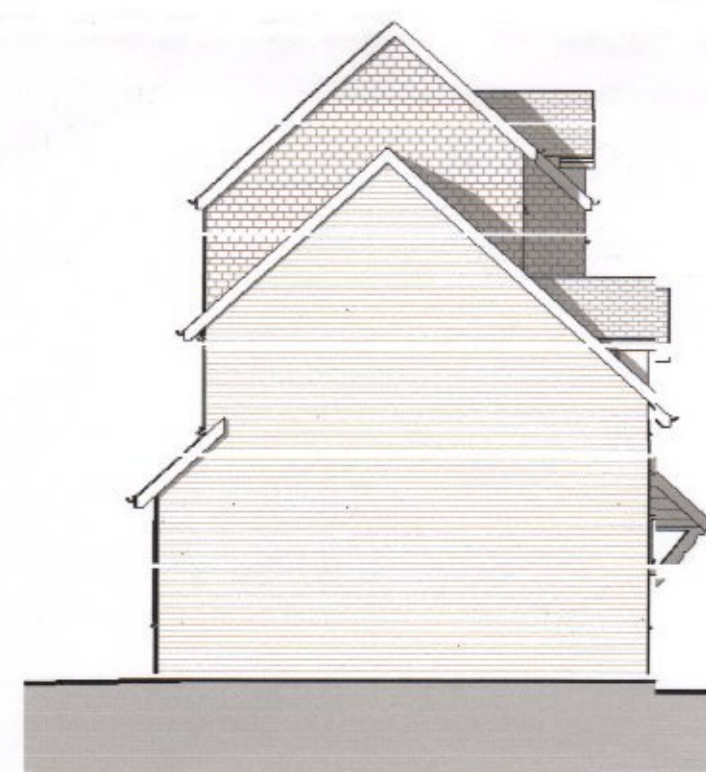


Type 15, 16- Plots 24, 25, 32, 33, 36, 37 Left Elevation
1 : 100

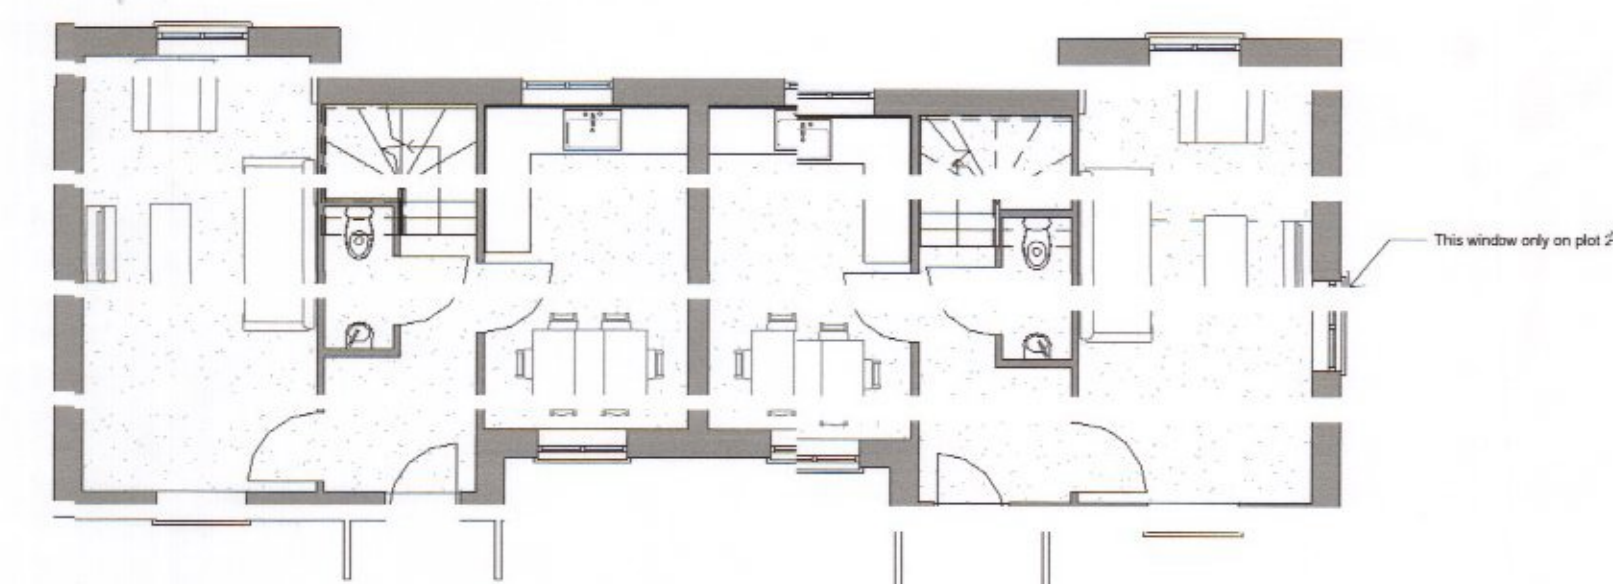

Type 14, 15, 16, 17- Plots
22, 23, 24, 25, 32, 33, 34, 35, 36, 37 Ground Floor
1 : 100



Type 15, 16-Plots 24, 25, 32, 33, 36, 37 Rear Elevation
1 : 100

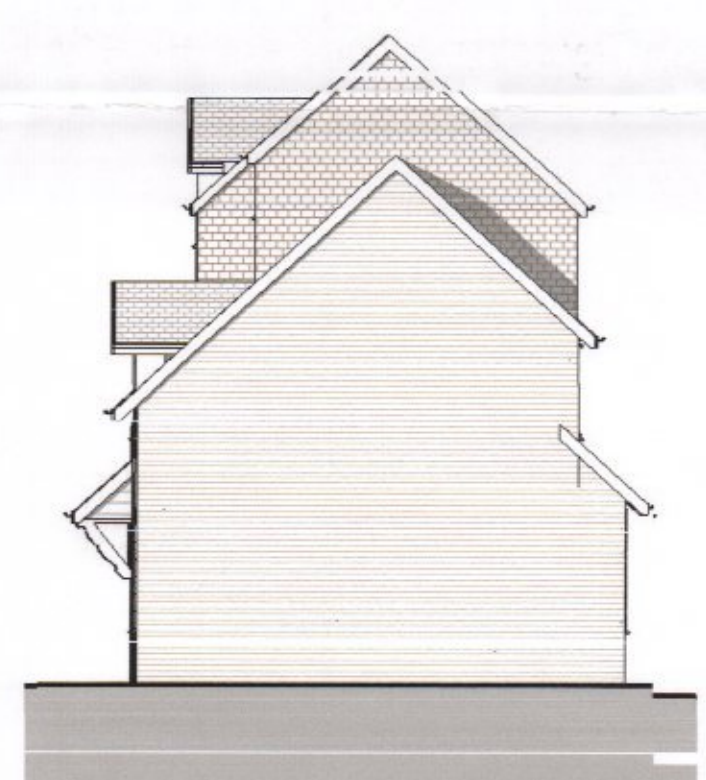

Type 15, 16-Plots 24, 25, 32, 33, 36, 37 Right Elevation
1 : 100

1. Site plan review	July 12
2. Preliminary planning comments from client	Aug 12
3. Revised and amended plans, including the final layout and sections	Nov 12
4. Planning approval	Nov 12

sherlockboswellarchitecture

410 The Grange, Romsey Road, Michelmersh, Romsey, SO51 0AE T: 01794 348884 E: mail@sherlockboswell.com

project:	Land to the South of Ranelagh Road Havant Hampshire	date:	07/03/12
client:	Orchard Homes & Developments Ltd	scale:	1 : 100
drawing:	House Types 14, 15, 16 and 17	job no:	1015
		dwg no:	119
		rev:	D