


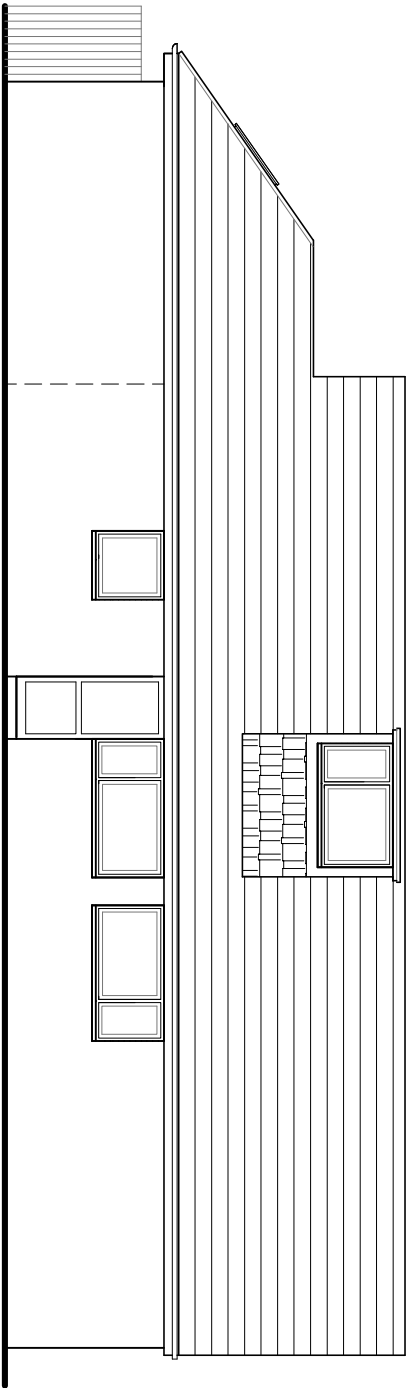


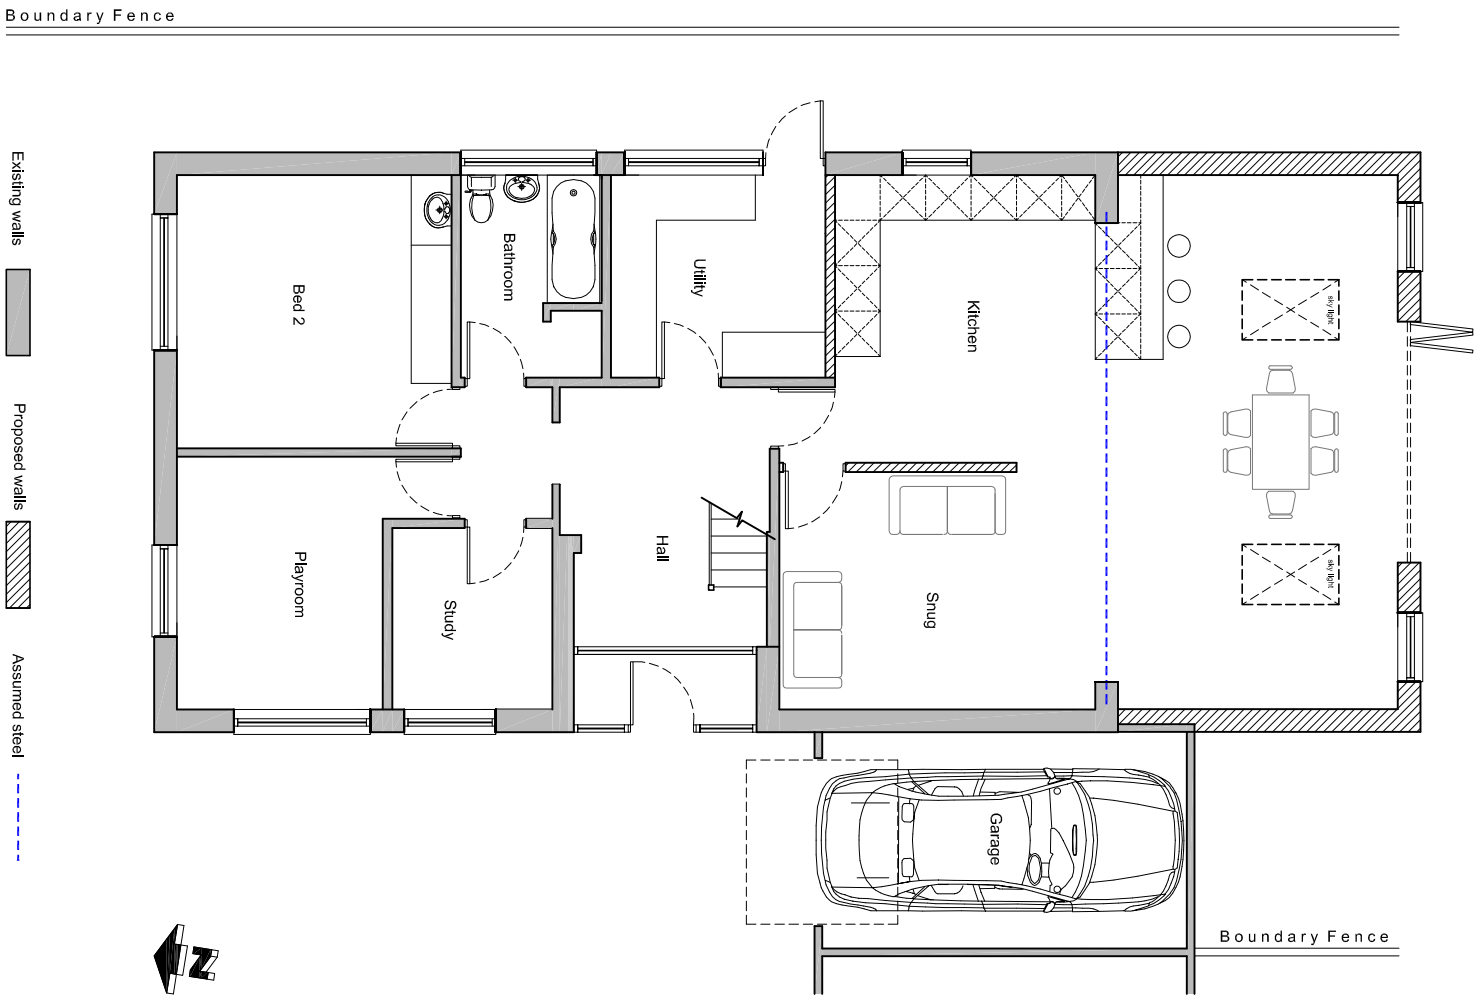


East (side) elevation

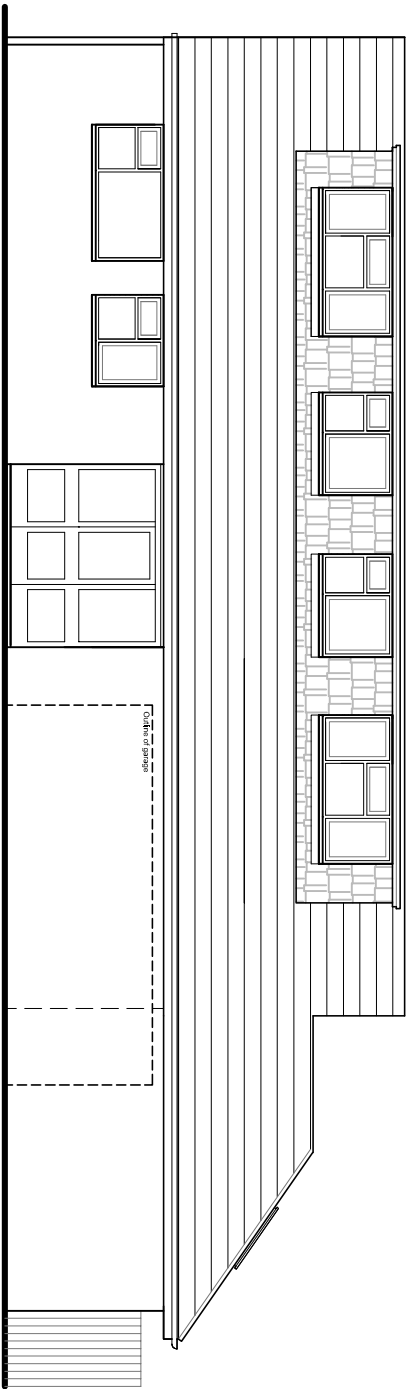

West (side) elevation

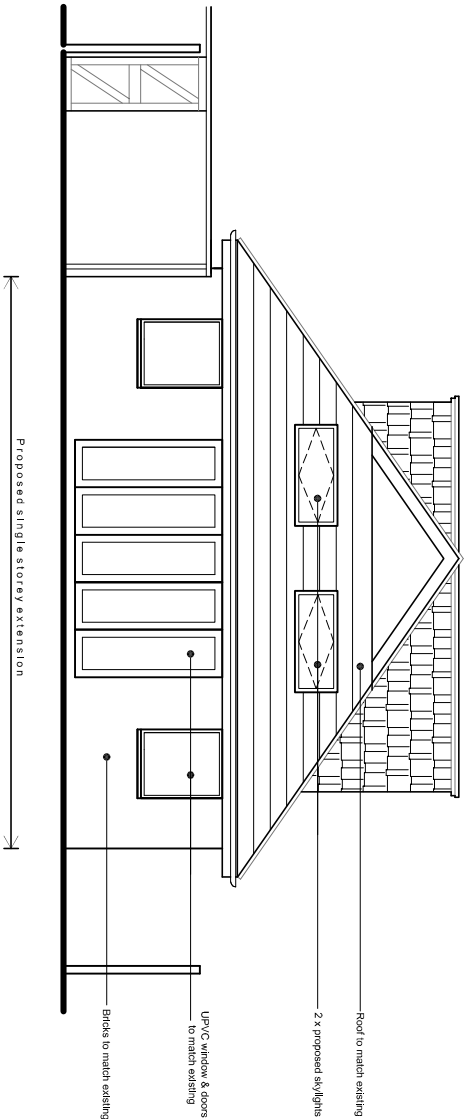

South (rear) elevation

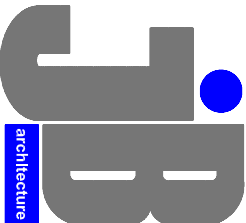

JIMMY BESSANT ARCHITECTURE
TEL: 01243 373620 M: 07769904282
E: jimmy@jb-architecture.co.uk
Web: www.jb-architecture.co.uk

For
MR & MRS JONES
Project
**PROPOSED REAR EXTENSION AT
19 BIRCH TREE DRIVE
EMSWORTH
PO10 7RS**

Title
**PROPOSED FLOOR PLAN
& ELEVATIONS**

Date	Drawn	Scale	Checked
OCT 2016	JB	1:100 @ A3	-
Job Number	Drawing Number	Revision	
PL104.16	401		