



EXISTING MATERIAL FINISHES


- Roof: Interlocking concrete tiles
- Facia and barge boards : Timber painted in white
- Windows: PVCu frame in white
- Walls: Face brick work and plain tile-hang
- Doors: PVCu in white

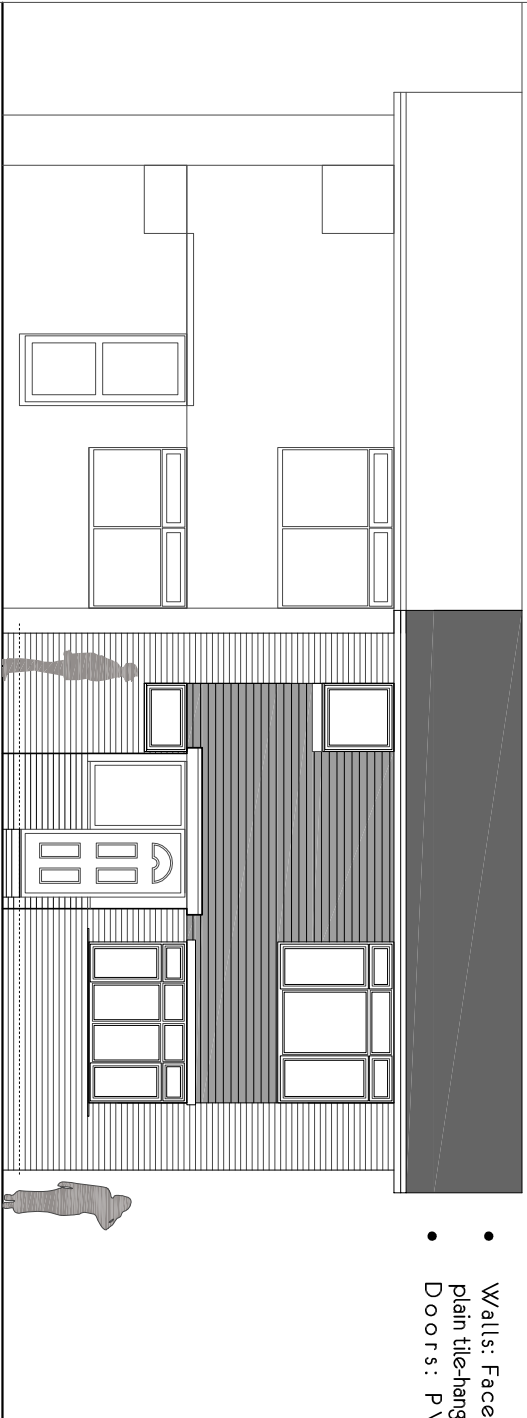

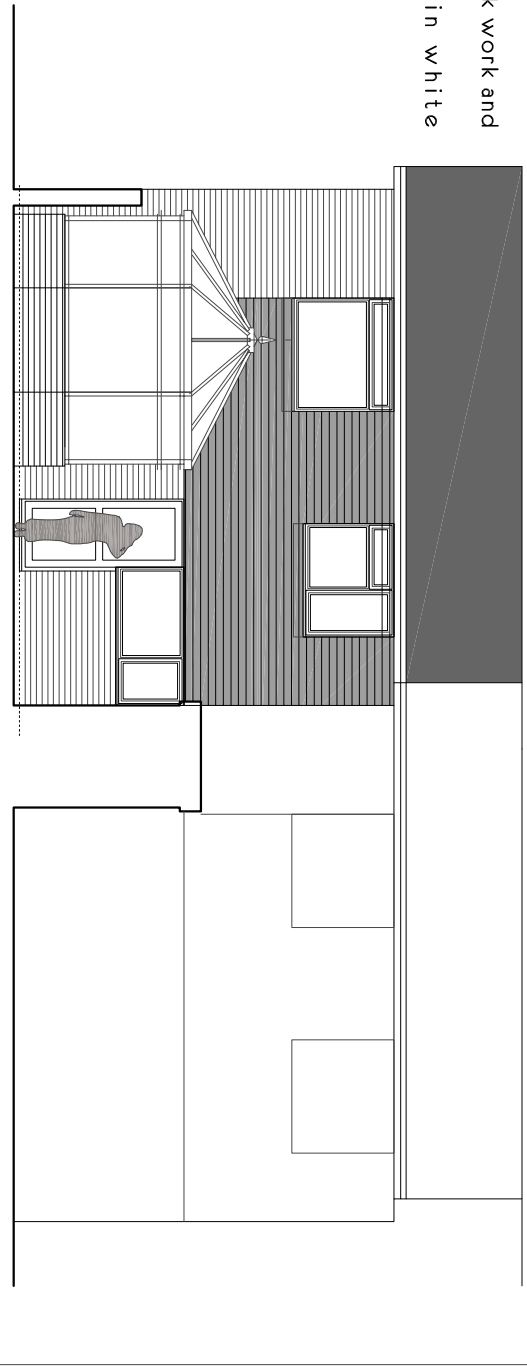


EXISTING FRONT ELEVATION

1:100

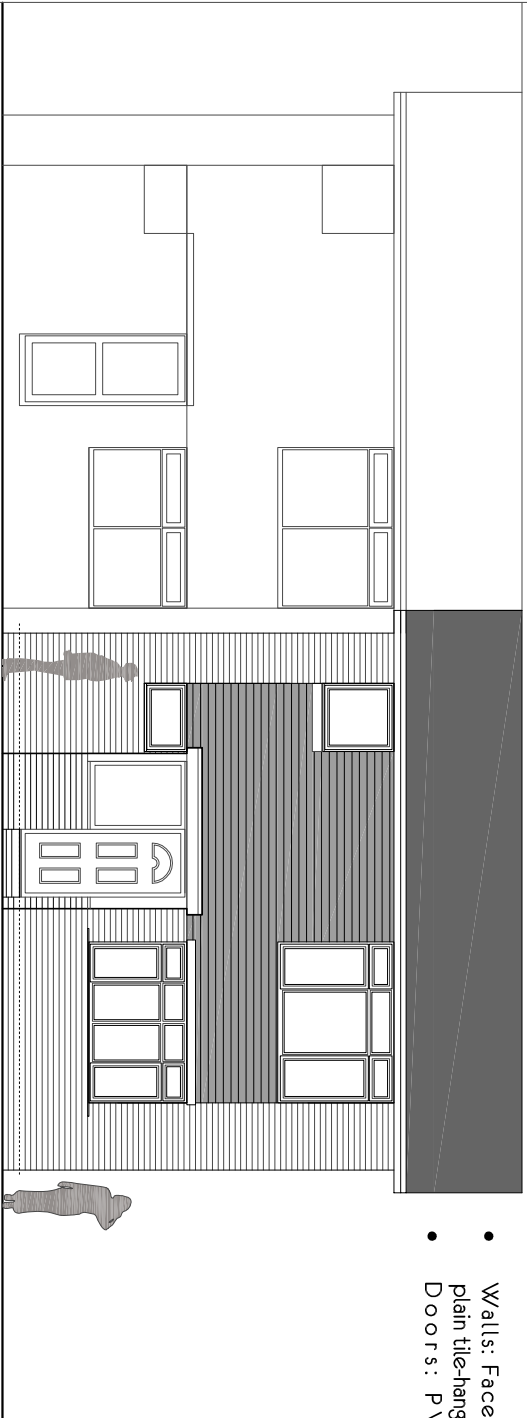

CROSS SECTION


1:100

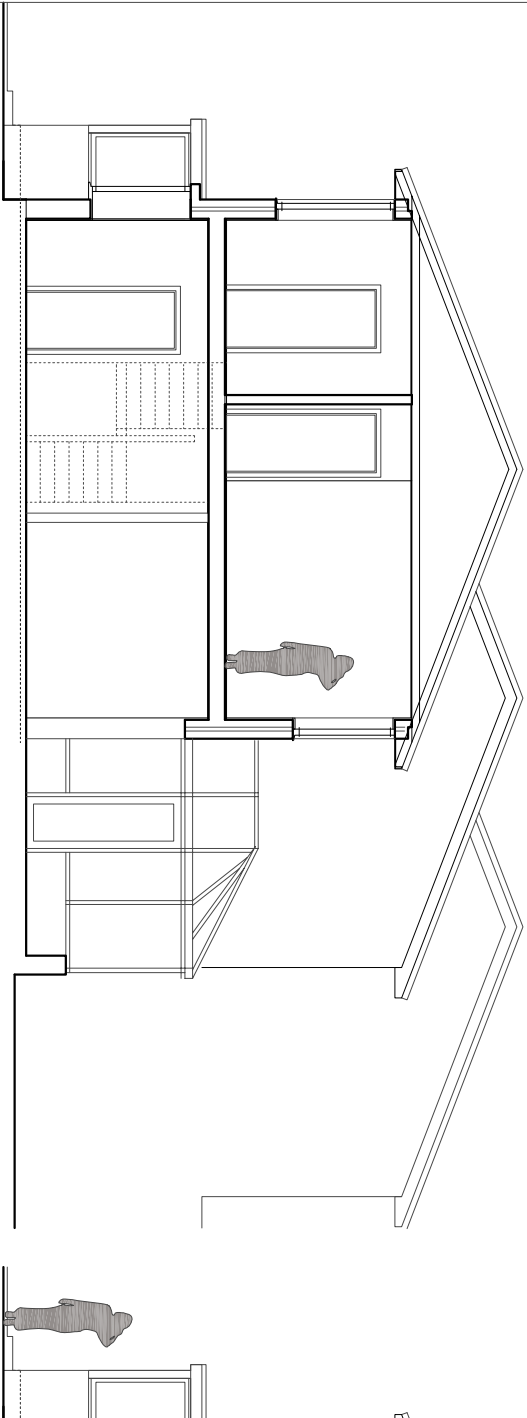

SIDE ELEVATION

NORTH

1:100

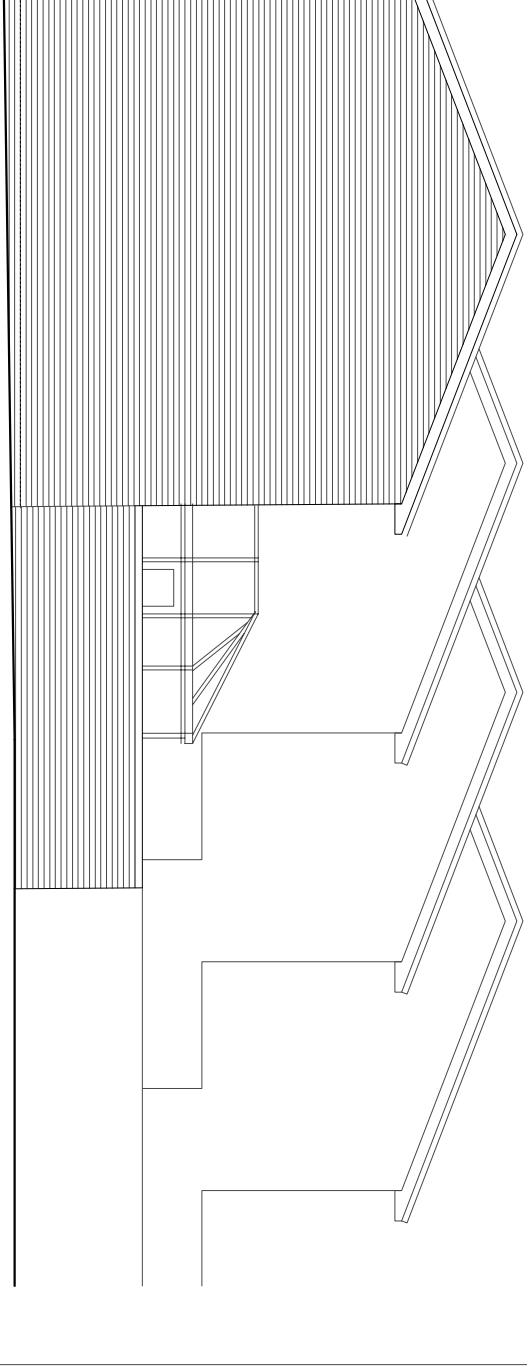

Unit 5 Freemantle Business Centre

152 Millbrook Road East

SOUTHAMPTON SO15 1JR

Tel : 023 80 236 165

Fax : 023 80 632 466

Email : adj@oldfieldarchitect.co.uk

kourosh@oldfieldarchitect.co.uk

Tony Oldfield Architects



Revision

Date

Client

Mr. WAYNE FINN

Scale

1:100

Drawn

KOUROSH

Project

PROPOSED ROOF EXTENSION @
11 DELIUS WALK, WATERLOOVILLE

Date

FEB 2016

Checked

Drawing Title

ELEVATIONS_EXISTING

Project Number

160106

Drawing No

EX04

Revision

© This drawing bears a Copyright & must not be reproduced without prior permission from Tony Oldfield Architects Ltd. Any discrepancies should be reported to Architect.