




FRONT / STREET ELEVATION




SIDE ELEVATION

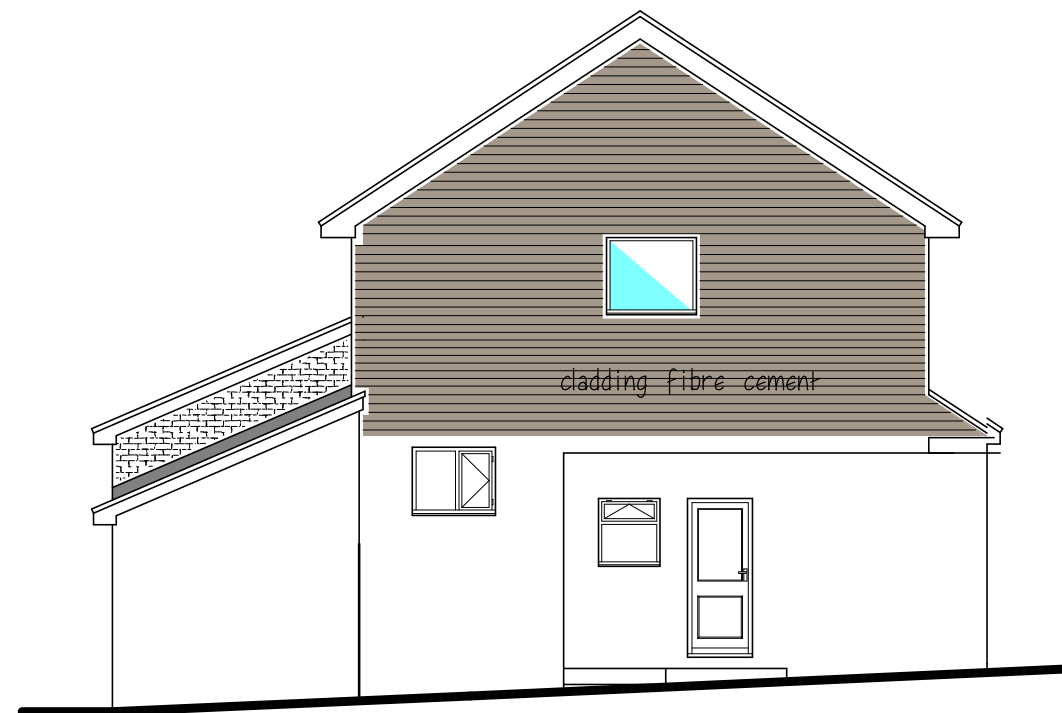

SIDE ELEVATION

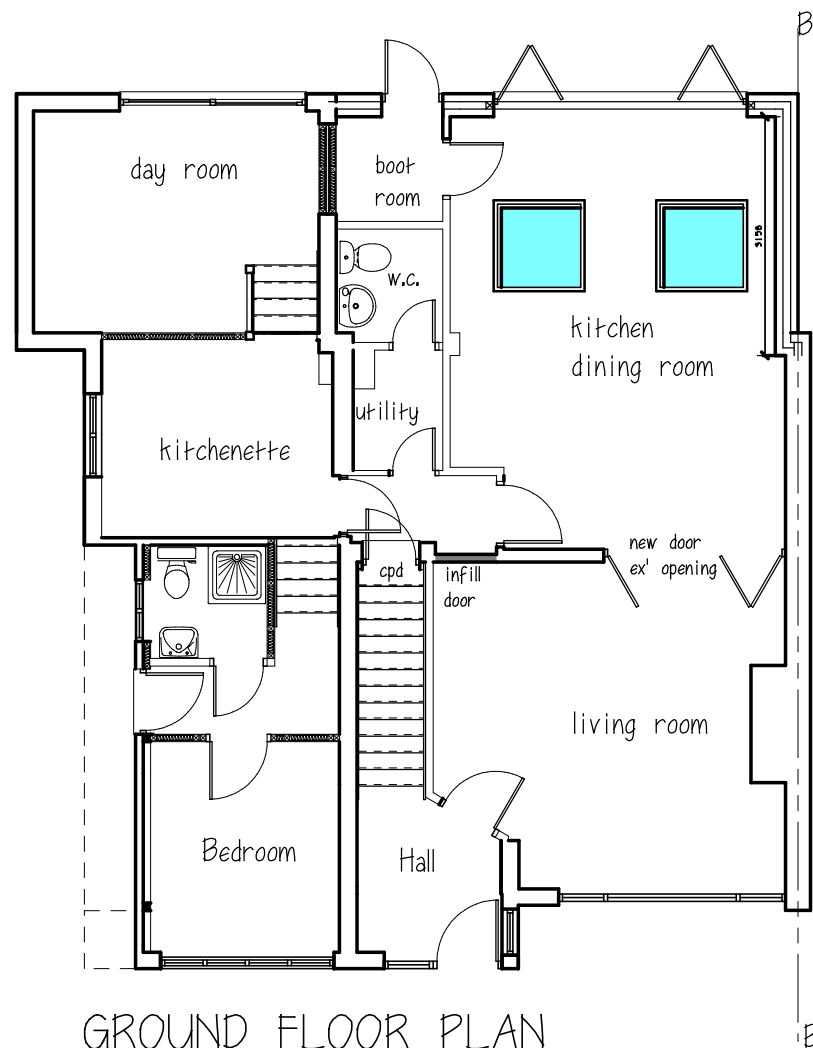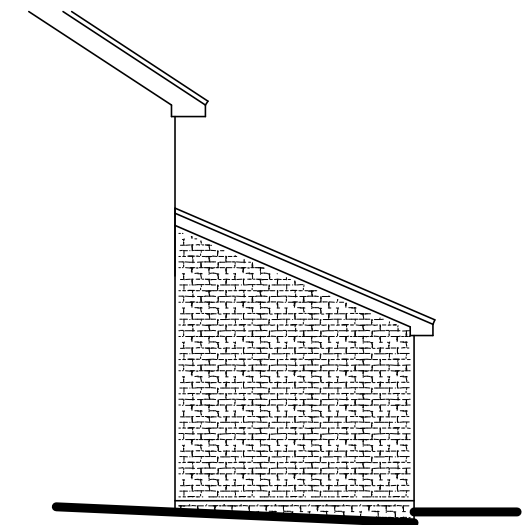


GROUND FLOOR PLAN

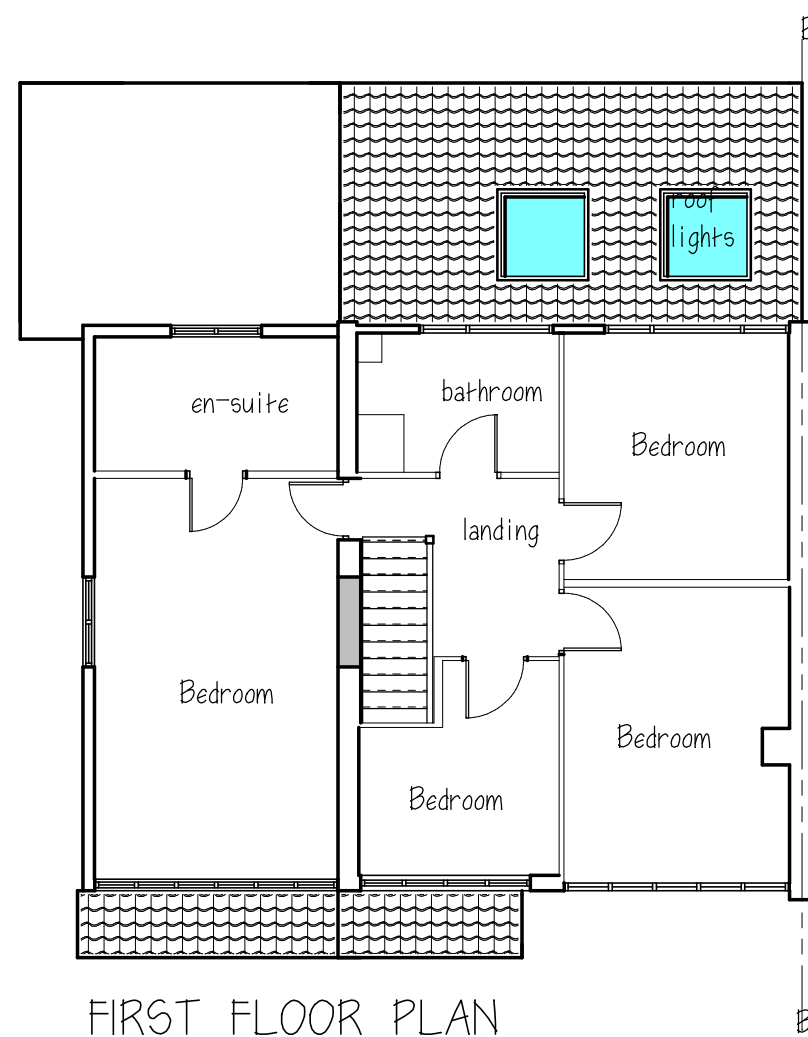

FIRST FLOOR PLAN



REAR ELEVATION

 


REV. DATE REVISIONS:
B 29.02.16 Minor client revisions for planning

NOTES:
-

SITE ADDRESS: 76 GREENFIELD CRESCENT
WATERLOOVILLE
HAMPSHIRE
PO8 9EL

PROJECT: EXTENSIONS AND ALTERATIONS
-

JON BLAKE CONSULTANTS LTD CHARTERED SURVEYORS

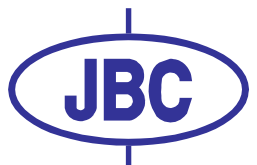

DRAWING: P01
PROPOSED PLANS & ELEVATIONS

SCALE: 1:100
(A3 ORIGINAL)

DATE: FEBRUARY 2016

DWG No. BRG-338 501

THE COTTAGE, PENNING PLACE, PETERSFIELD, HANTS, GU31 4EP
TEL: 01730 710546 EMAIL: info@jbdtd.org.uk

© COPYRIGHT EXISTS ON THE DESIGNS AND INFORMATION SHOWN ON THIS DRAWING. DO NOT SCALE FROM THIS DRAWING EXCEPT FOR PLANNING PURPOSES THE CONTRACTOR MUST VERIFY ALL DIMENSIONS ON SITE BEFORE MAKING SHOP DRAWINGS OR COMMENCING WORK OF ANY KIND.

CLIENT: MRS MANDY WREN