
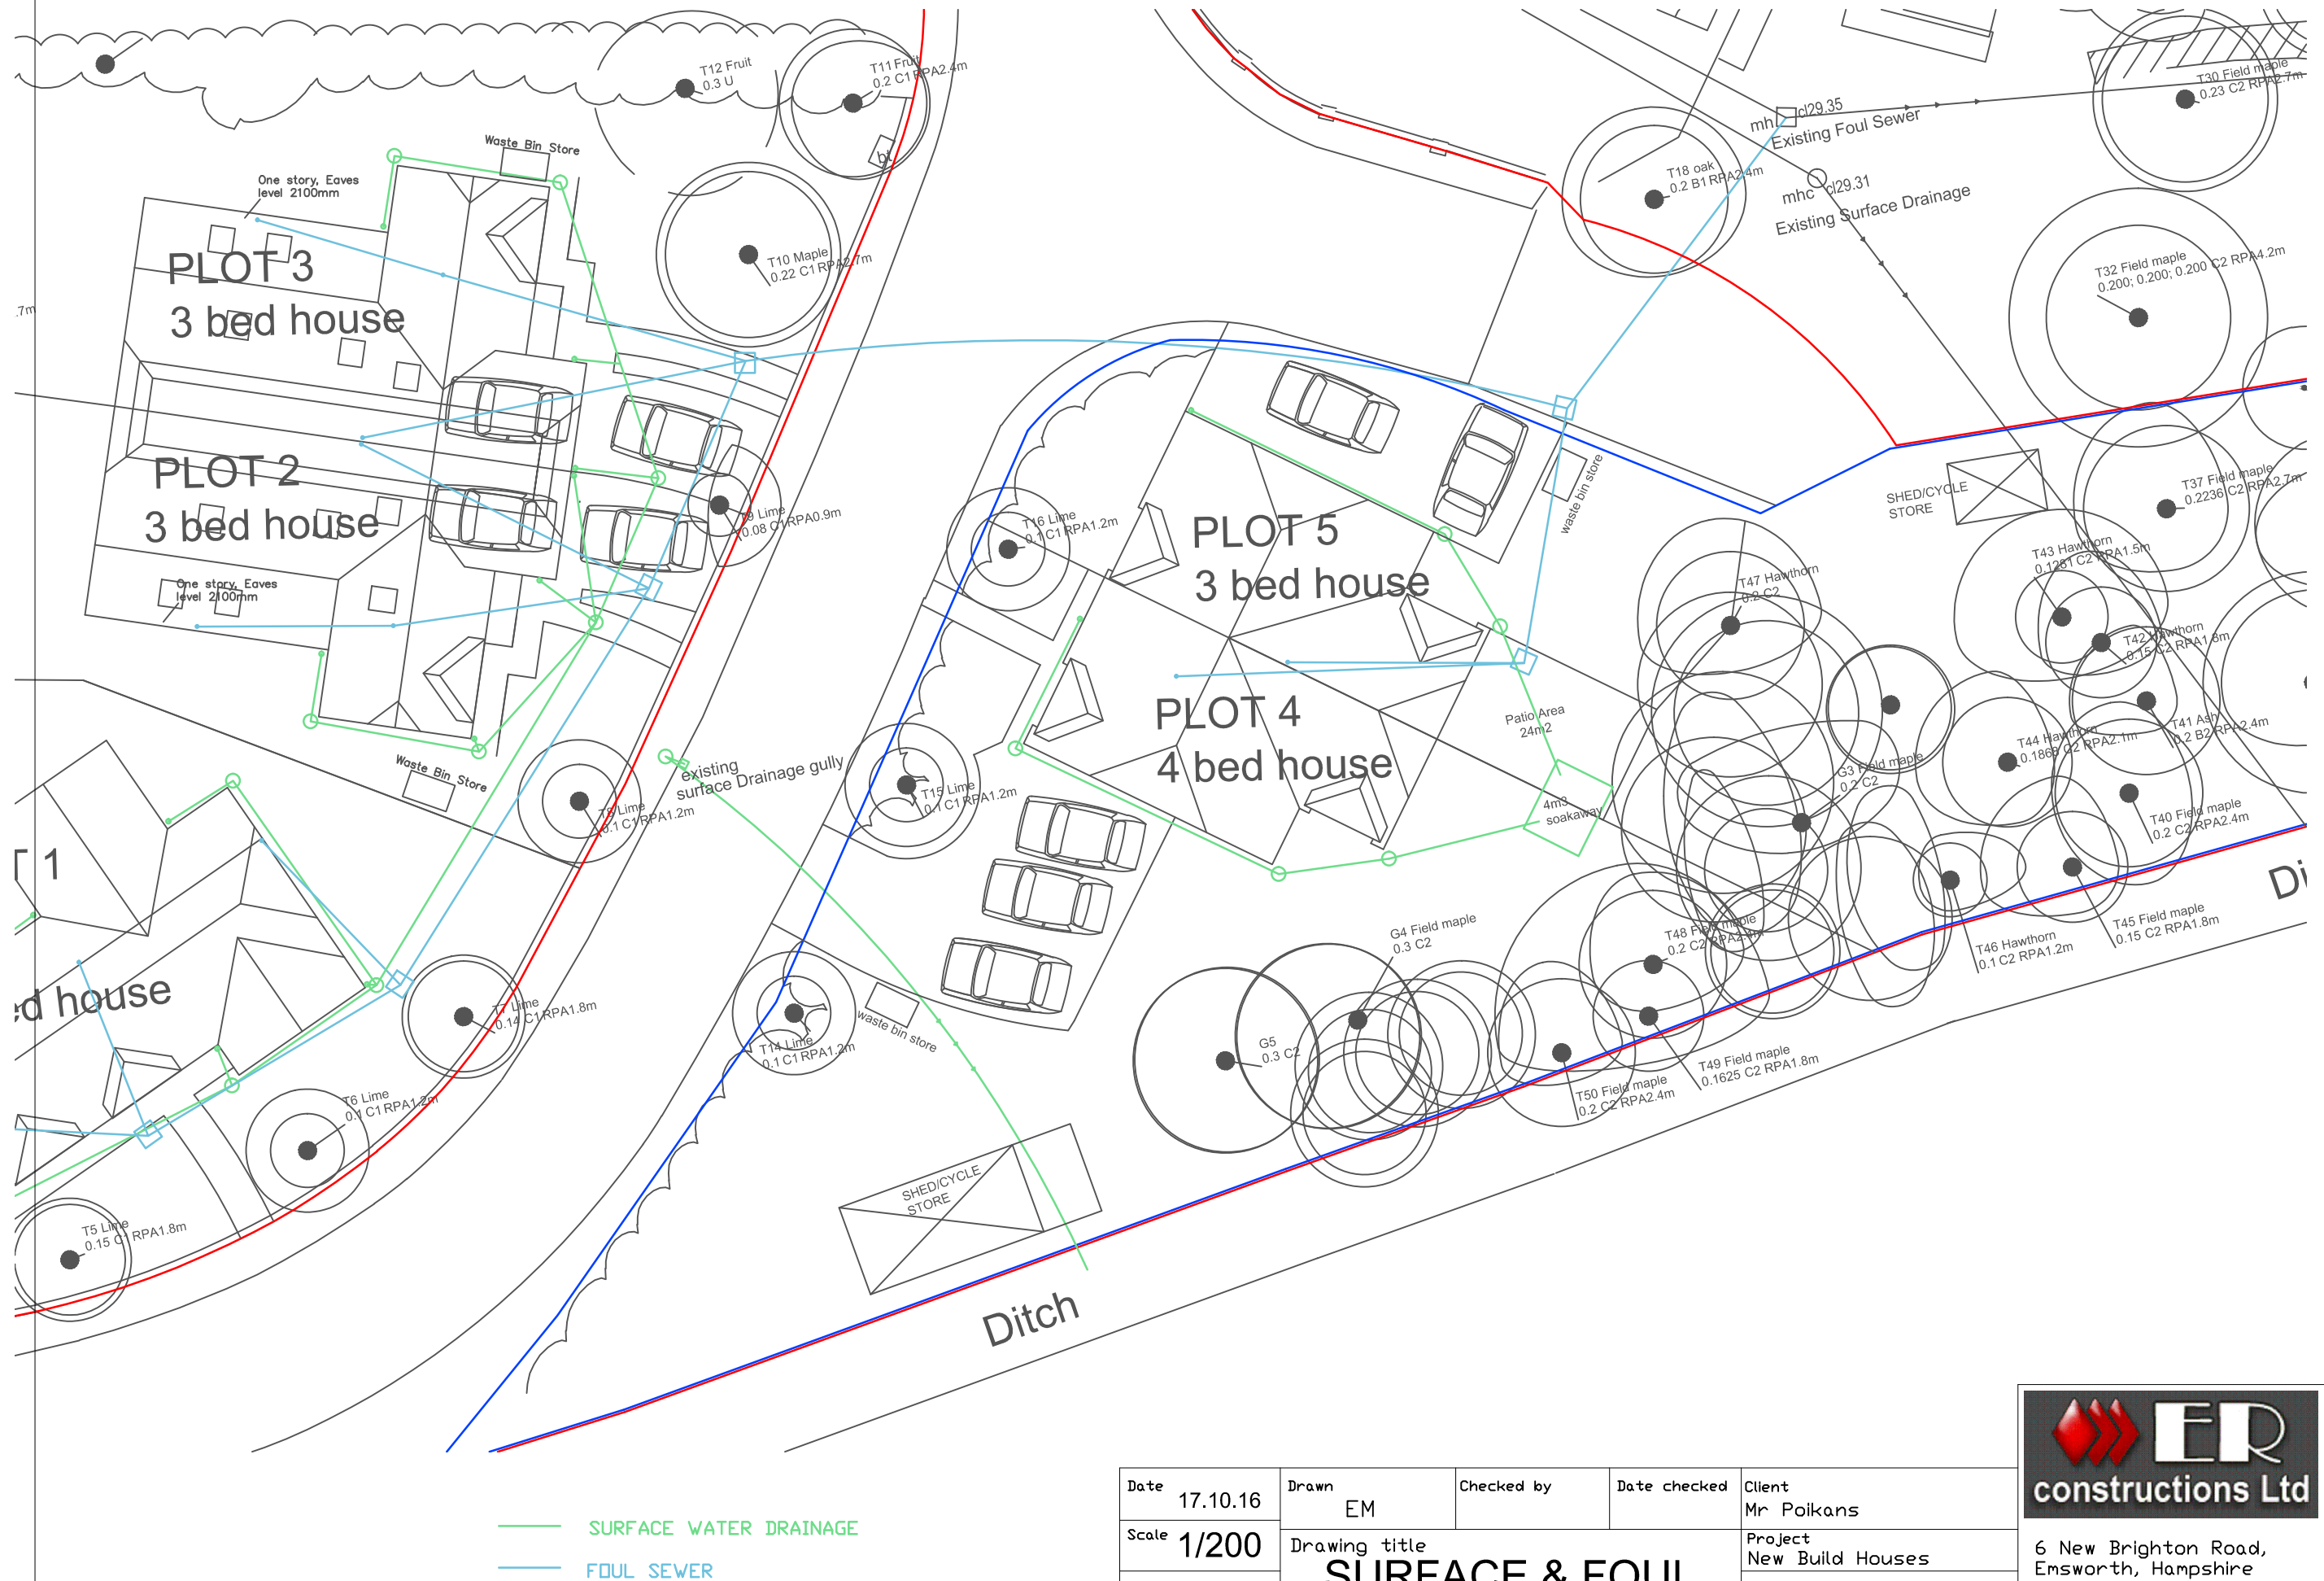


Rev date				
----------	--	--	--	--

 

Date 17.10.16	Drawn EM	Checked by	Date checked	Client Mr Poikans	 6 New Brighton Road, Emsworth, Hampshire PO10 7PS Tel: 08450450862 www.enconstructions.co.uk
Scale 1/200	Drawing title SURFACE & FOUL DRAINAGE PLAN			Project New Build Houses	
102/09				Address next to 8Brighton Road Emsworth,Hants,PO10 7PS	