
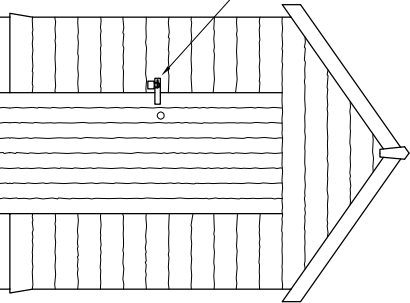
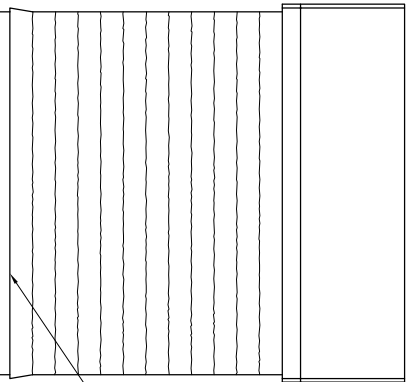
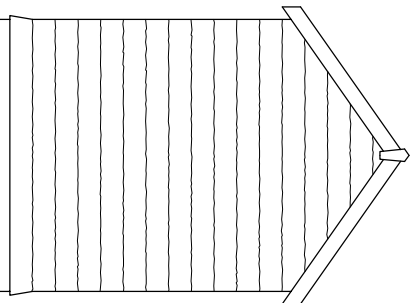


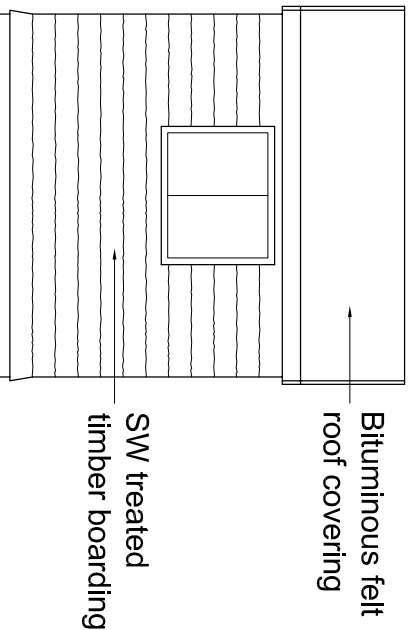

| Materials Schedule:          |                                                         |
|------------------------------|---------------------------------------------------------|
| Walls:                       | Horizontal sw treated timber boarding on concrete base. |
| Roof:                        | Bituminous felt.                                        |
| Entrance Door:               | Sw treated timber to match walls.                       |
| Fascia, Bargeboard & Soffit: | Sw treated timber.                                      |

SIDE ELEVATION

Scale 1:50 @ A3

REAR ELEVATION


Scale 1:50 @ A3

SIDE ELEVATION

Scale 1:50 @ A3

FRONT ELEVATION

Scale 1:50 @ A3

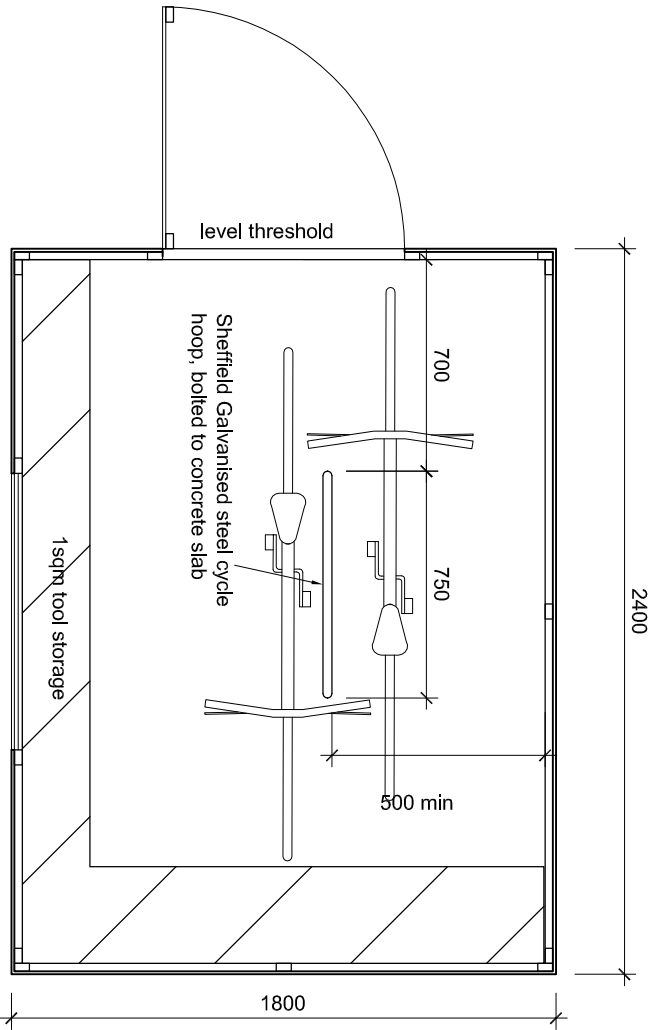

PLAN - Standard 2.4X1.8m (8'x6') Timber Shed  
for storage of 2 Cycles  
Scale 1:25 @ A3

| DRAWING TITLE                             | CLIENT             | DRAWING No. | <div>JAYE FORD ARCHITECTURE LTD</div> <div>MANLEY'S HILL<br/>STORINGTON<br/>WEST SUSSEX RH20 4BT<br/>Tel: 01903 745393</div> |
|-------------------------------------------|--------------------|-------------|---|
| Proposed Garden Shed for Plots 1 & 2      | Kingsham Homes Ltd | 2817 - 03   |   |
| JOB TITLE                                 | SCALE              | DATE        |   |
| 11 Bound Lane, Hayling Island, Hampshire. | 1:50 & 1:25 @ A3   | Aug. 2016   |   |