


New non-illuminated fascia sign to be created and fitted with 'Coral' text (individual letters)
25mm thick marin plywood fitted to plywood fascia panel painted blue as RAL 5002 matt via 25mm 'stand off' locators.
Flag logo to be fixed directly to fascia to be 6mm marine plywood faced with translucent vinyls, by 3M Scotchcal 100 series.
Top 3630-26 green, middle 3630-25, yellow and bottom 3630-40 red.

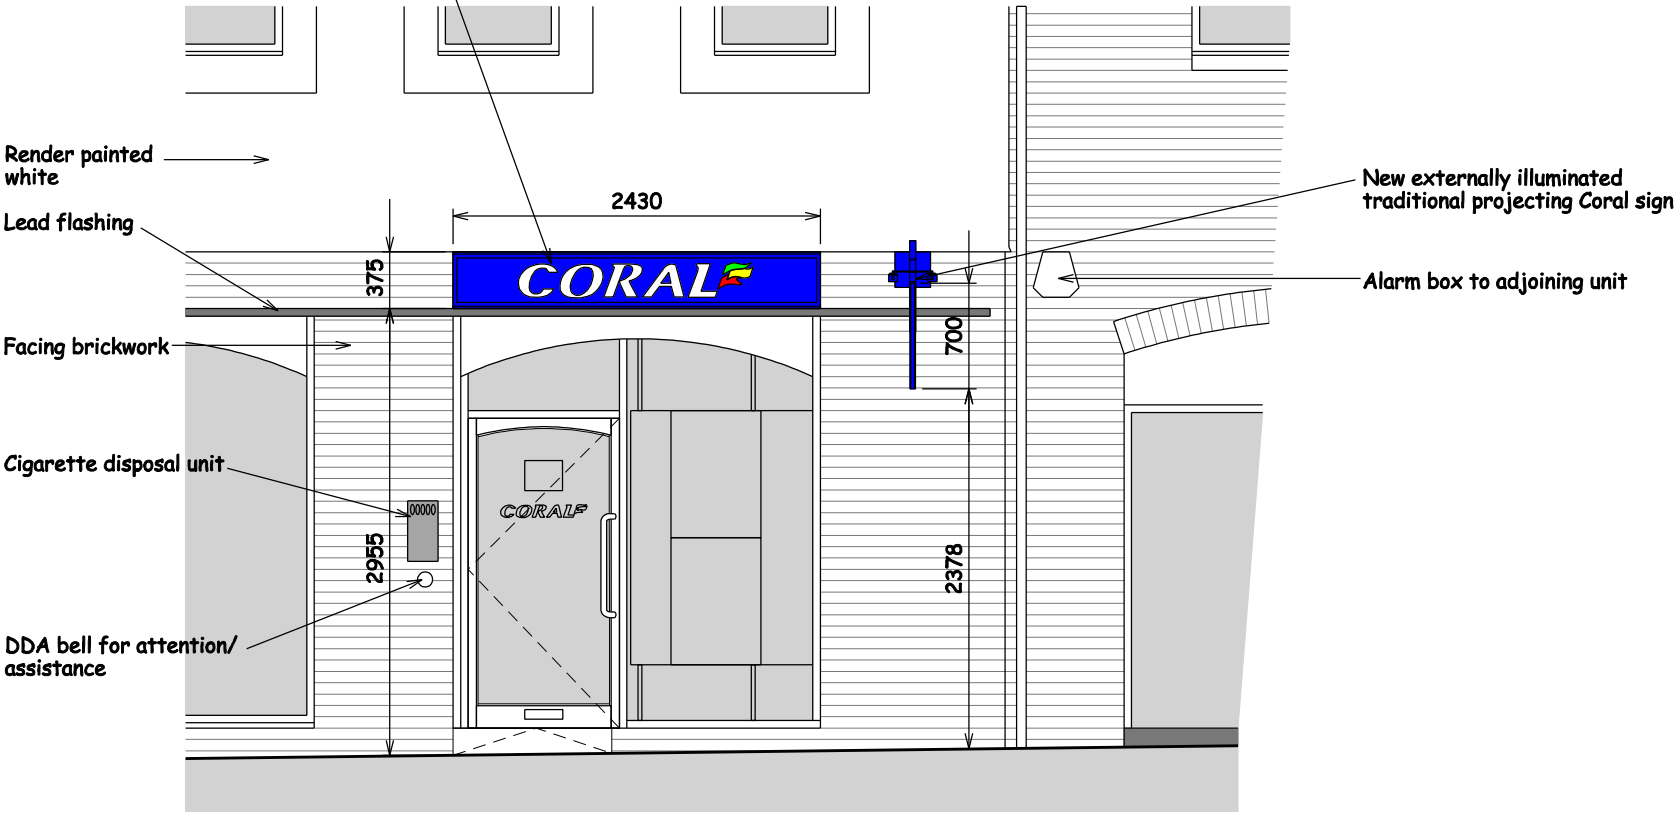


FRONT ELEVATION (1:50)

TRADITIONAL PROJECTING SIGN
Sign to have an overall size of 750 x 700mm. The board to be made up from 2No. sheets of 6mm thick exterior quality Marine plywood, having a 50 x 50mm internal frame.

Fitting onto the face of the boards will be another 50mm x 25mm softwood frame, mitred at the corners, planed down edges. Board to be primed, undercoated and glossed to match RAL 5002 blue gloss finish. Applied onto the finished board will be self-adhesive coloured vinyl to form the text and standard company logo. The text to be white while the flag logo being formed in 3M Scotchcal 100 as:- top green (100/047 green), middle yellow (100/025 yellow), bottom red (100/368 Red). The bracket for this sign will comprise of a 100 x 6mm mild steel fixing plate, having a projecting 30 x 30mm RHS box section bar. Hook and eye fixing used to suspend board below bracket

Suspended either side of the board will be a trough lighting unit. This will be manufactured using 20 s.w.g. descaled stainless steel. All steelwork to be powder coated to match RAL 5003 Blue. Illumination provided by hot cathode fluorescent lamps and associated control gear, diffused through clear diamond perspex panels

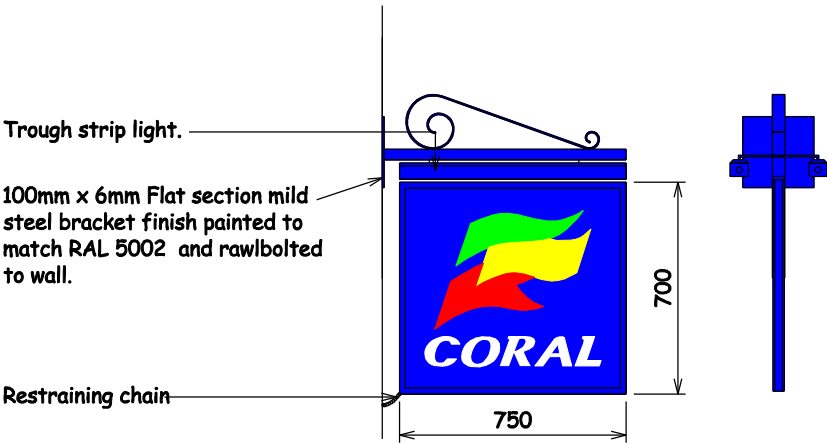

TRADITIONAL PROJECTING SIGN (1:20)

DRAWING PREPARED FROM
SUPPLIED INFORMATION



CORAL
One Stratford Place, Montfichet Road, London, E20 1EJ

GENERAL NOTES		
DO NOT SCALE FROM THIS DRAWING, ALL DIMENSIONS TO BE CHECKED ON SITE.		
A	Amended to align with AB01 'G' revs	05.05.16
Rev	Amendment	Date

RRDS Ltd.
Studio 1, 1st Floor The Ffwrwm,
High Street, Caerleon, Newport NP18 1AG
Email: design@rrds.net
Telephone: 01873 881165 Fax: 01873 881343

Project Name & Address:
Proposed Licensed Betting Office
10-12 High Street,
Emsworth,
Hants. PO10 7AW

Title:
Front Elevation & Signage
As Proposed

Drawn by:	RPR
Date:	April 2016
Scale:	1:50 @ A3
Drawing No:	COR1822/AB03 A