



Proposed Site

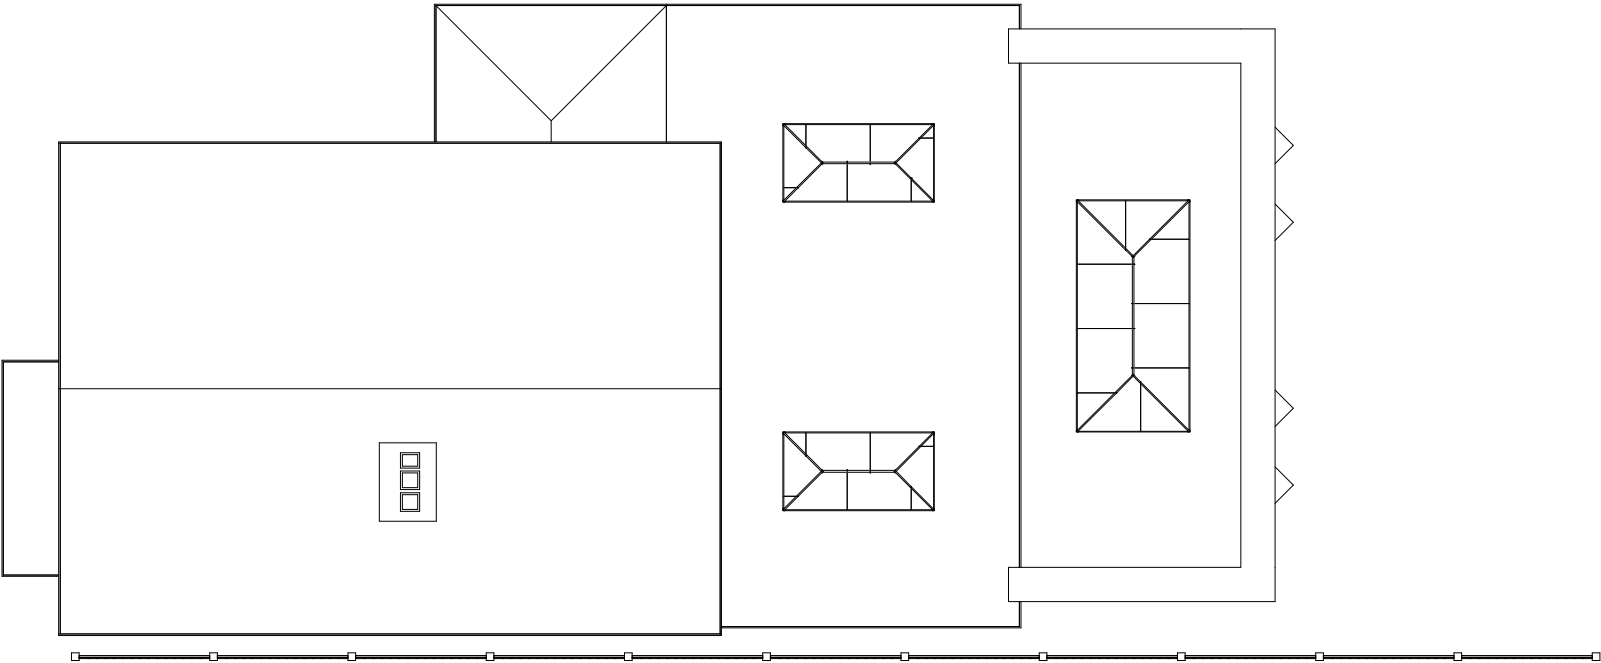

Existing Site

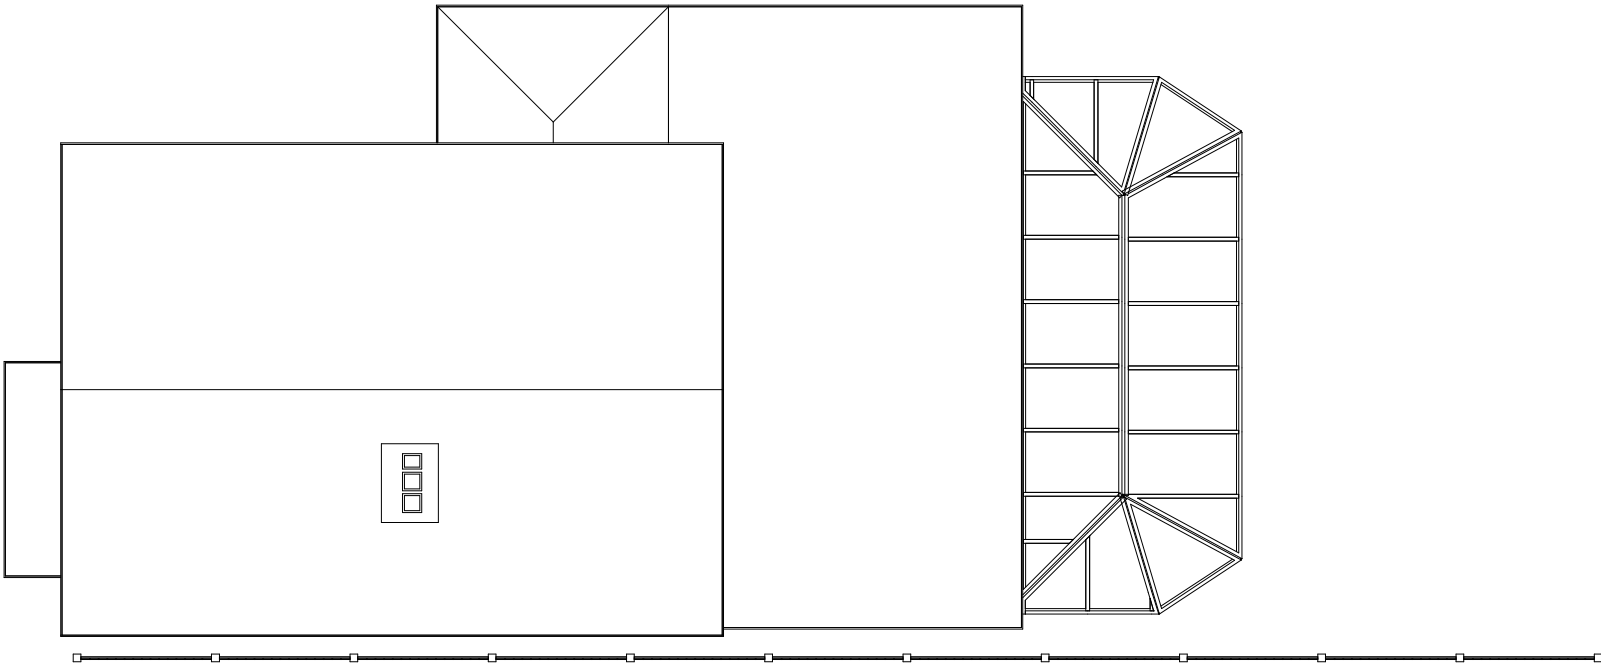

1:500		50
1:200		20
1:100		10
1:50		5



All measurement to be checked on site prior to any commenment (C) Copyright of Parkers Design (Southern) Limited. Any reproduction of these drawings will require written authority from the copyright owner.	
Parkers Design Limited - The Studio @ 90, PO9 2PR	www.pexd.co.uk - info@pexd.co.uk - 07776 008822

PROJECT	12 St. James Road PO10 7DN			
	CLIENT Burden			
	Date	Issue Date	Scale (@ A3)	1 : 100
	Drawn by	SW	DRAWING NUMBER	REV
SHEET	Site Plan			
	Checked by	SR	P 2a	