


PROJECT: SIDE EXTENSION AND INTERNAL ALTERATIONS AT 112 LONDON RD, WATERLOOVILLE, PO8 8HE	DRAWING TITLE: EXISTING SITE LOCATION PLAN	DRAWING NUMBER: 16.B.00	SCALE : AS SHOWN @ A3	NOTES :
		REVISION: A		

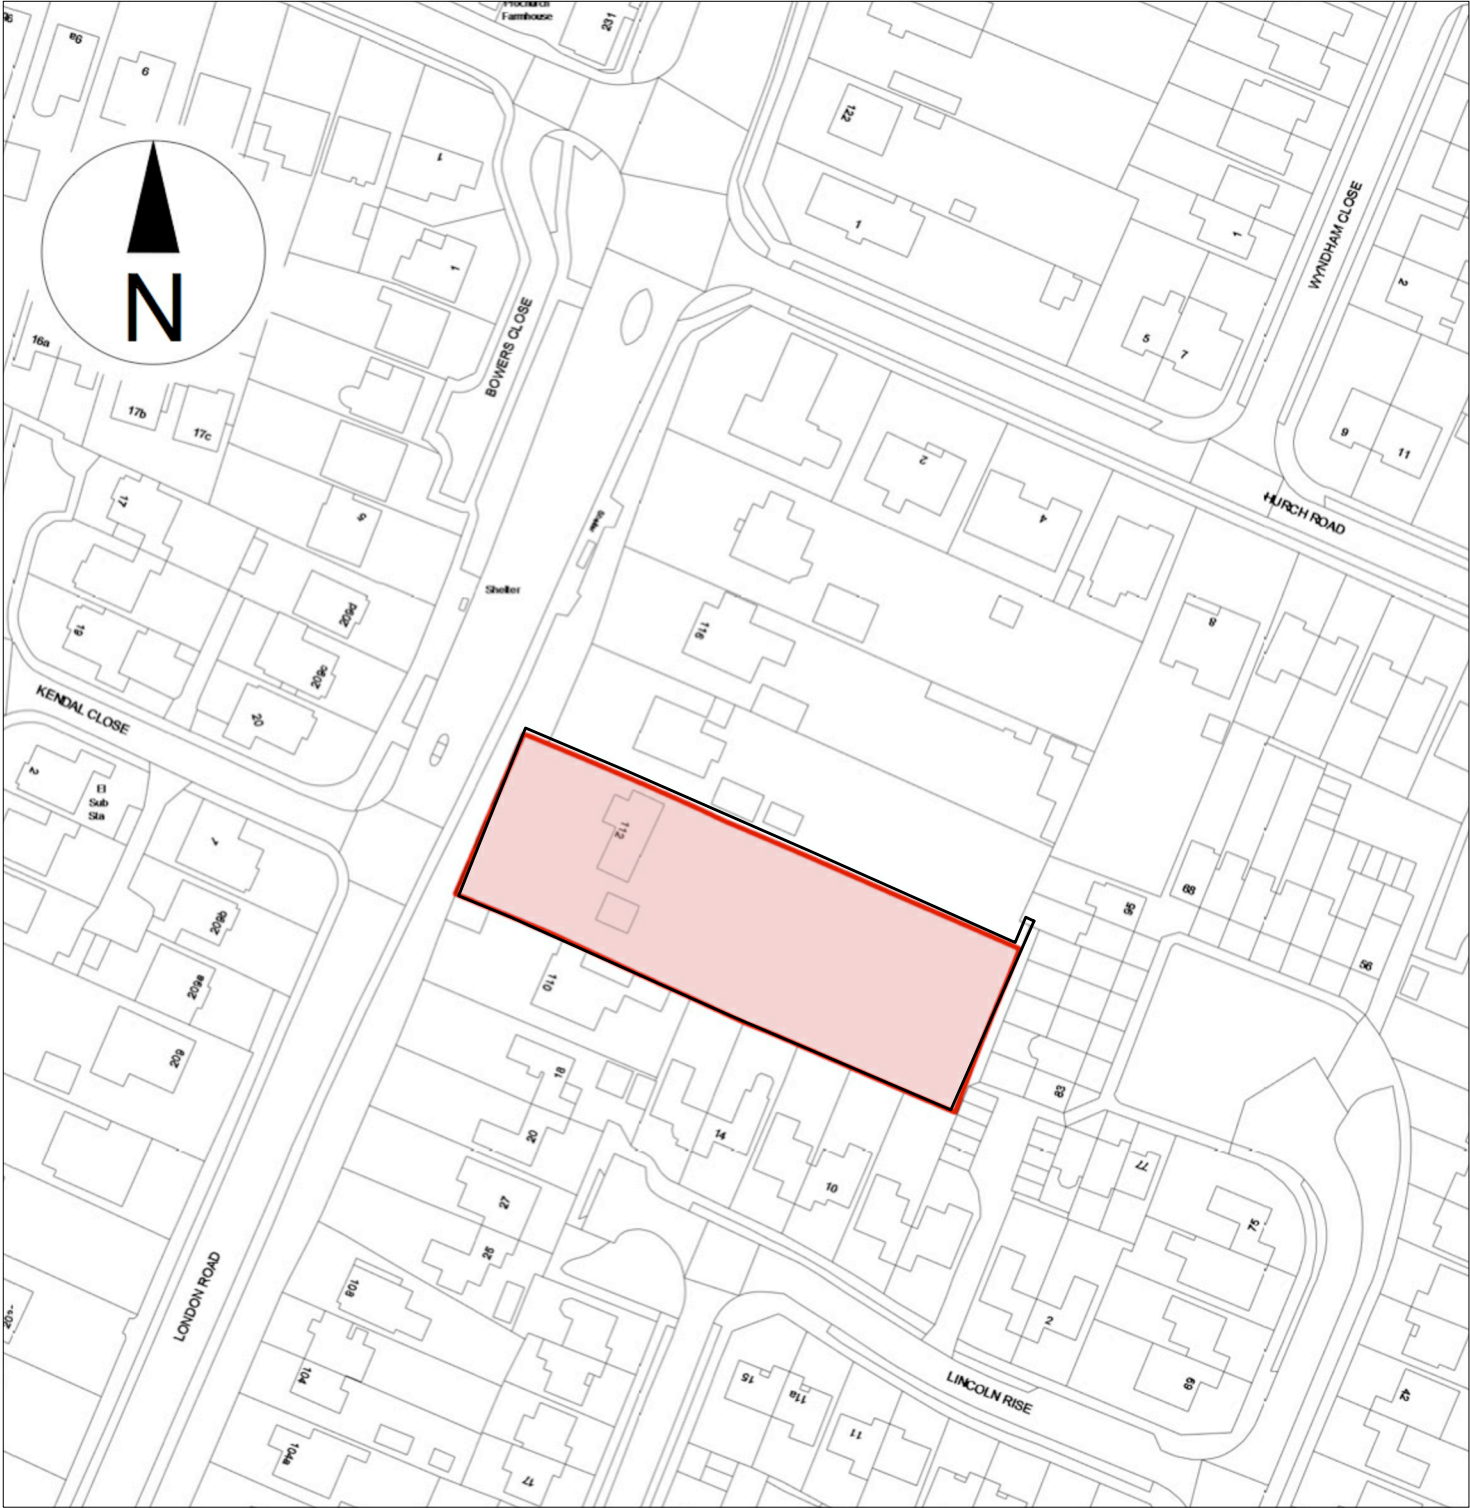

ORDNANCE SURVEY LICENCE NO. 100031661

EXISTING SITE PLAN
SCALE 1:1250