



PERMIT

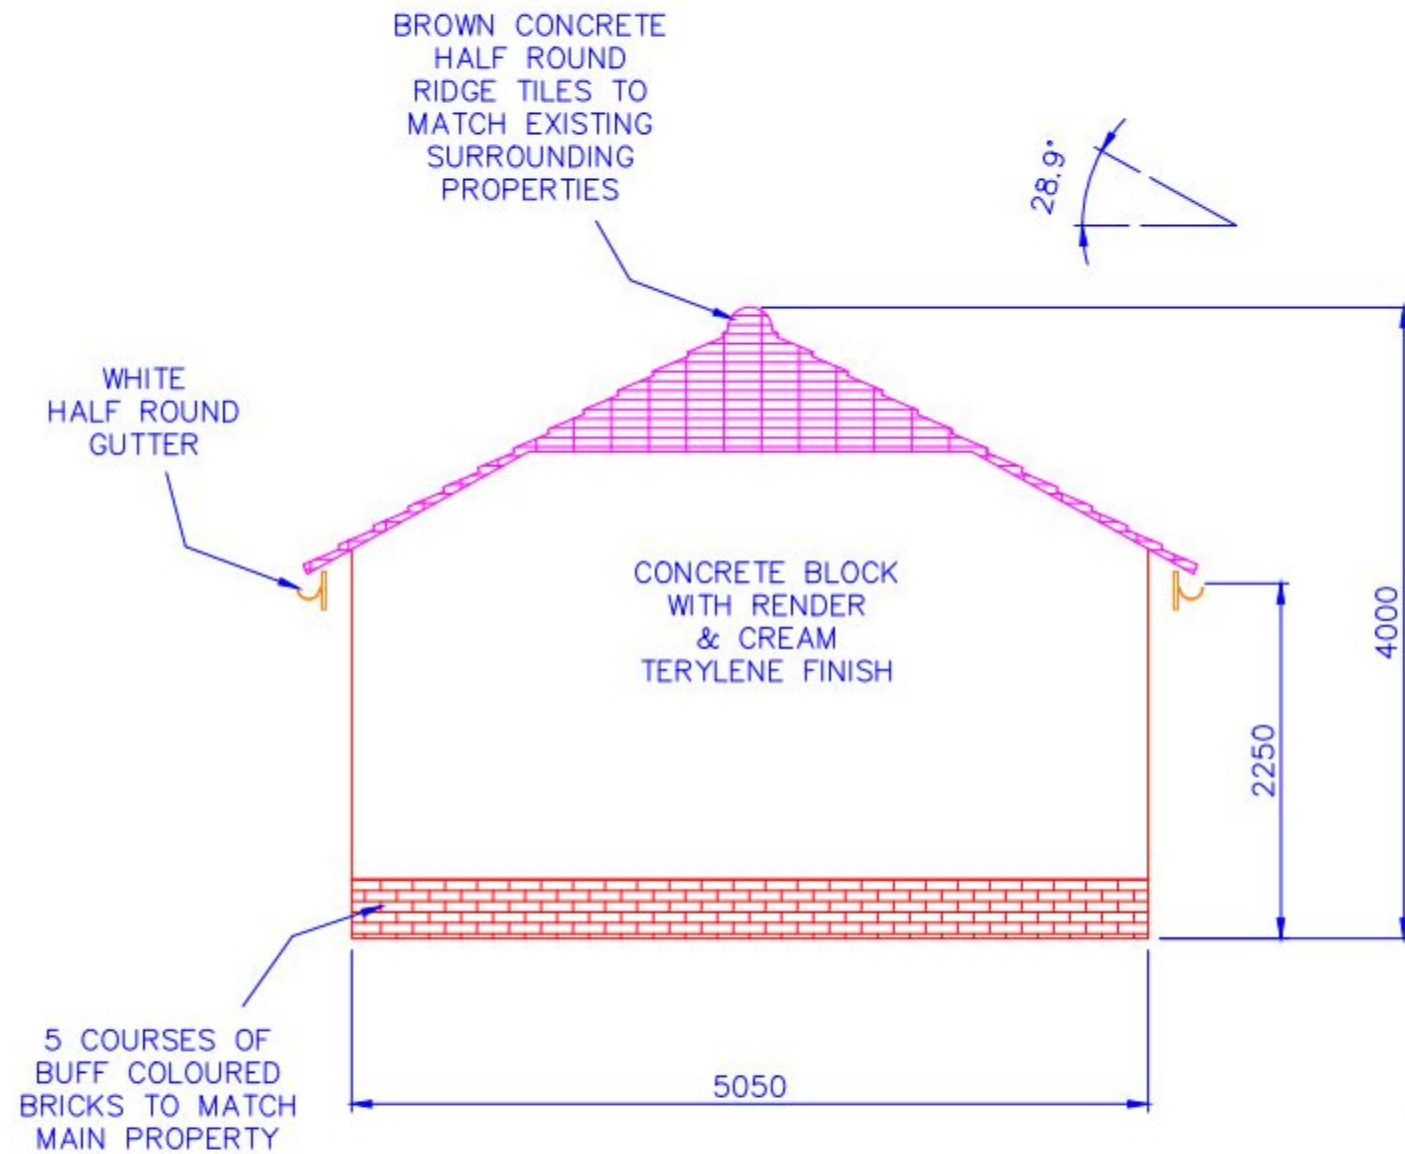

EAST ELEVATION
SCALE 1:50

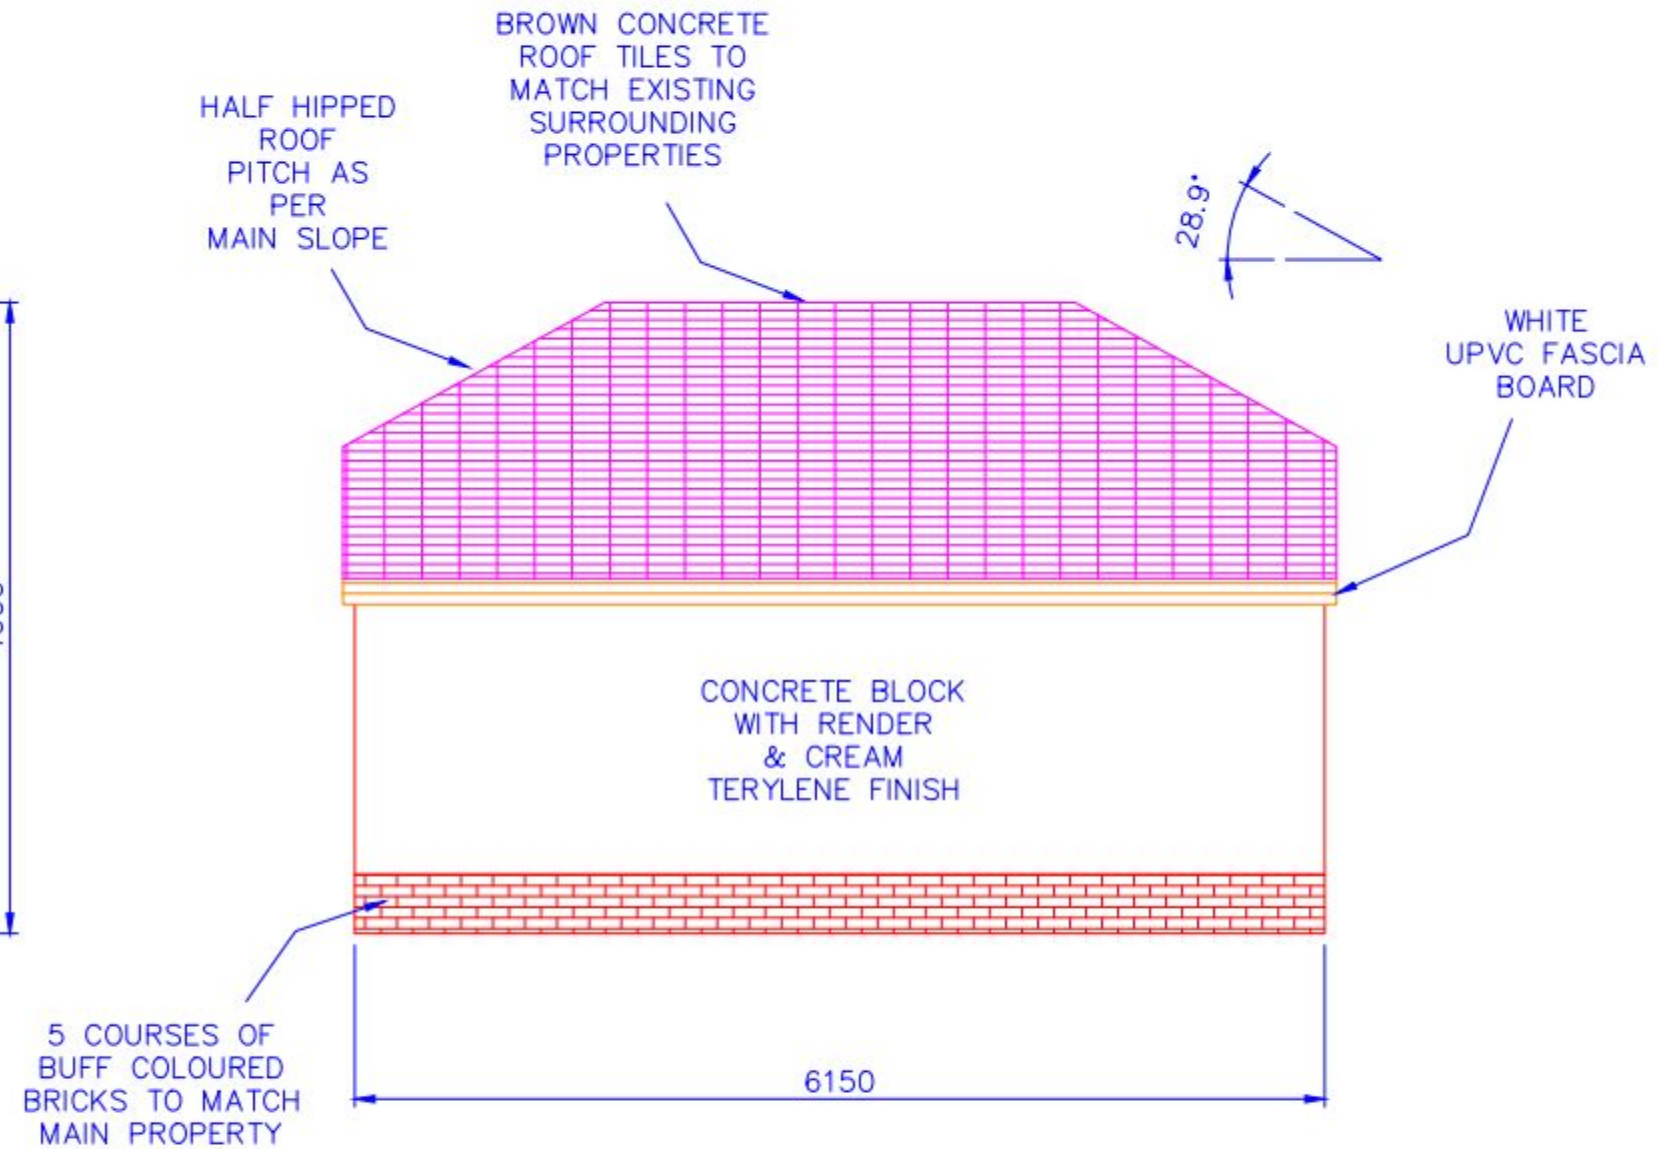

NORTH ELEVATION
SCALE 1:50

DATE	DESCRIPTION	REV	TITLE: NORTH & EAST GARAGE ELEVATIONS	
15/2/12	HALF HIPPED ROOF ADDED & RIDGE HEIGHT REDUCED BY 700mm	A	CONTRACT: MR R.A.MOORE	
			DRAWING No: 02(A)	DATE: 13/10/11
			DRAWN BY: R.M.G.	SCALE: 1:50 @ A3