



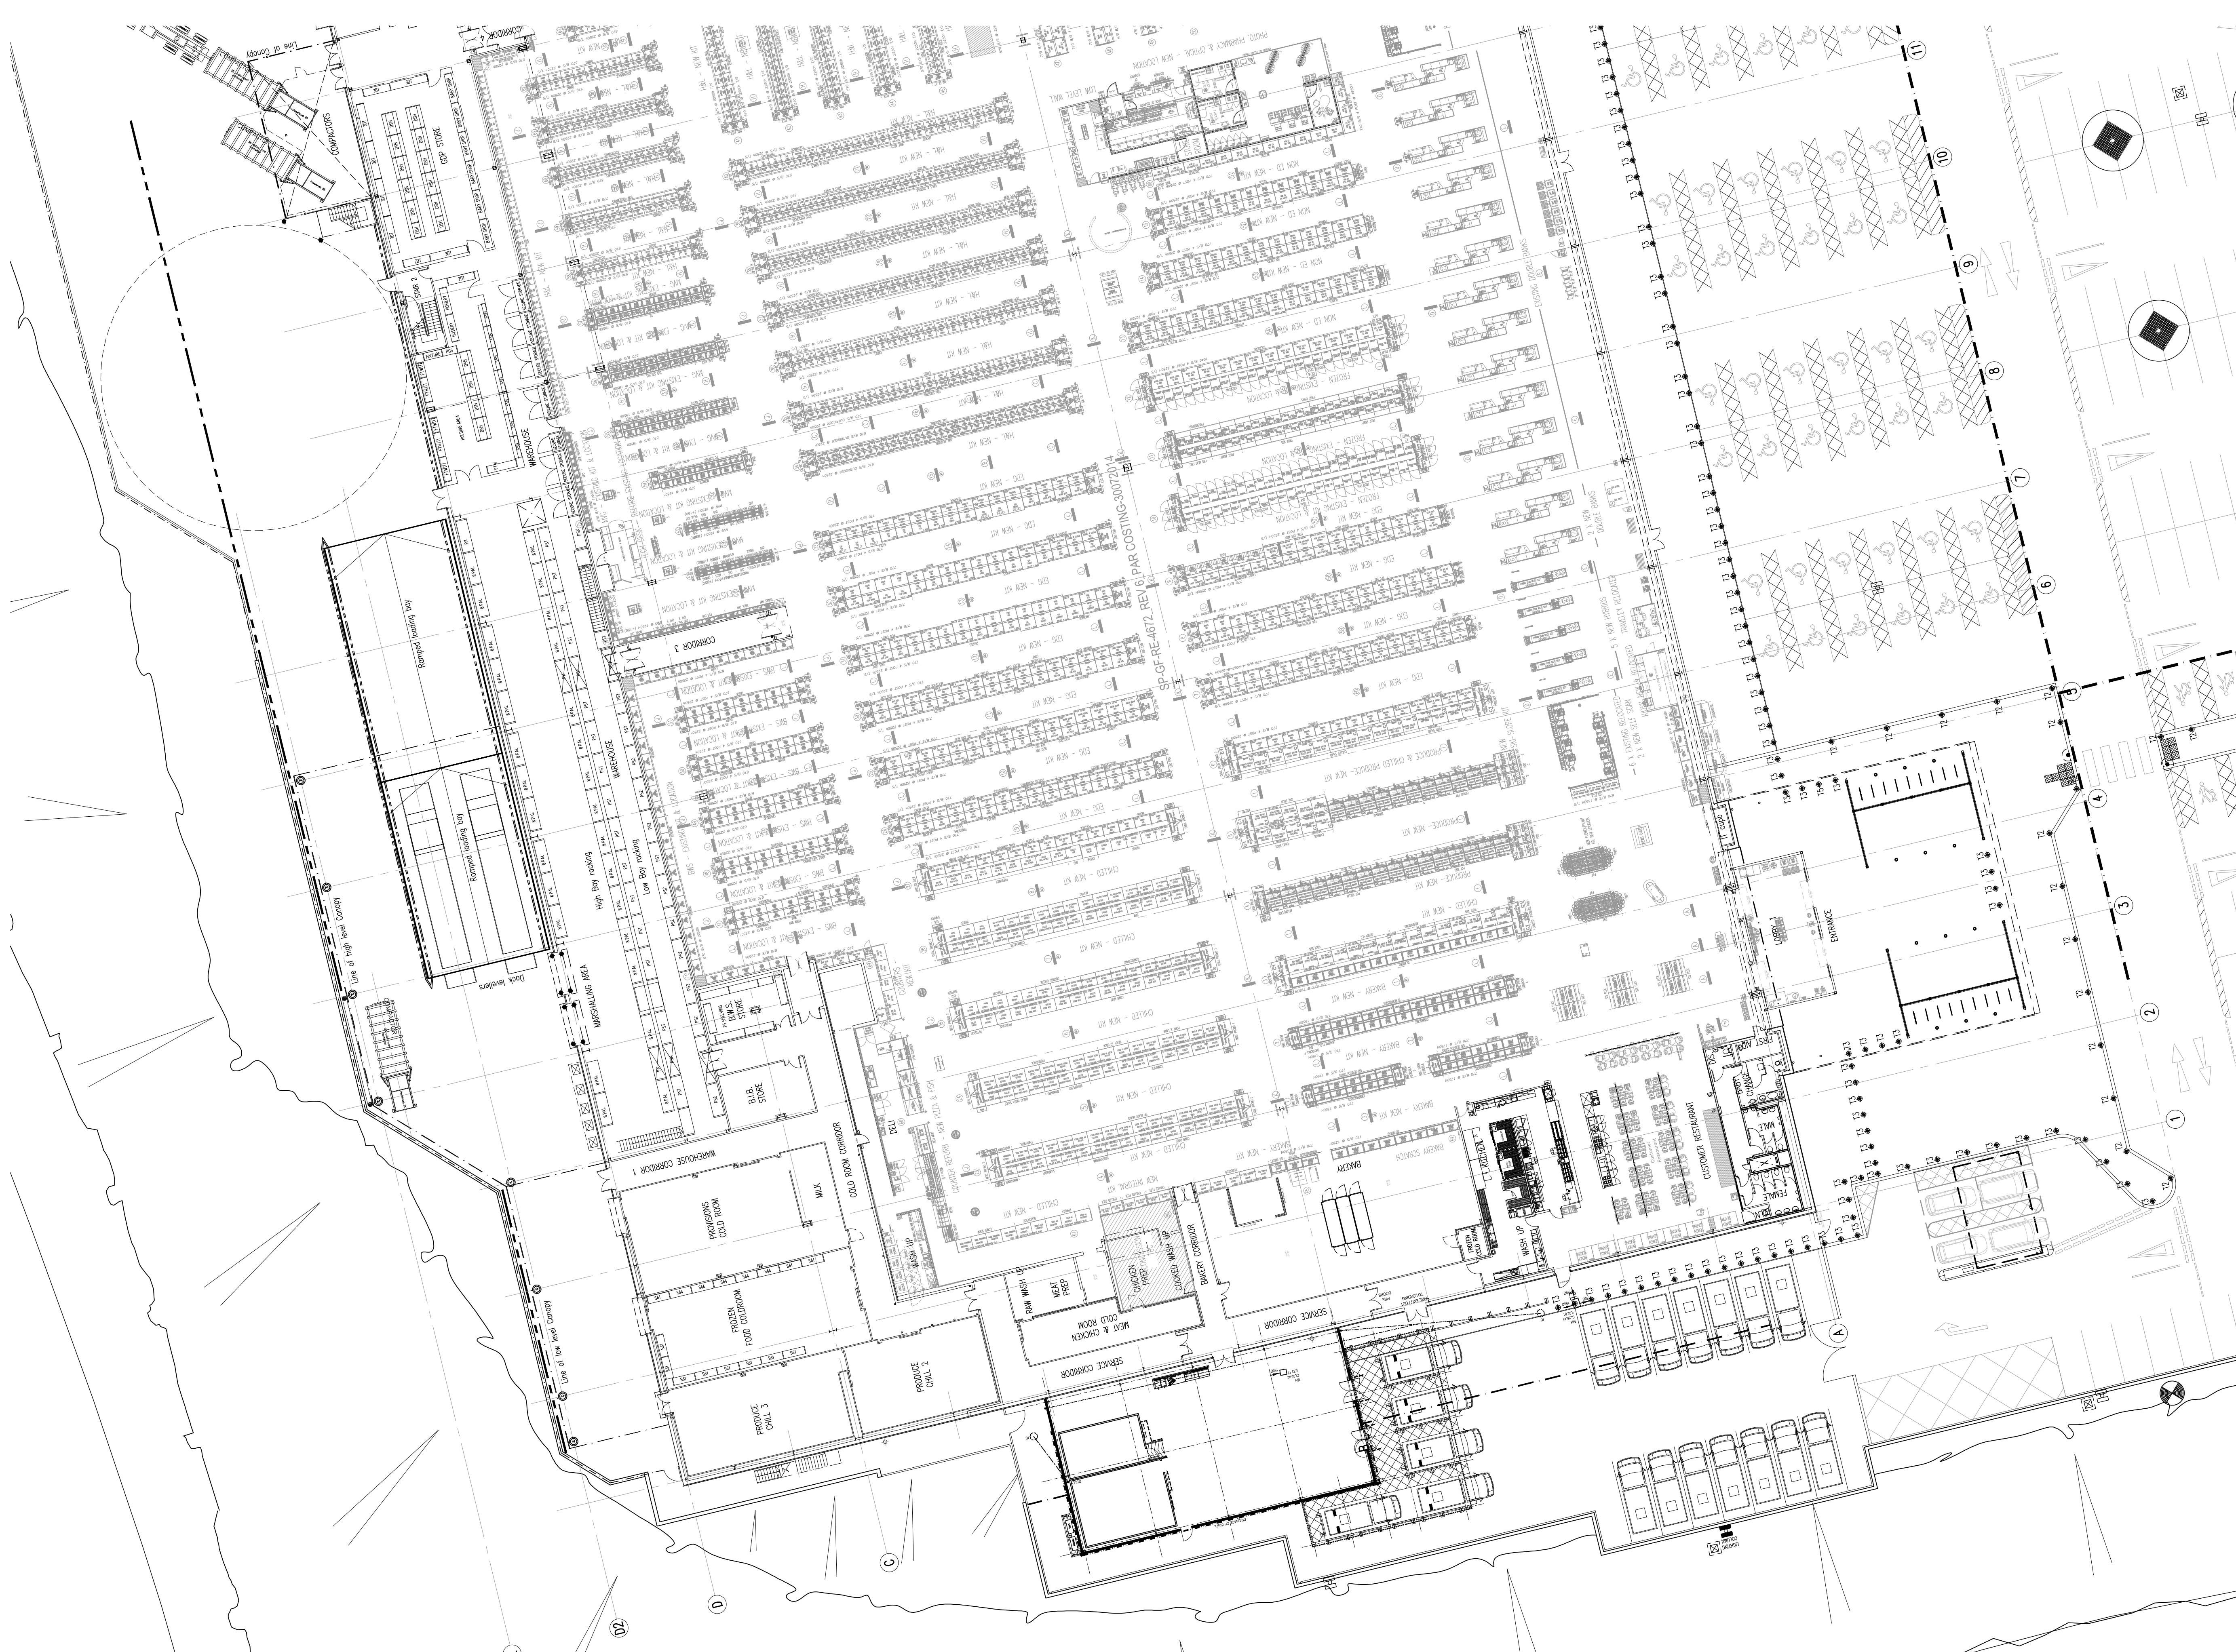

1 EXISTING GROUND FLOOR PLAN
PL-03 Scale 1:250 @ A1

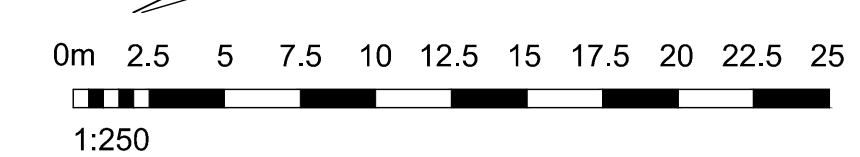

© Whittam Cox Architects - Disclaimer:
This drawing is copyright of WCCG Group Ltd trading as Whittam Cox Architects, and shall not be reproduced nor used for any other purpose without the written permission of the Architects. This drawing must be read in conjunction with all other related drawings and documentation. It is the contractors responsibility to ensure full compliance with the Building Regulations.
It is the contractors responsibility to check and verify all dimensions on site. Any discrepancies to be reported immediately. IF IN DOUBT ASK.
Materials not in conformity with relevant British or European Standards/Codes of practice or materials known to be deleterious to health & safety must not be used or specified on this project.

AREAS SCHEDULE:

Existing G.F. Gross Area (Building Area - Store)	=	152,800 sq.ft or (14,196 m ²)
Existing area below the Click & Collect canopy	=	506 sq.ft or (47 m ²)

17/05/21 Prelim MS / SJS

PLANNING

No Date Description Issues/Client

PROJECT
PROPOSED HOME SHOPPING
WORKS
ASDA HAVANT
TITLE
EXISTING GROUND FLOOR PLAN

DRAWING STATUS
PLANNING

DRAWN MS CHECKED S.J.S.

SCALE 1:250 @ A1

DATE MAY 2021

Whittam
ARCHITECTS / Cox

Chesterfield / 01246 260261
London / 020 3388 0019
Leeds / 0113 3366018
whittamcox.com

JOB NO.	DRAWING NO.	REV
200486	PL-03	-