



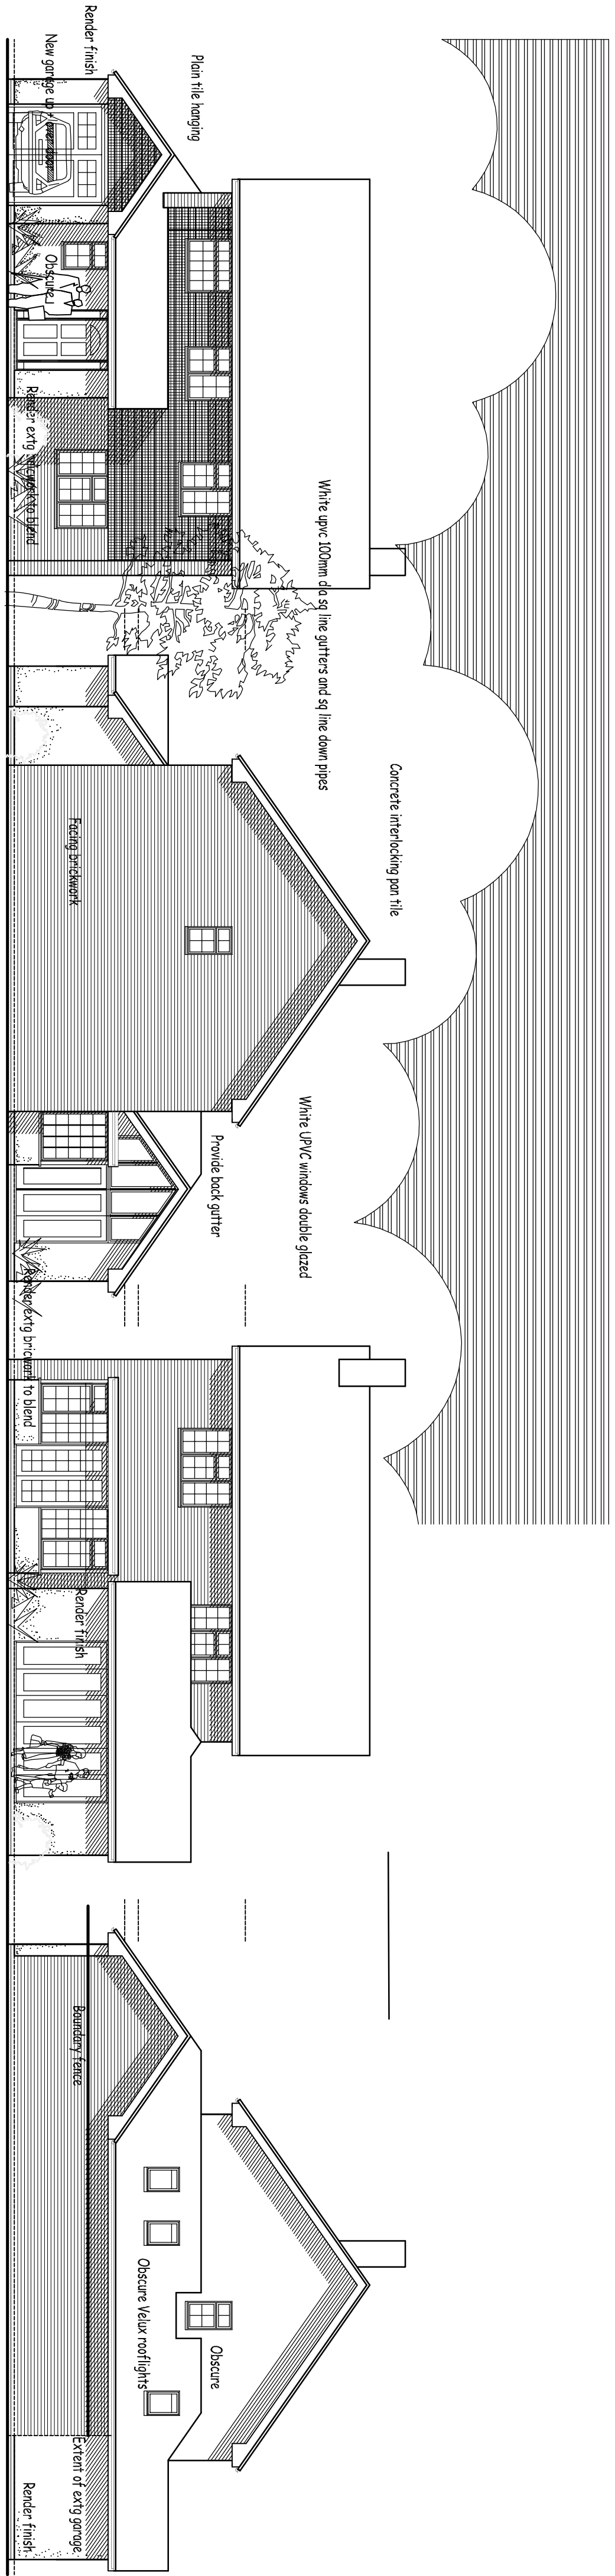


Billet Avenue

Waterlooville, Hampshire.


PROPOSED EXTENSION

0 1M Scale 1:50

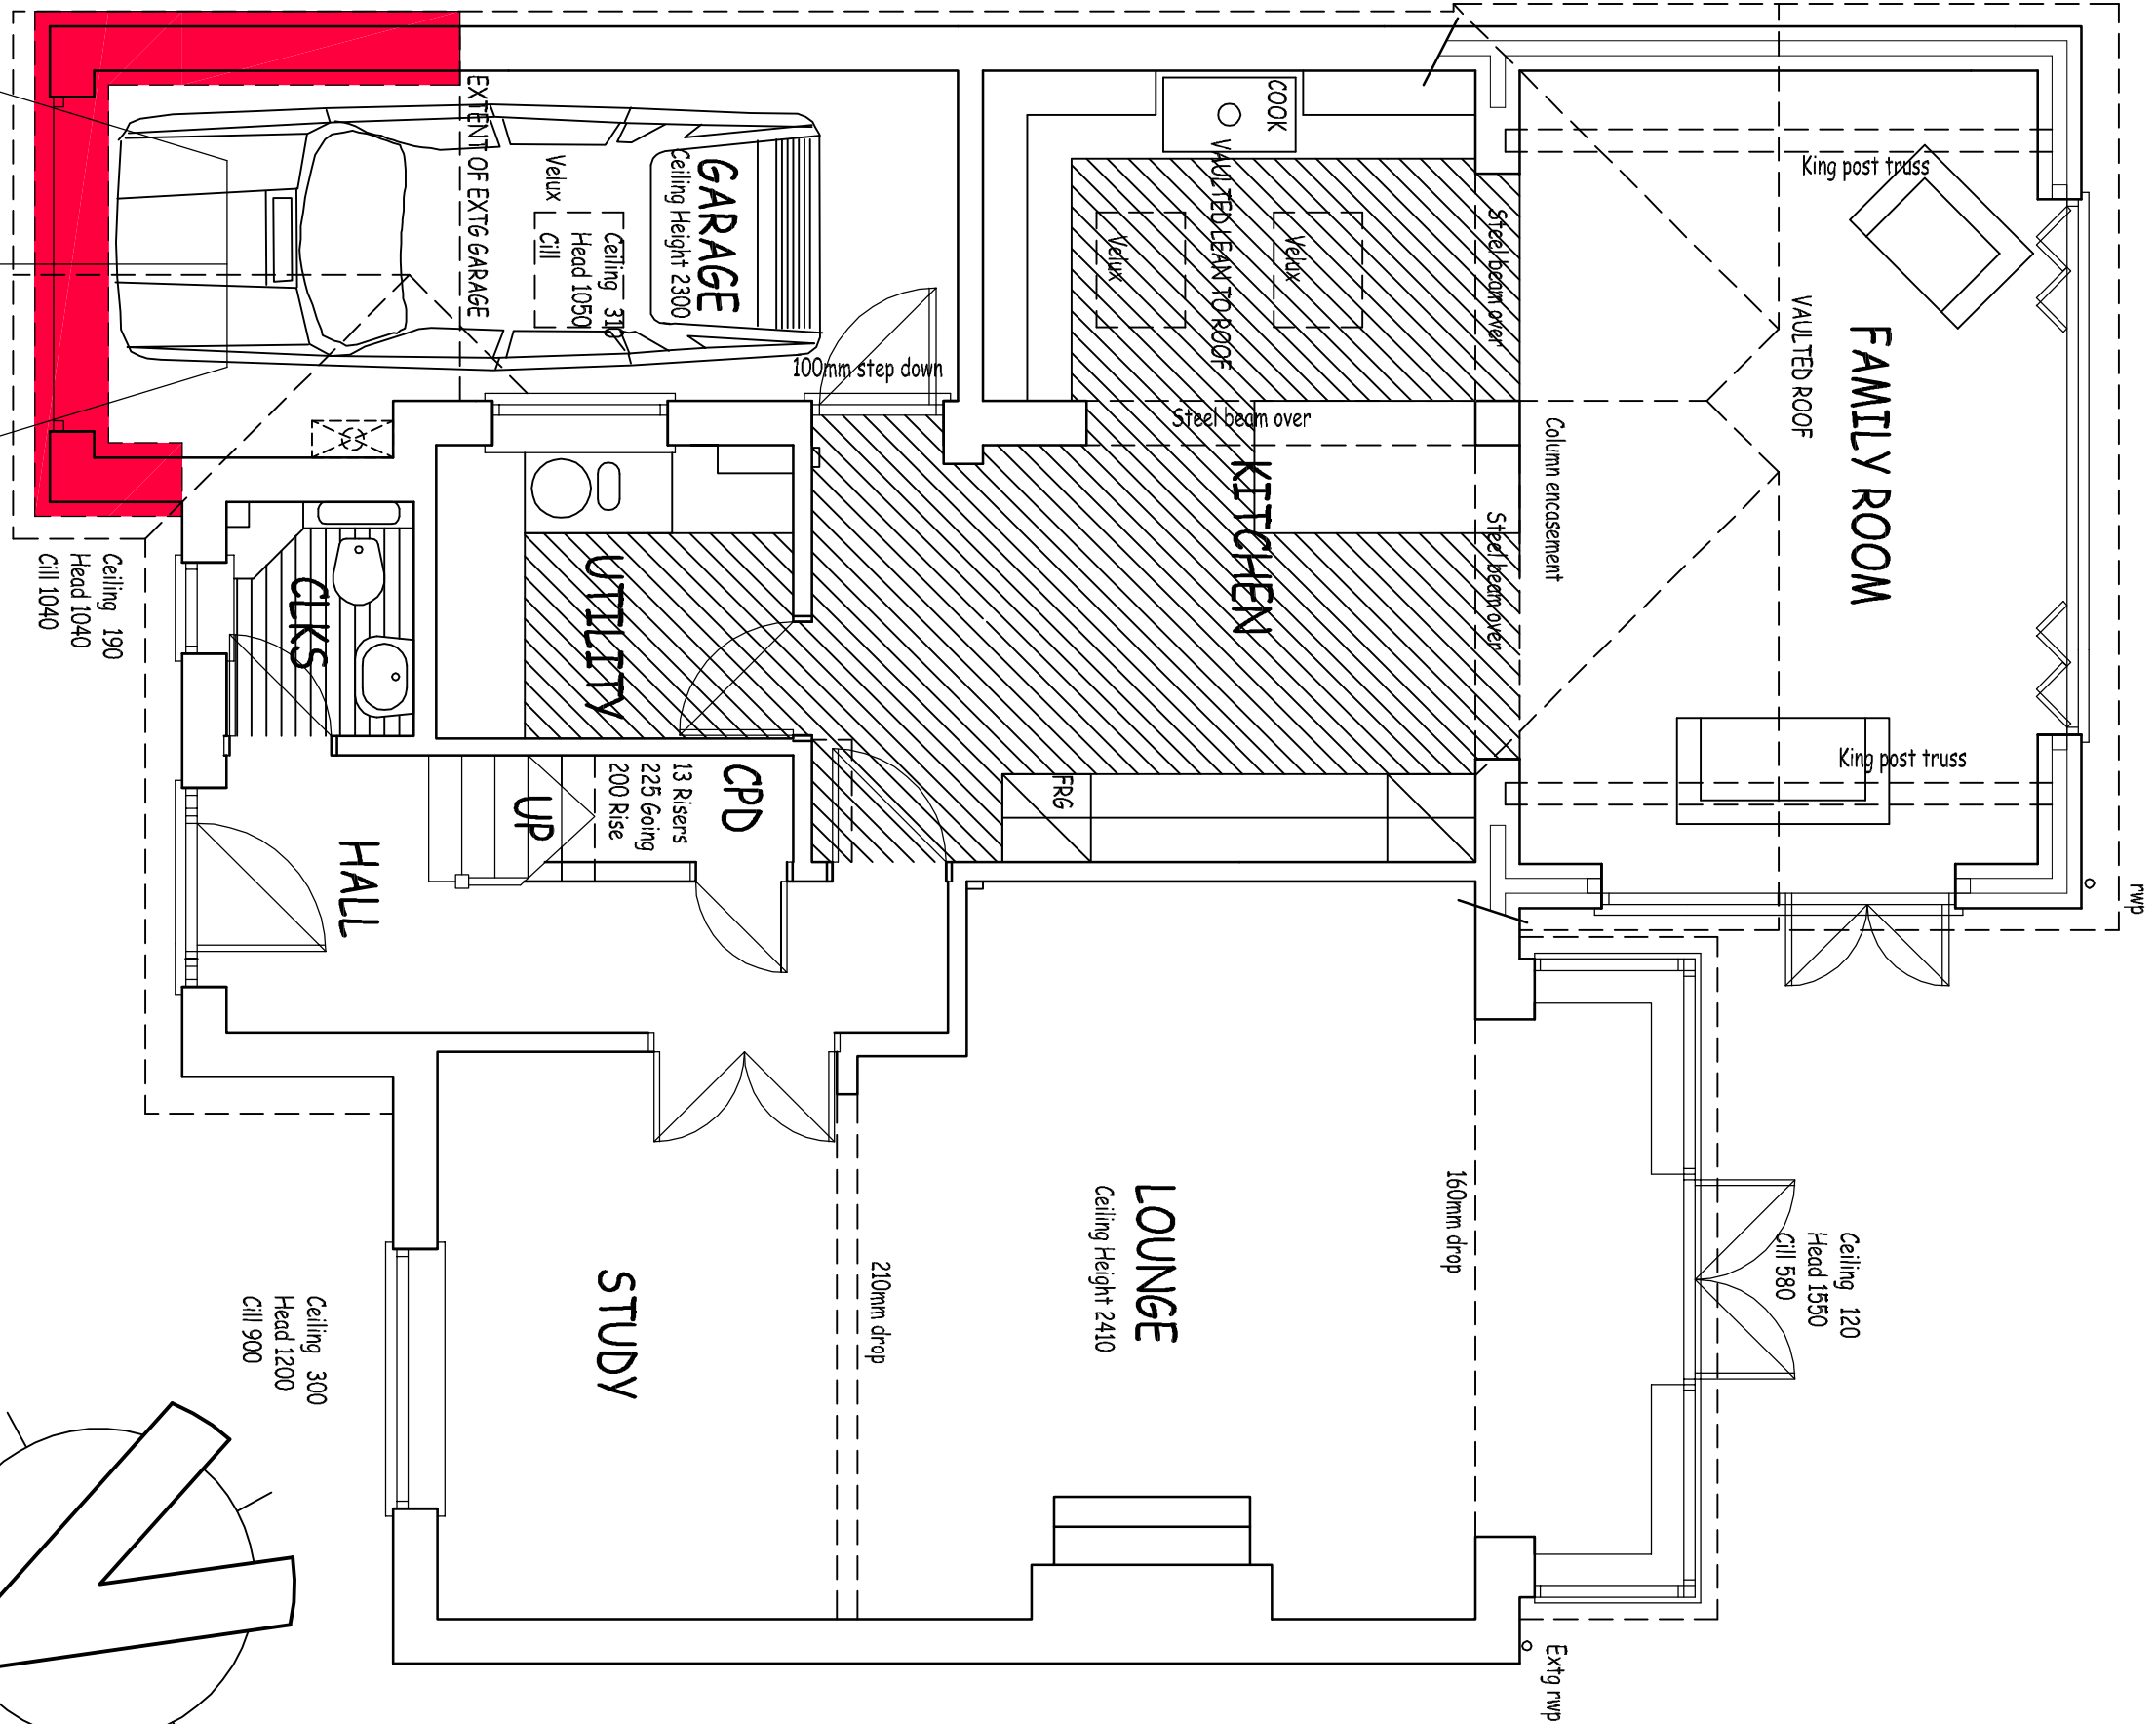 


GROUND FLOOR PLAN


0 1M Scale 1:50

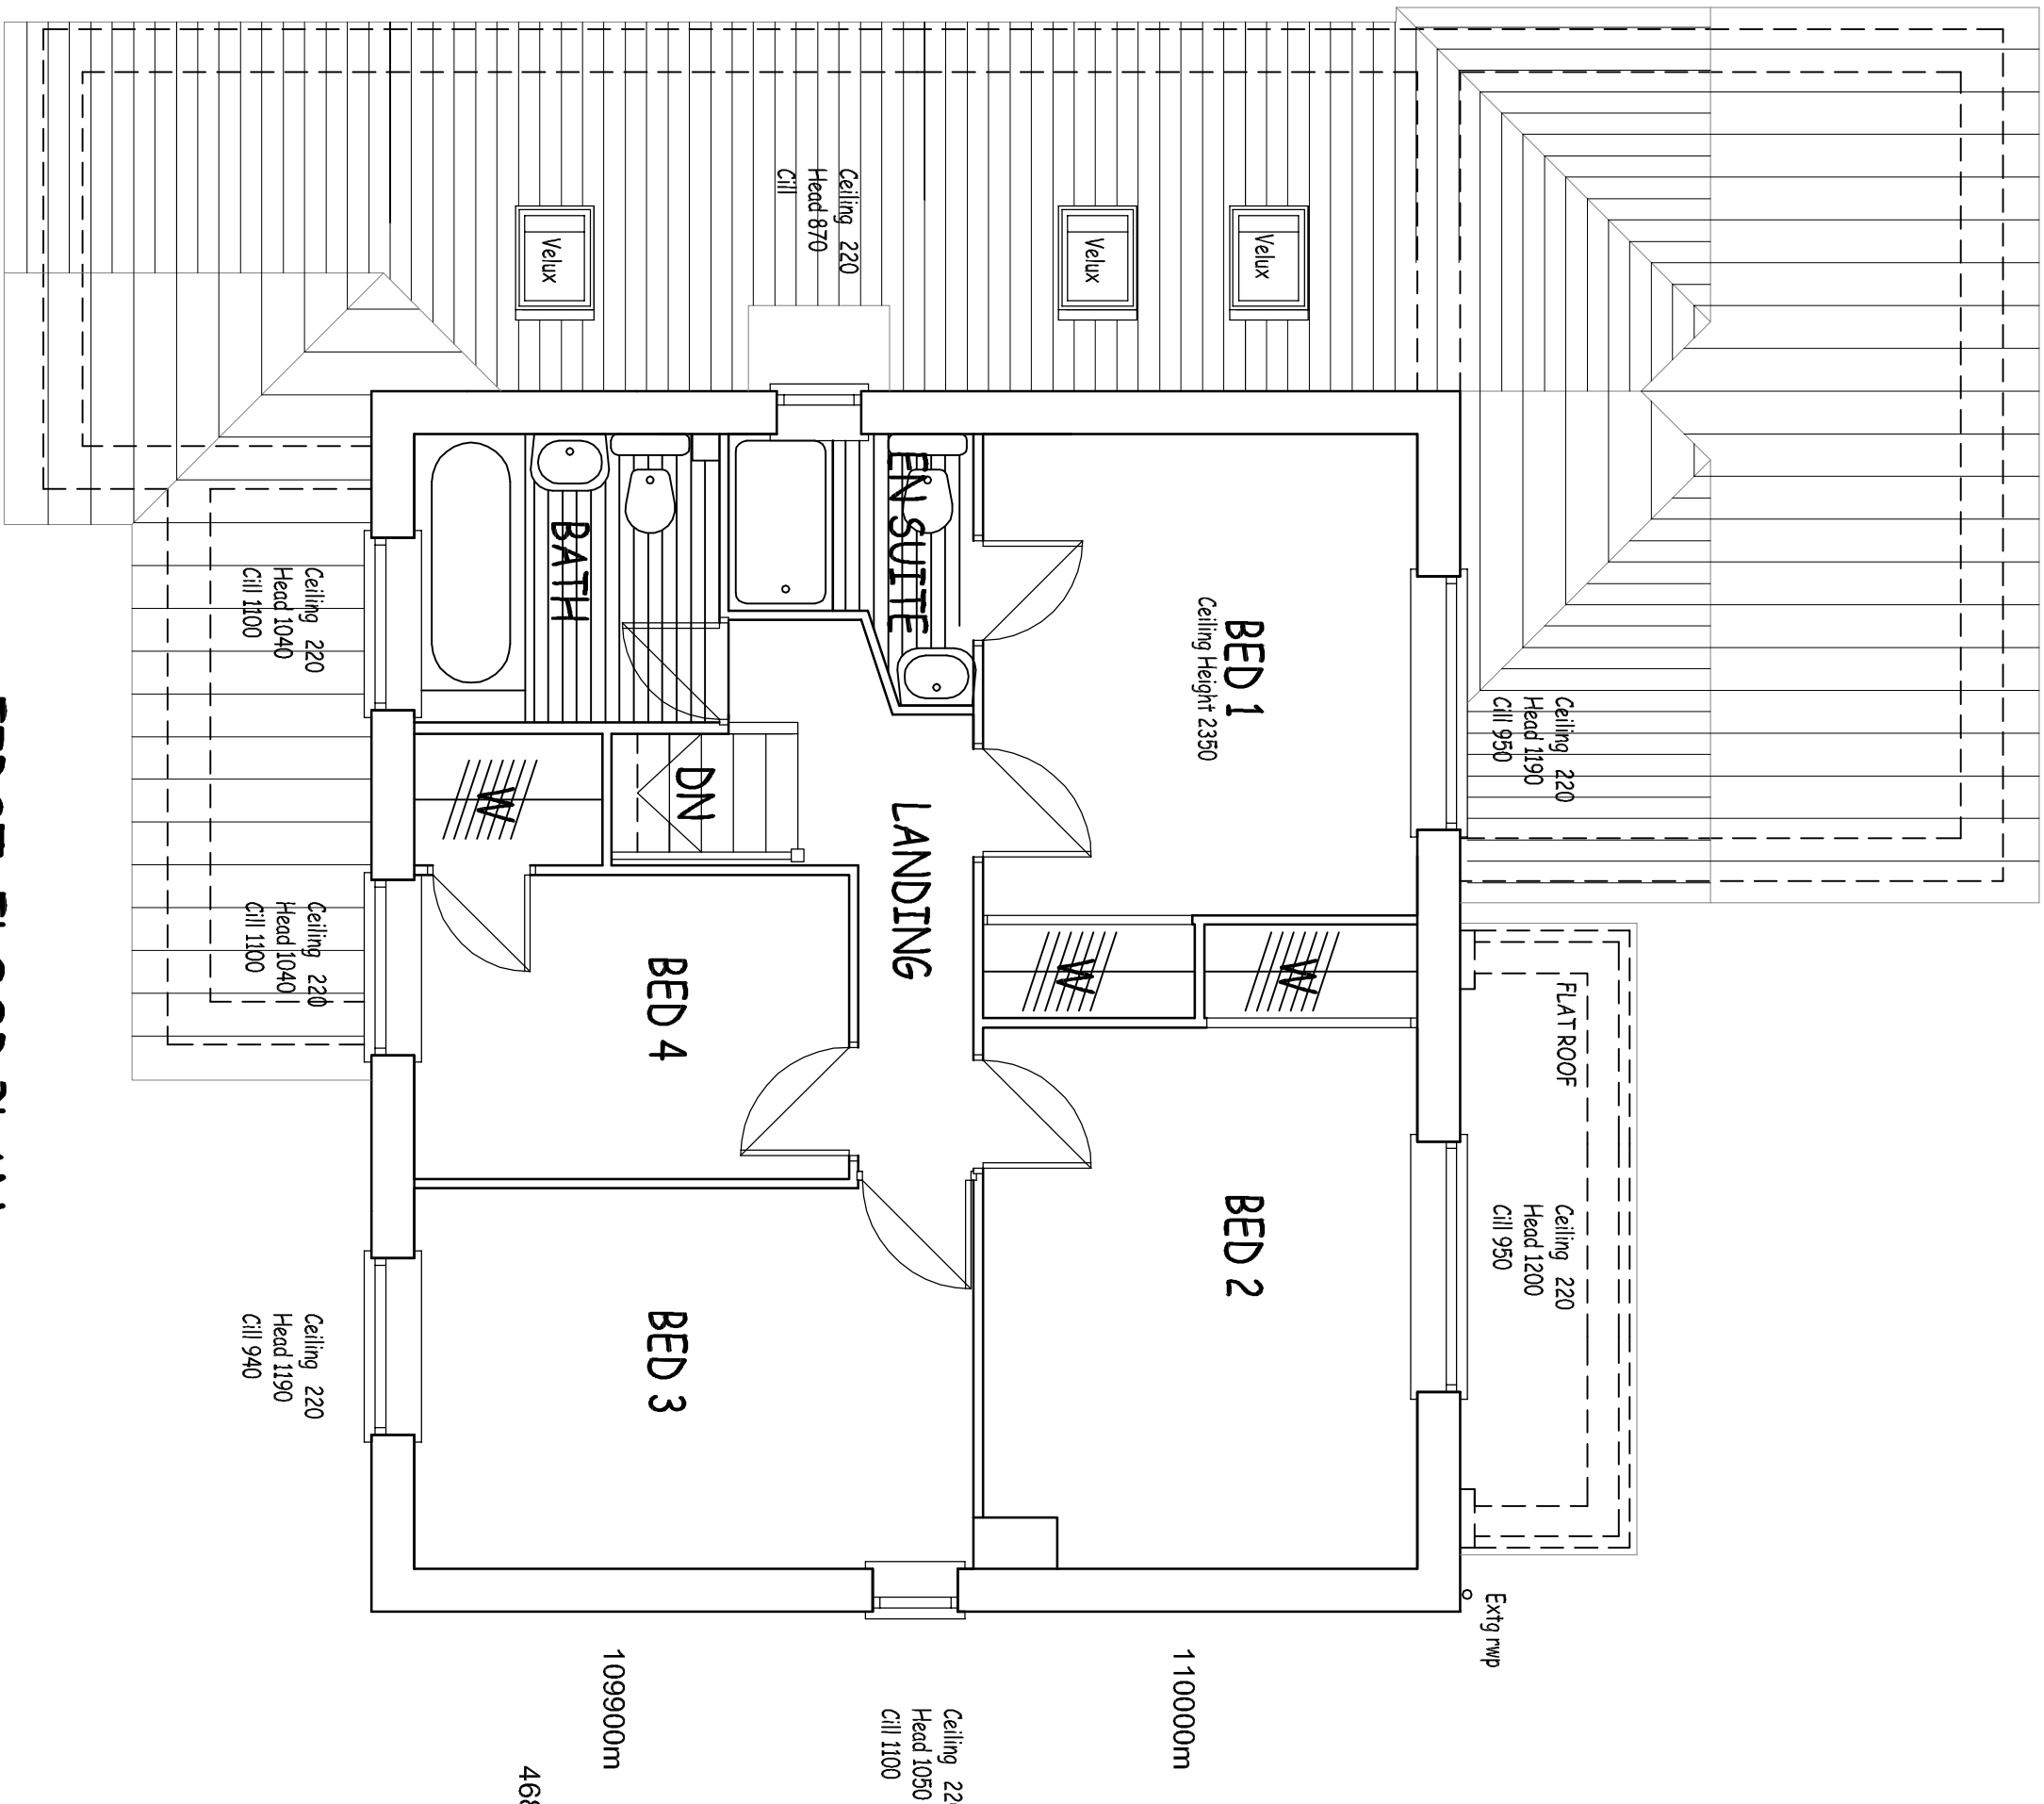

FIRST FLOOR PLAN

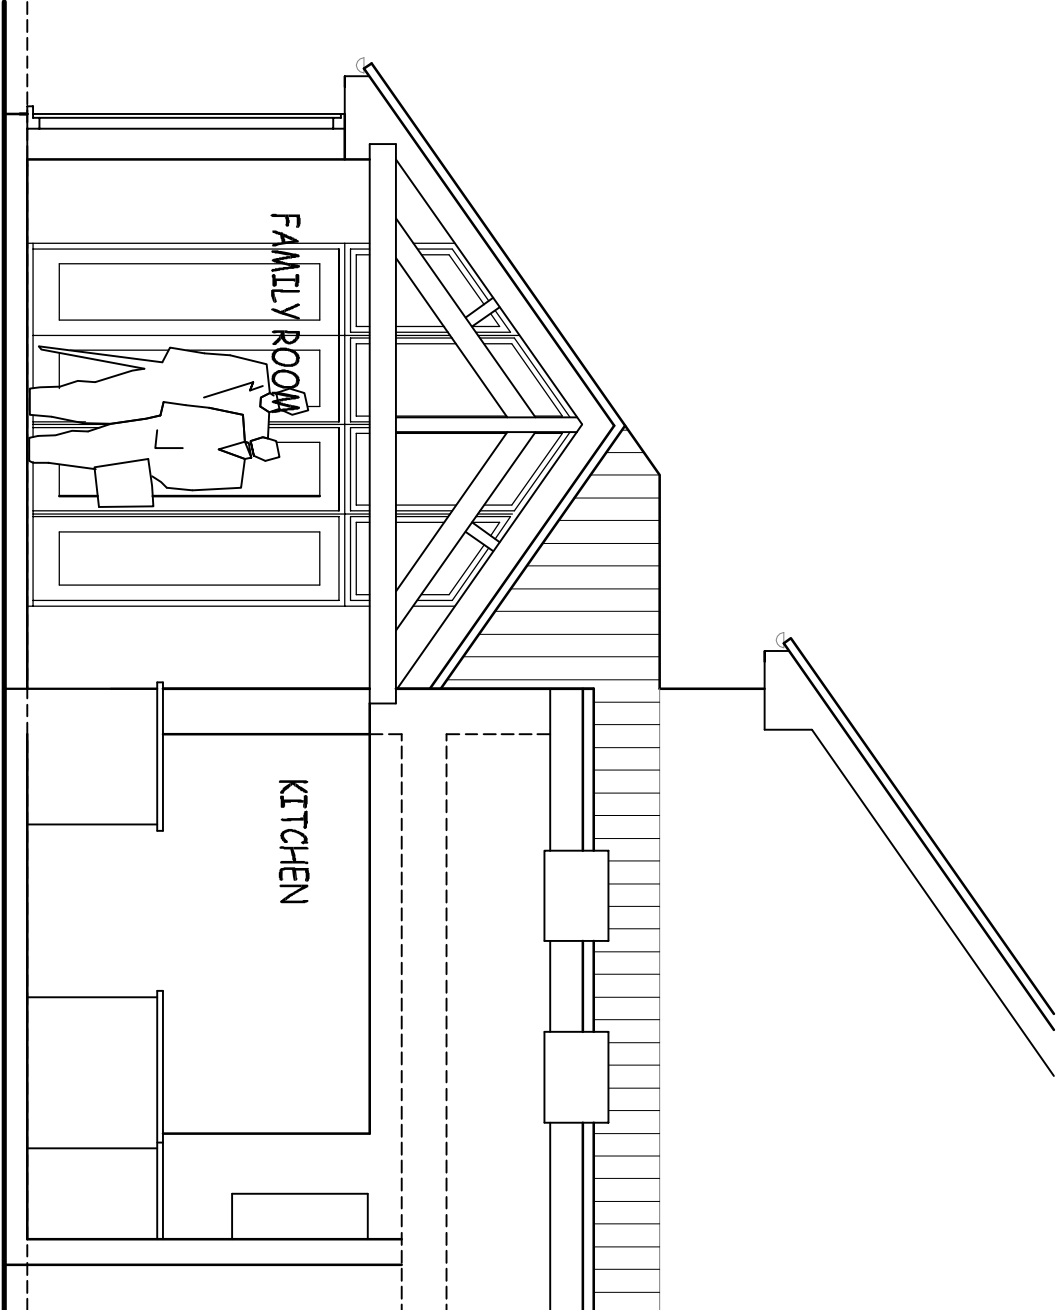


SECTION

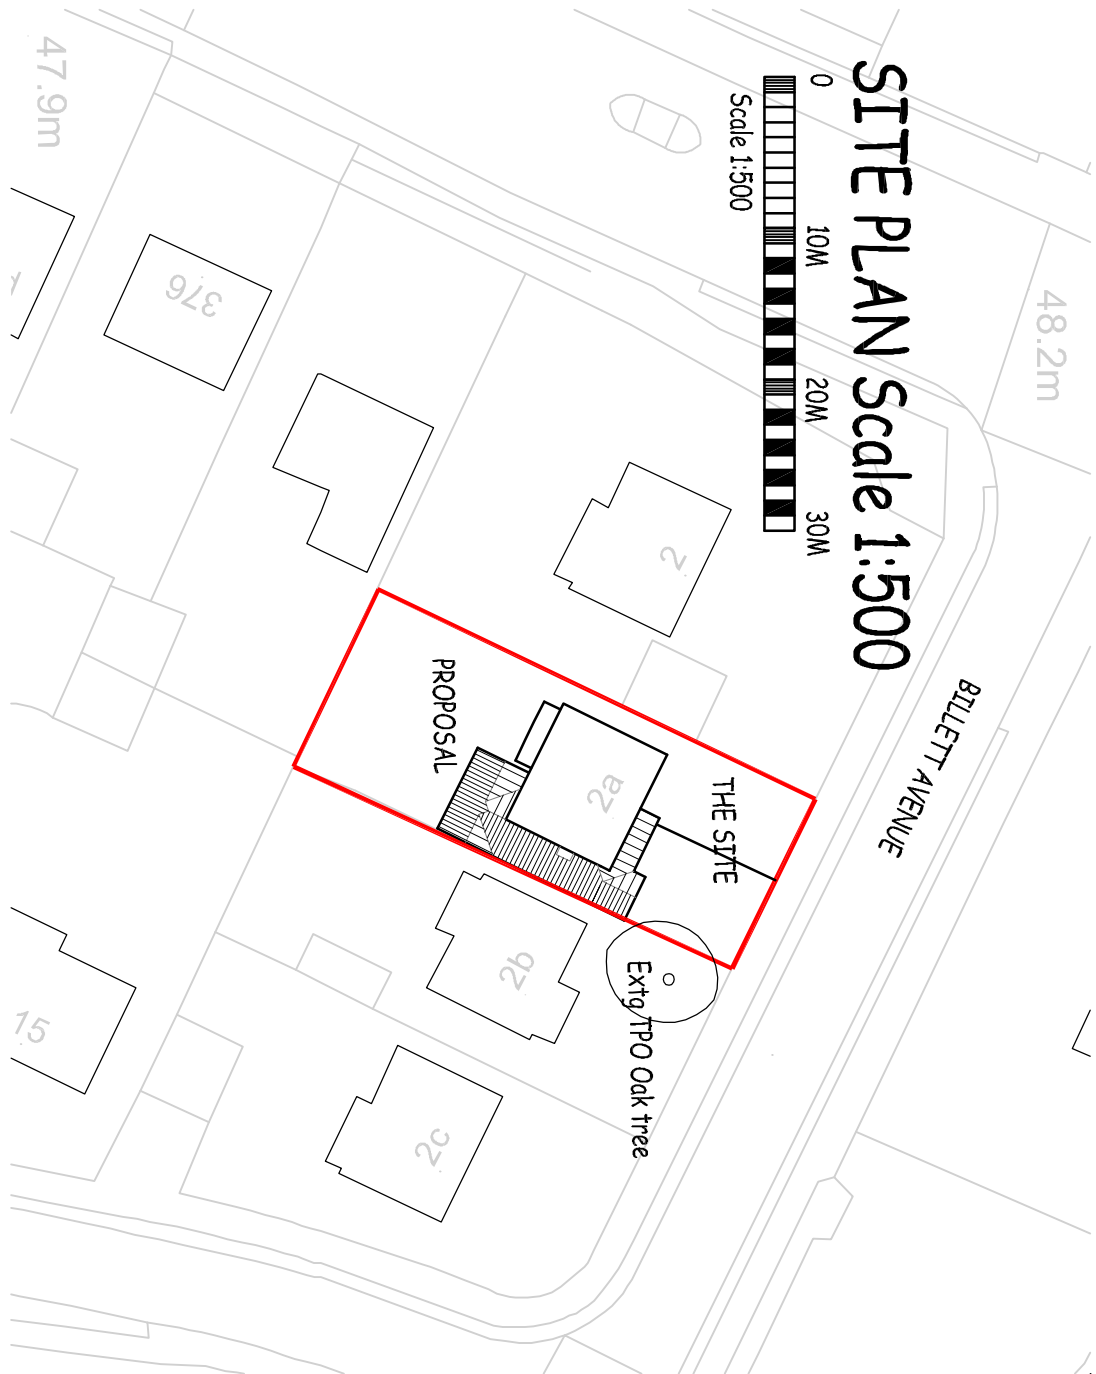


SITE PLAN Scale 1:500

0 10M 20M 30M Scale 1:500

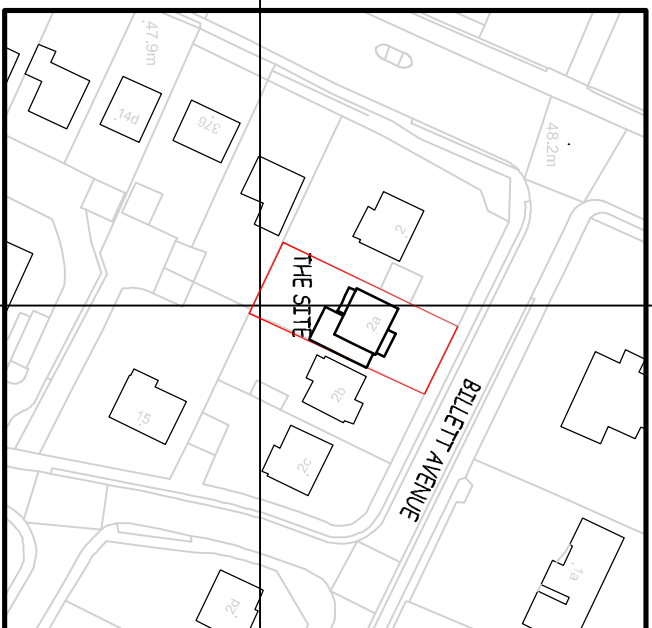

LOCATION PLAN Scale 1:1250

0 10M 20M 30M Scale 1:1250

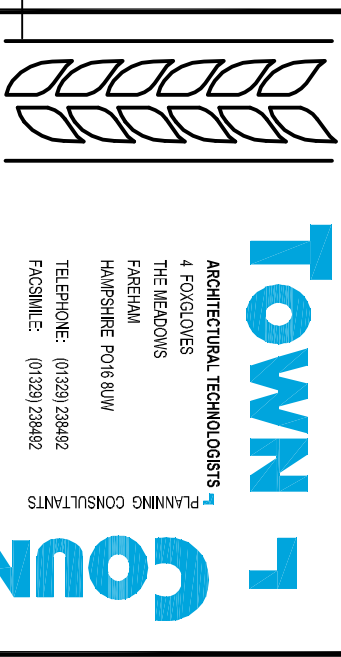

PROJECT
PROPOSED EXTENSION
2A Billet Avenue
Waterlooville
Hampshire
CLIENT
Mr. & Mrs B Russell

SCALE
1:50 1:100
DATE
12/24/02

0 10M 20M 30M Scale 1:1250