



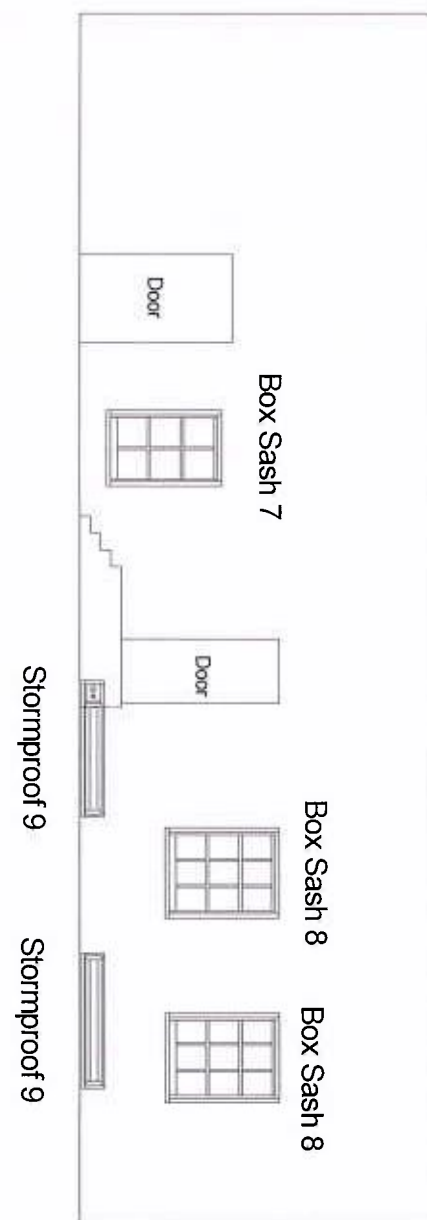


North Elevation

See Drawing 2387/2/2 Rev C

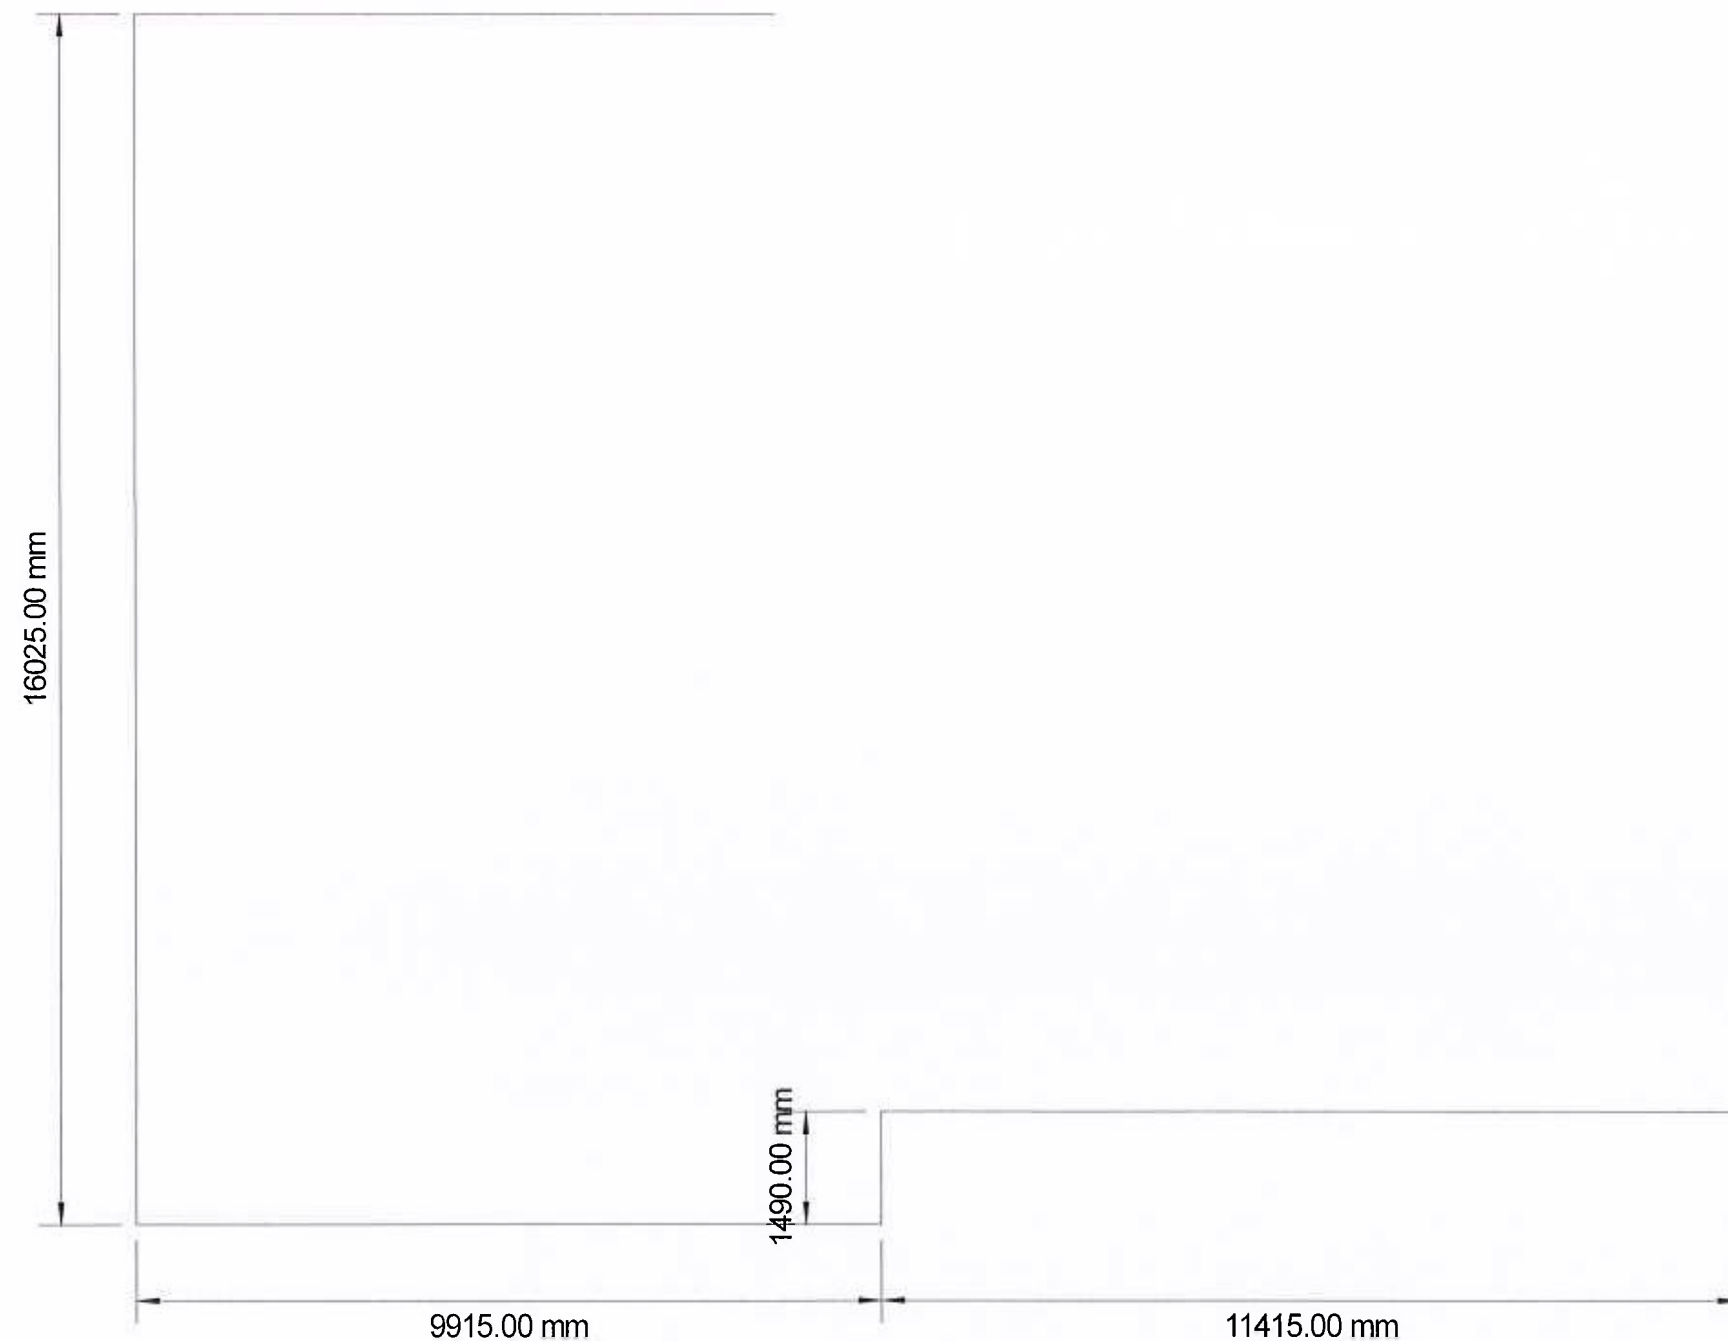

East Elavation

See Drawing 2387/2/3 Rev C

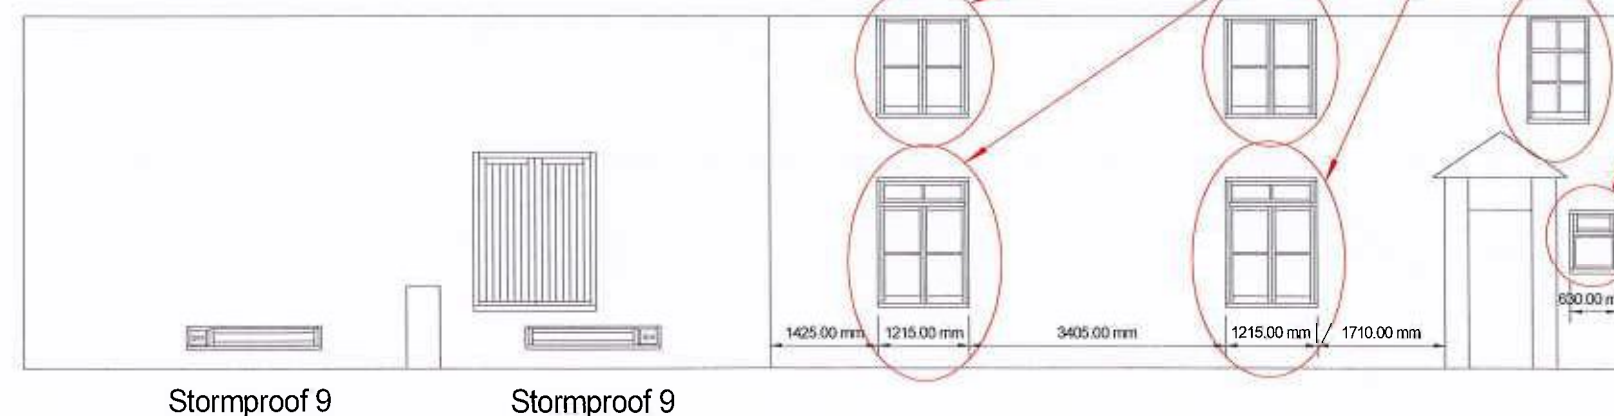

These Windows
To Be Repaired

Revision C

Revised Drawings With 25mm Glazing Bars
Indicated Windows To Be Repaired

Box Sash 7 See Drawing 2387/2/5

Box Sash 8 See Drawing 2387/2/4

Stormproof 9 See Drawing 2387/2/6

Jacobs Joinery Ltd 10 Downley Road Havant Hampshire PO9 2NJ Tel:- 023 9245 7110/7111 Fax:- 023 9247 6722	
Client:	
Jacobs Construction	
Location:-	
Langstone Conservative Club Devils House 33 Emsworth Road Havant PO9 2SN	
Title:-	
Proposed Plan Phase 2 North & West Elevation	
Scale:- 1 : 100 @ A3	
Date:- 10th June 2016	Drawn By:- S.B.
Dwg No:- 2387/2/1	Rev:- C 15/06/2016