



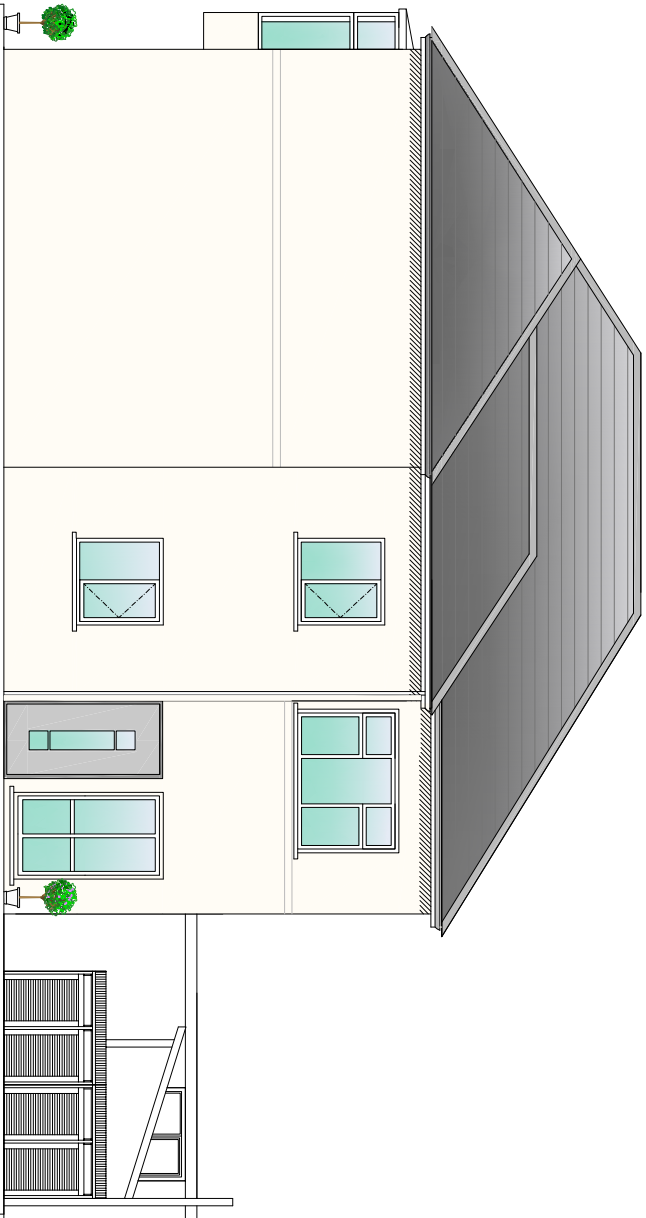


Proposed West Elevation

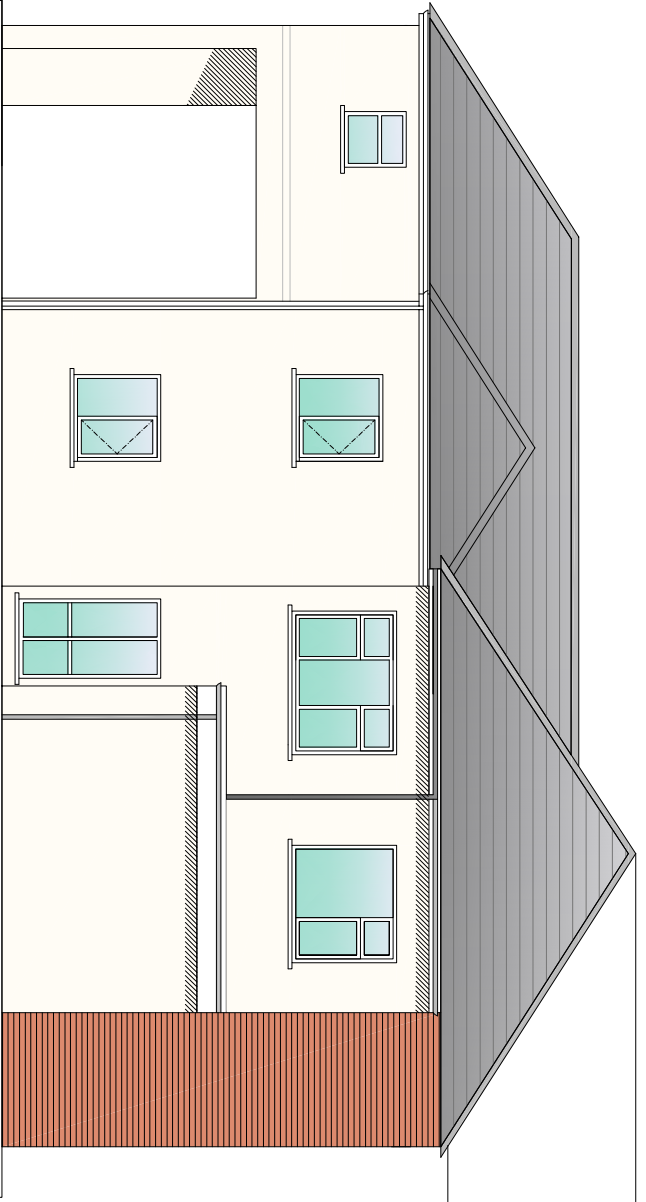

Proposed South (rear) Elevation

Material Schedule:	
1	Roof Tiles - Grey
2	UPVC Fascias & Soffits - white
3	UPVC Rainwater goods - dark grey
4	UPVC Doors -white
5	Laminated safety glass with stainless steel
6	White Render
7	UPVC Windows - white

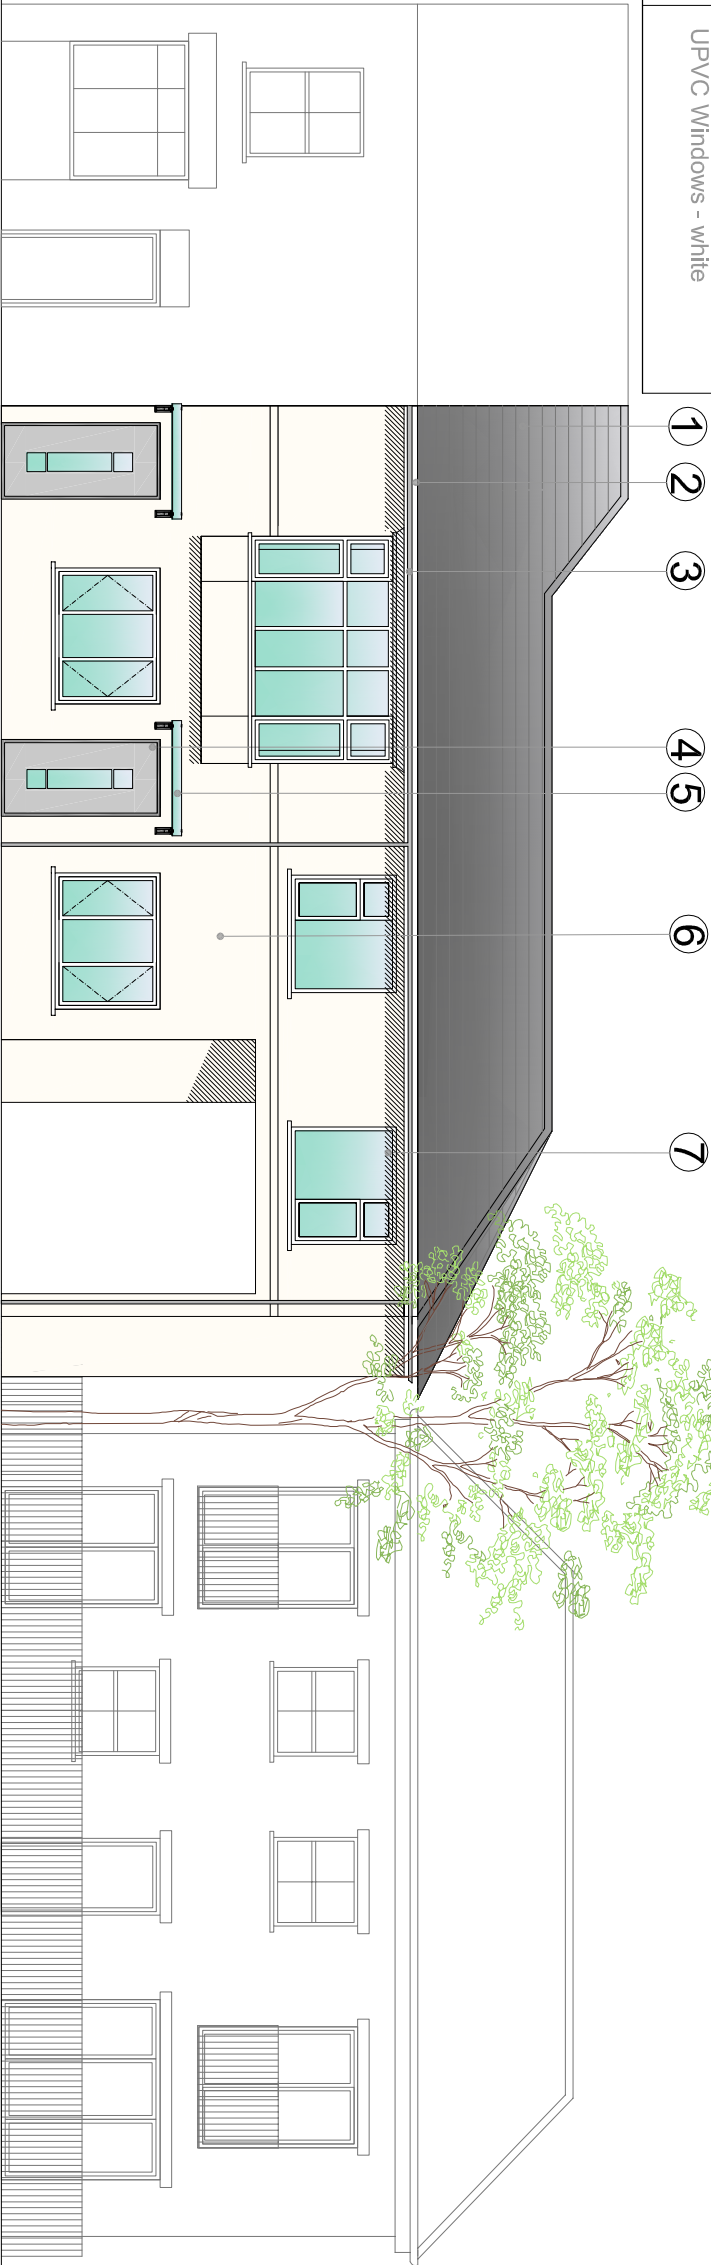

Proposed View from Park Way (North Elevation)

notes

This drawing is the copyright of the **pdp architecture llp** and must not be reproduced in whole or part or used for the execution of works without the permission.
all dimensions to be checked on site prior to commencement of construction works and the architect notified of any discrepancy.
figured dimensions are to be used in preference to scaled dimensions.
no deviation from this drawing will be permitted without prior consent of the architect.
all drawings are prepared subject to a full measured and structural survey of the buildings and site.
all structural work is subject to the appointment of a structural engineer to confirm and agree the structural proposals.
os promap licence no. 100009449.

Health & safety:
exceptional risks involving specific methods of construction or exceptional maintenance issues:


NO SIGNIFICANT RISK

revision	notes	date	drawn/checked
----------	-------	------	---------------

A	Rear elevation pitched roof added to planners reqs.	15.08.16	MAS MBW
---	---	----------	---------

client

PLANNING

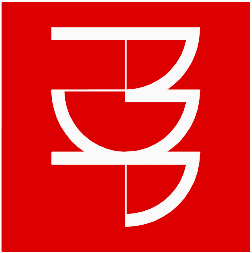

pdp architecture llp
chartered architects town planning
interior design consultants
2 beechworth road havant
hampshire po9 1ax
tel 023 9248 1100
fax 023 9247 5050
email pdp@pdp-architects.co.uk
www.pdp-architects.co.uk

project	Proposed Development Jubilee House, Park Way Havant		
detail	Proposed Elevations		
drawn	SM	checked	MAS
date	July 2016	status	Planning
at scale	a3 scale	ref	27971-PD165 A
1:50	1:100		