


Date	Revisions


Materials of construction to match existing

Architectural elevation drawing of a building facade. The drawing includes a scale bar at the bottom right, ranging from 0 to 5 meters. The facade features a series of windows and doors, including a large double door labeled 'Main entrance' and a smaller door labeled 'Side entrance'. A sign above the main entrance reads 'The Green House' and '123 Main Street, London, UK'. The drawing also shows a 'Rear window & door' and a 'Front window & door'. The building is labeled 'Veloc hanging roof lights' and 'Foot tiles dark grey concrete'.



REAR VIEW

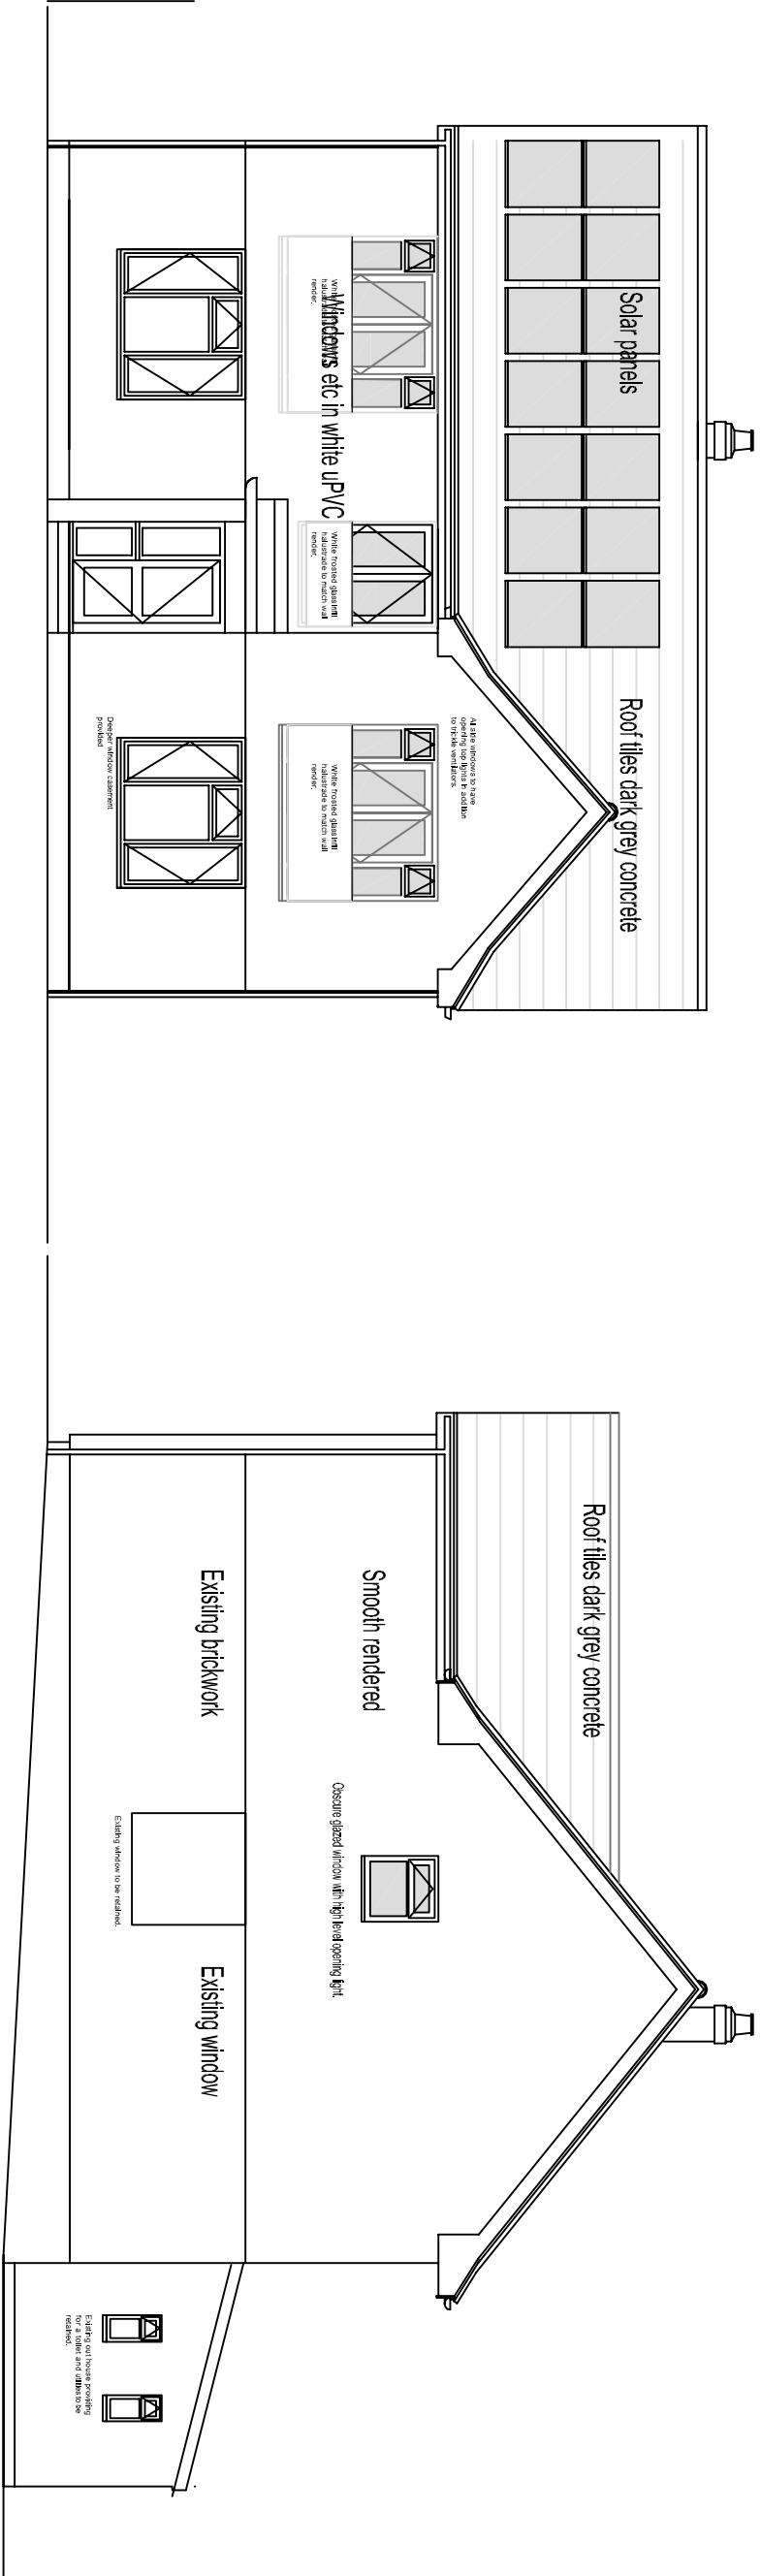


PROPOSED SIDE HART PLAIN

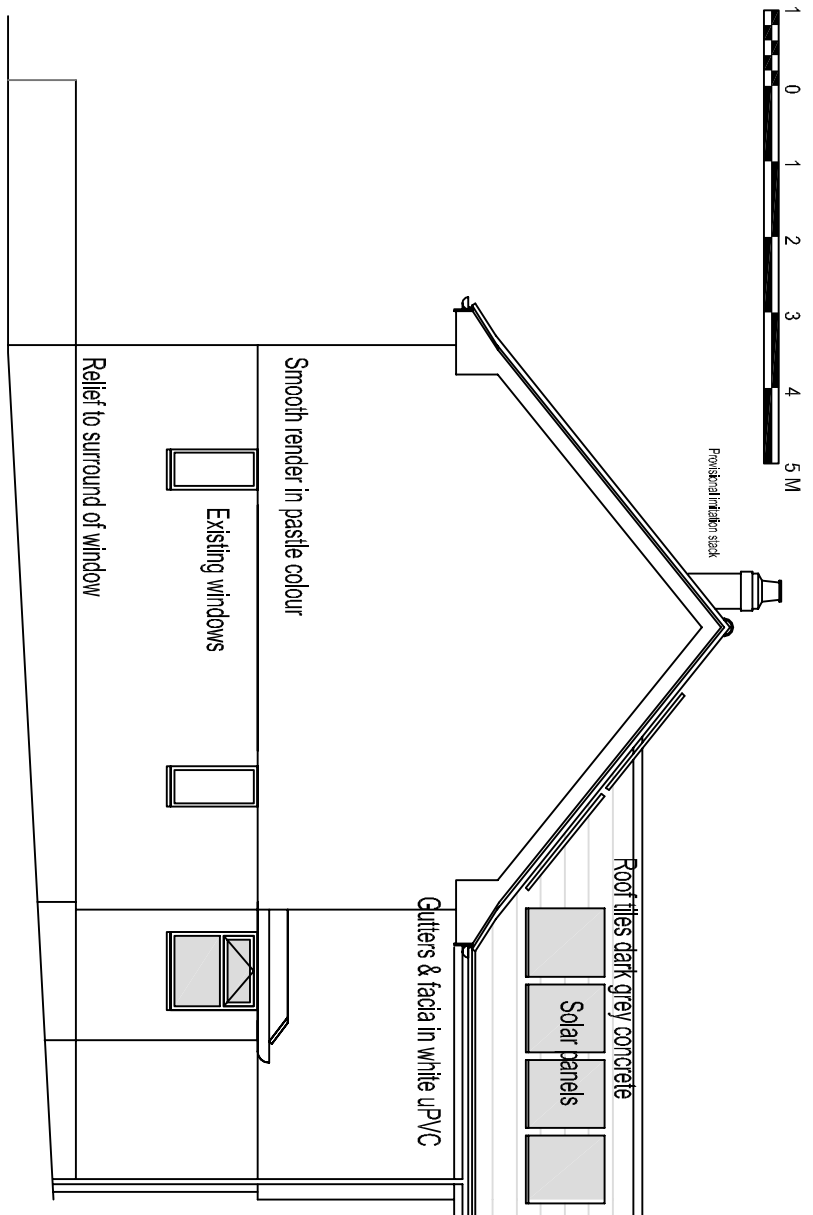


PROPOSED SIDE VIEW FROM 241

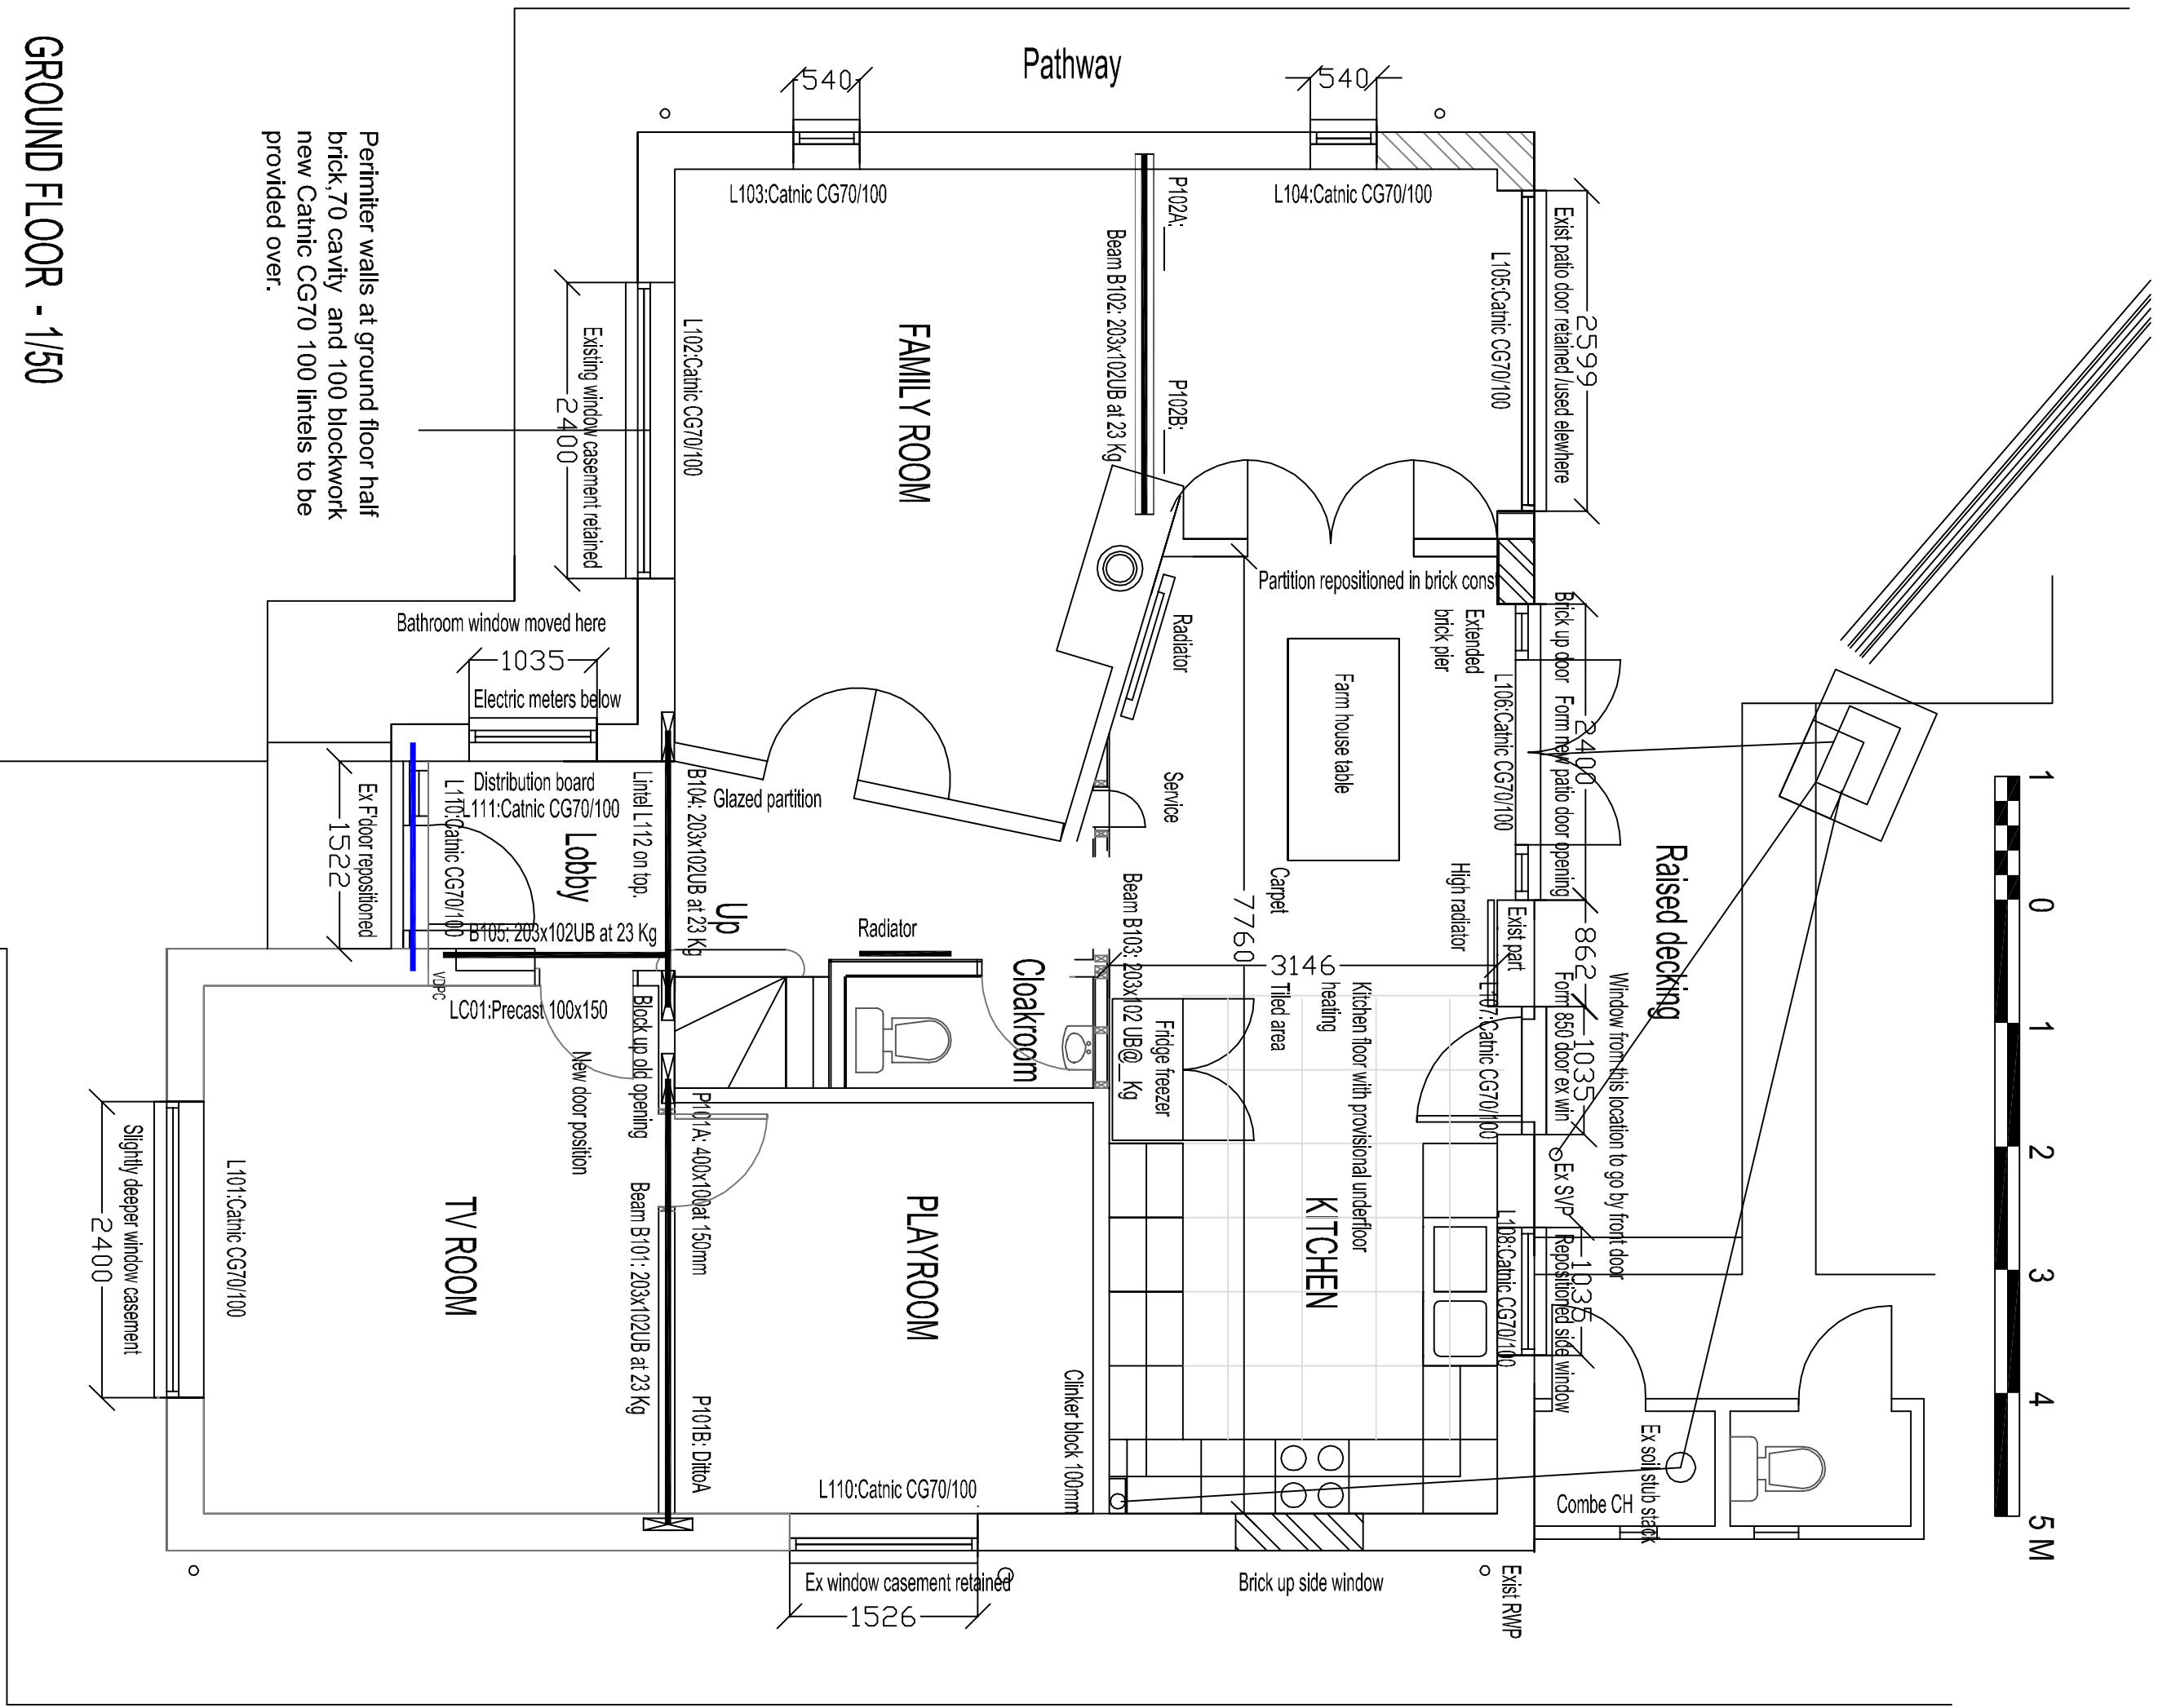 

GROUND FLOOR - 1/50

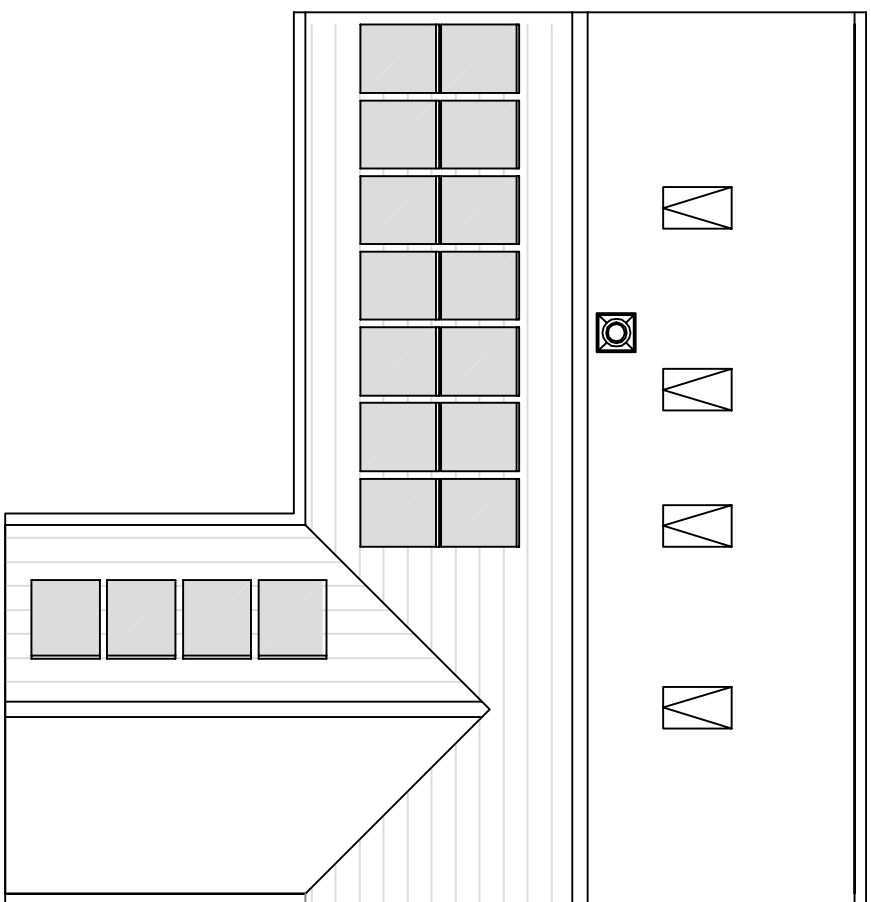

ROOF PLAN

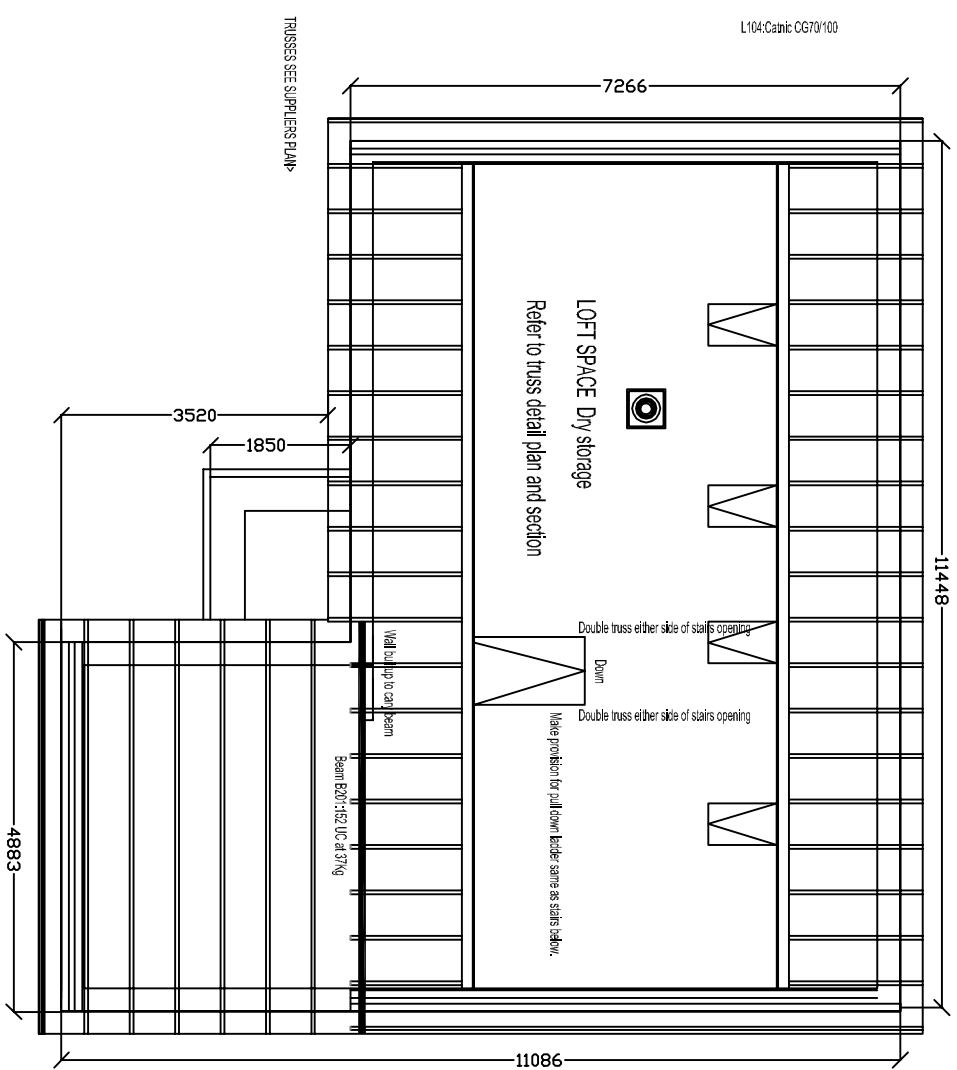

LOFT PLAN - 1/100

Drawing Title	
POST APPROVAL CHANGES PROPOSED VIEWS & PLANS	
T&CP Ac Post LDC: Proposed	
Scale 1/200, 1/100 & 1/50	
Date	Drawn by
Printed 17-Oct-16	CTL
Dwg No.	Rev
11/01-11/76	H
	A1