


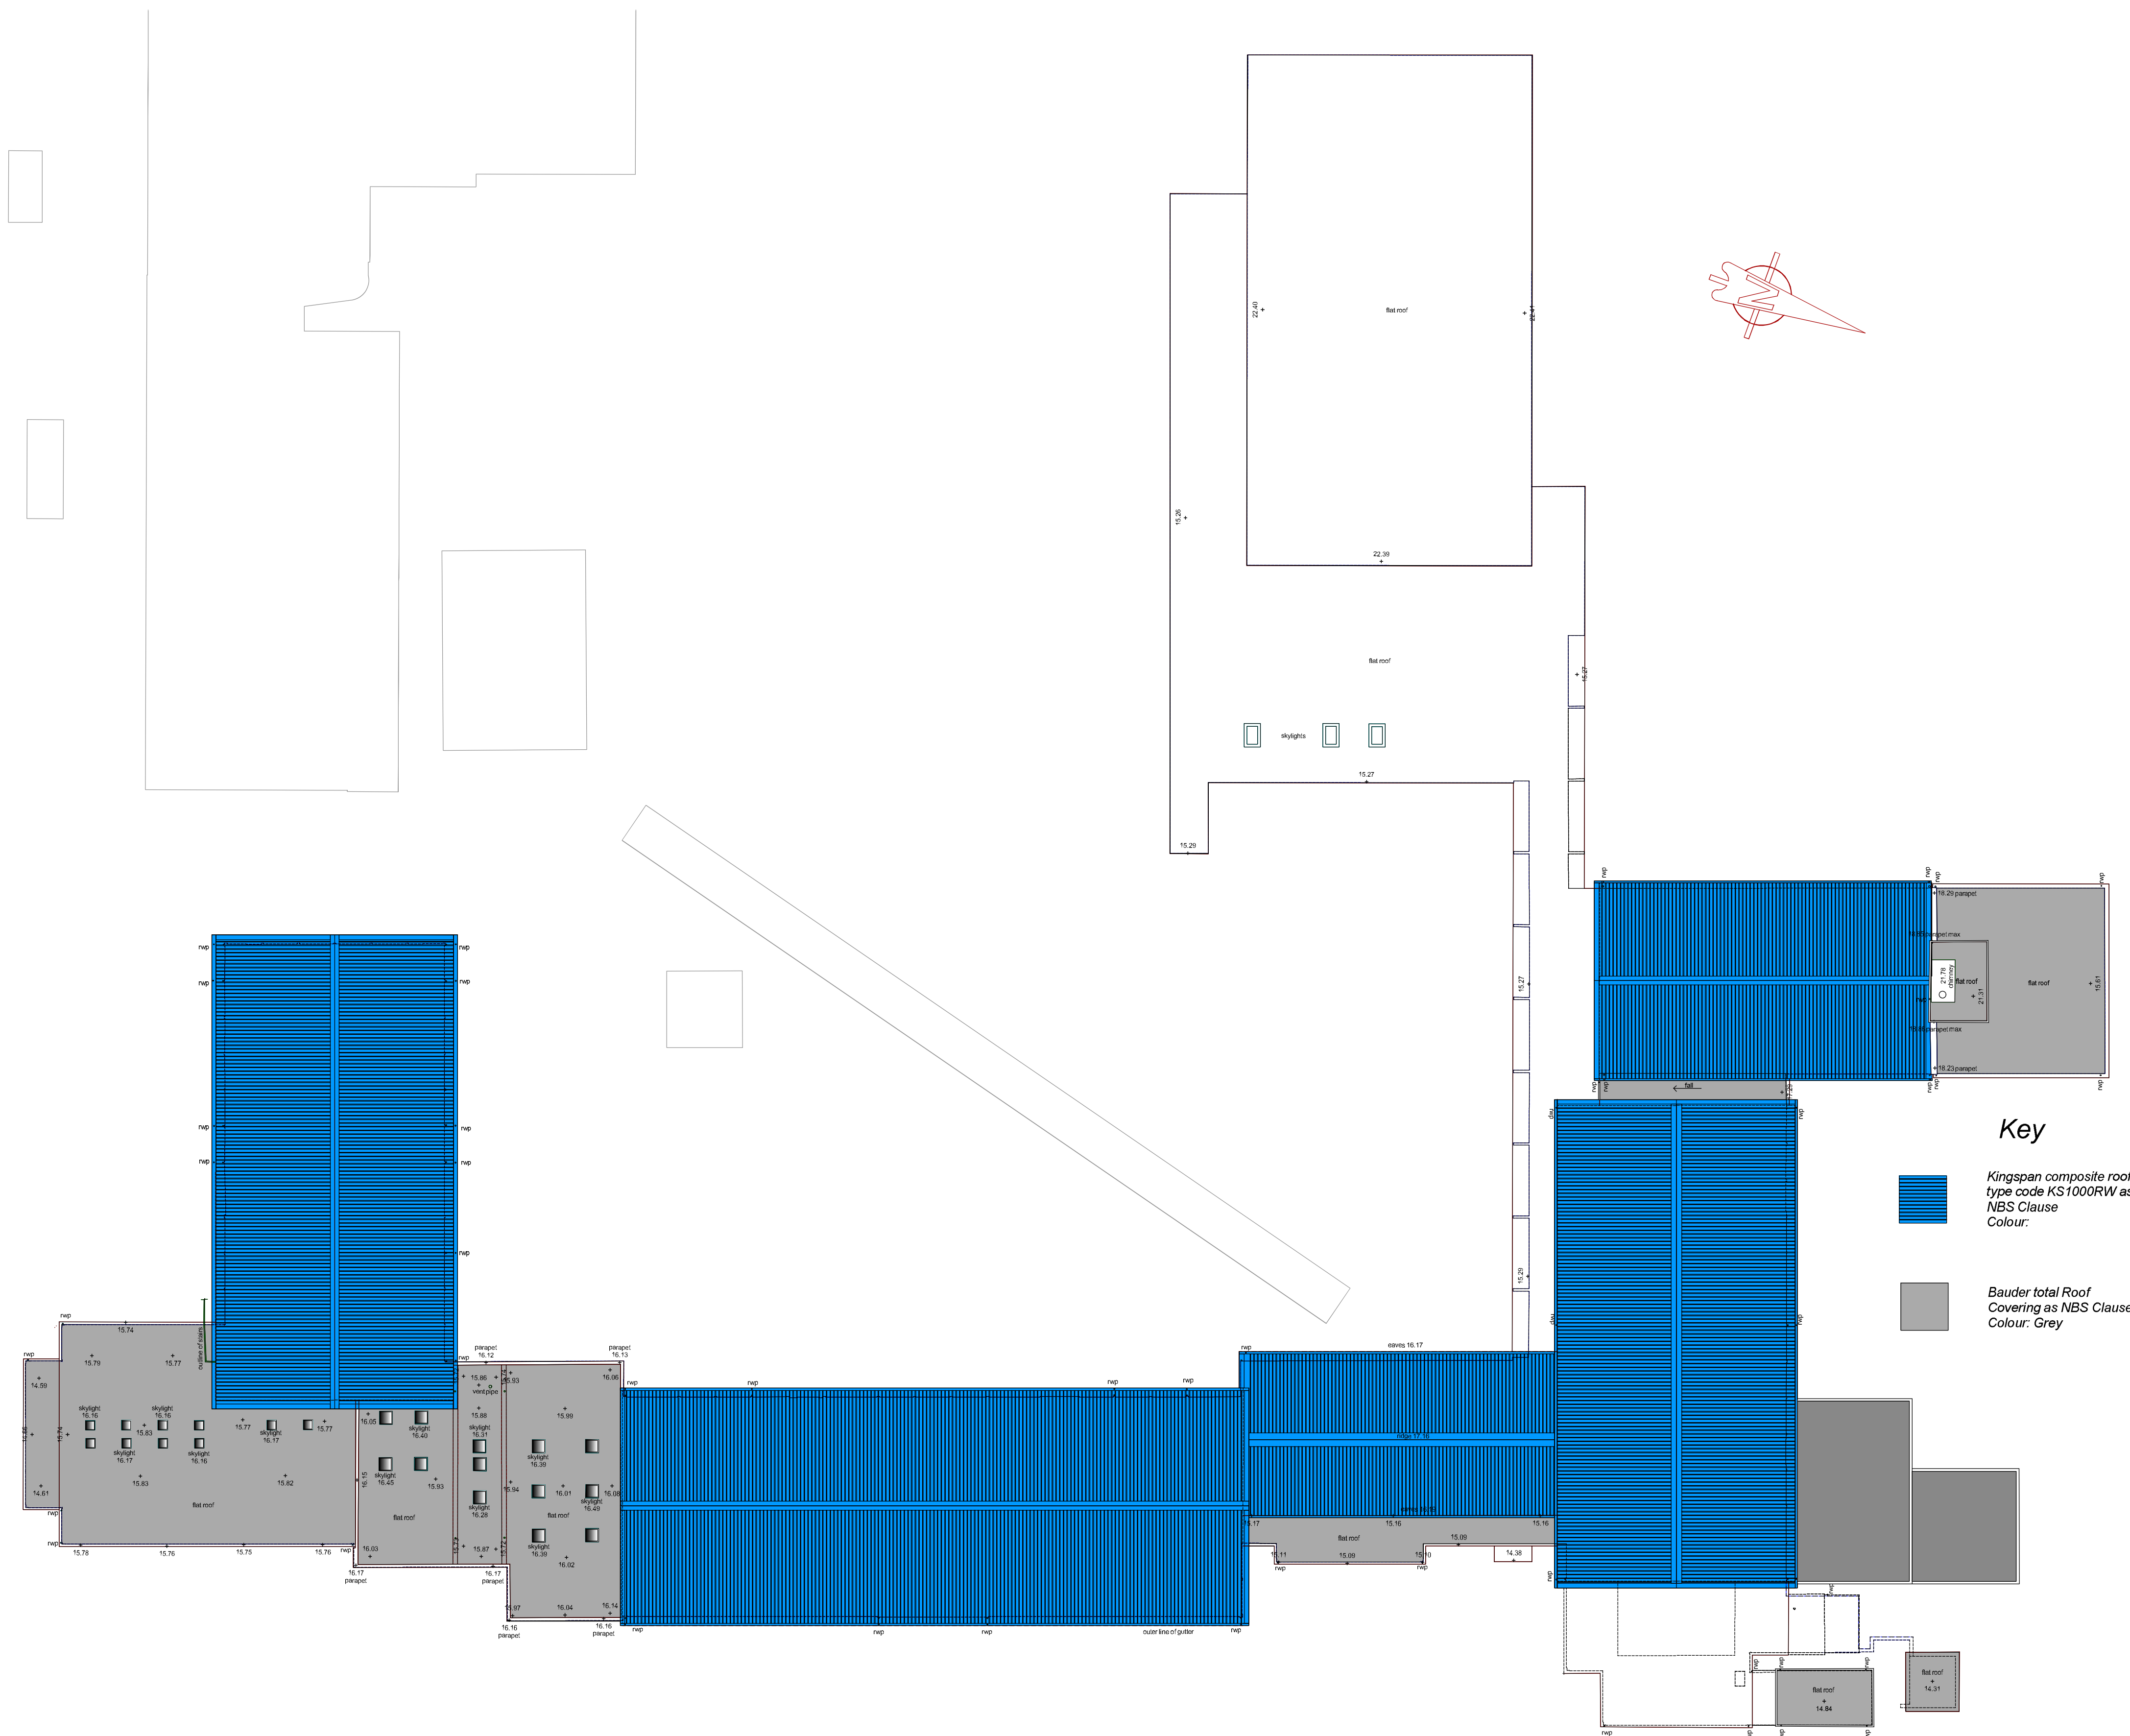

Proposed Roof Plan

Notes	rev description	date	by	 Hampshire County Council HCC Property Services, Three Minsters House, 76 High Street, Winchester SO23 8UL. tel: (01962) 847801 				
1	This drawing is © copyright Hampshire County Council 2012. No unauthorised reproduction of any kind is permitted. No Dimensions to be scaled from this drawing This map is reproduced from Ordnance Survey material with the permission of Ordnance Survey on behalf of the controller of Her Majesty's Stationery Office © Crown copyright. Unauthorised reproduction infringes Crown Copyright and may lead to prosecution or civil proceedings. (100019180), (2012)			PROJECT Warblington Secondary School Southleigh Road Havant PO9 2RR		SHEET CONTENTS Building Re-cladding Proposed Roof Plan OS Location Plan		
2				SCALE	DATE	DRAWN	CHKD	DRAWING No. C08101-005 File REF File name
3				250,2500@A1 500,5000@A3	23/05/16	MI	DG	