





FRONT

SIDE

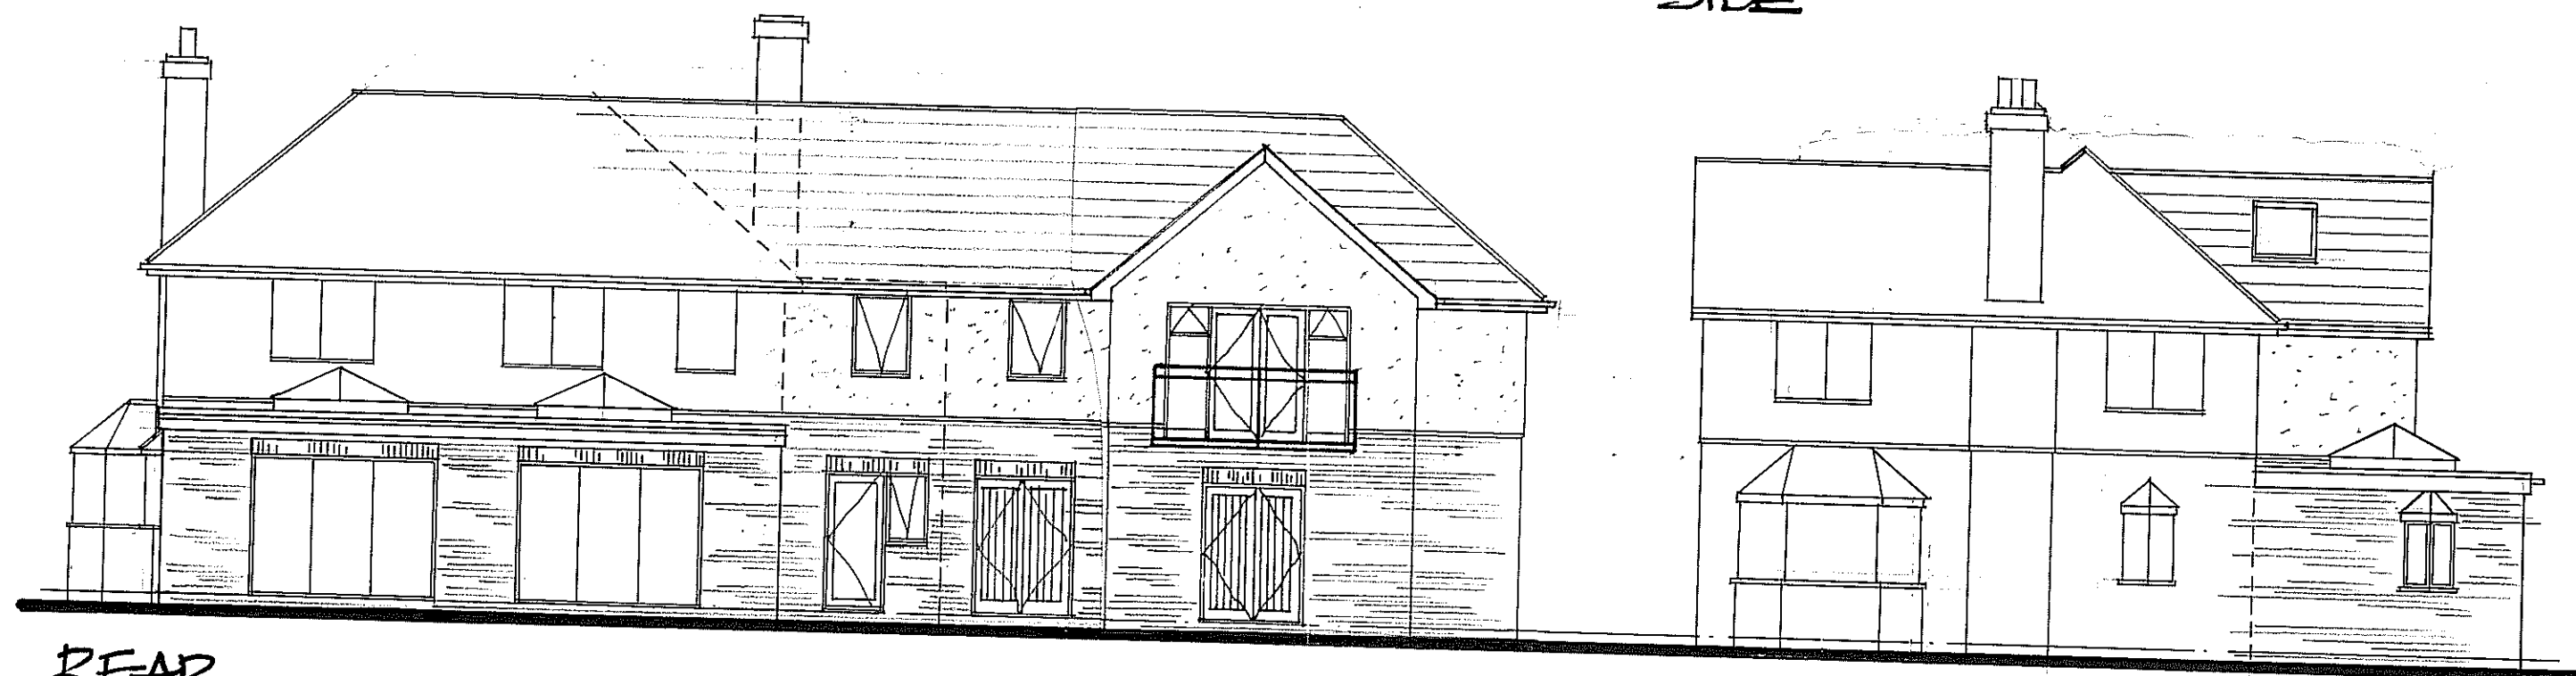


REAR


SIDE

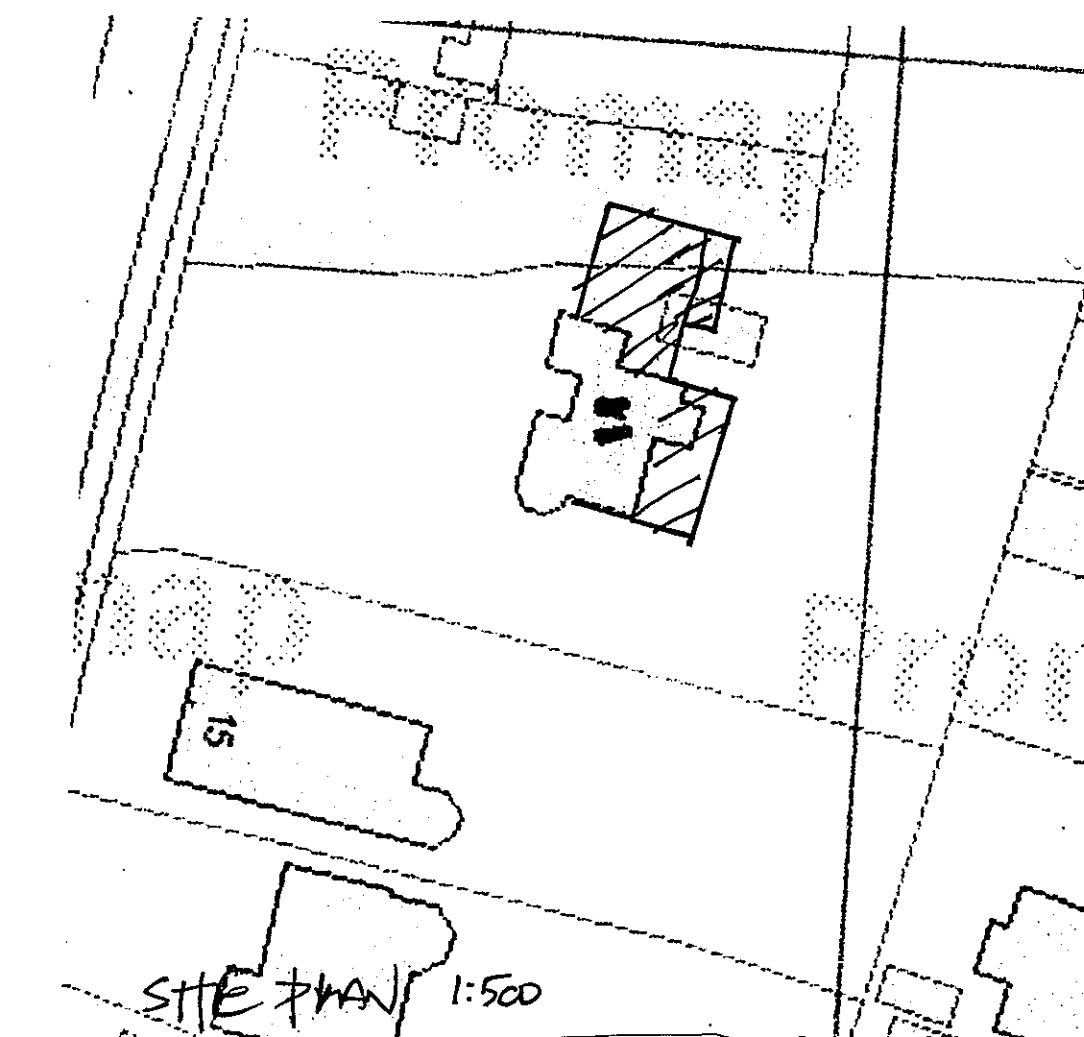


SITE PLAN 1:500

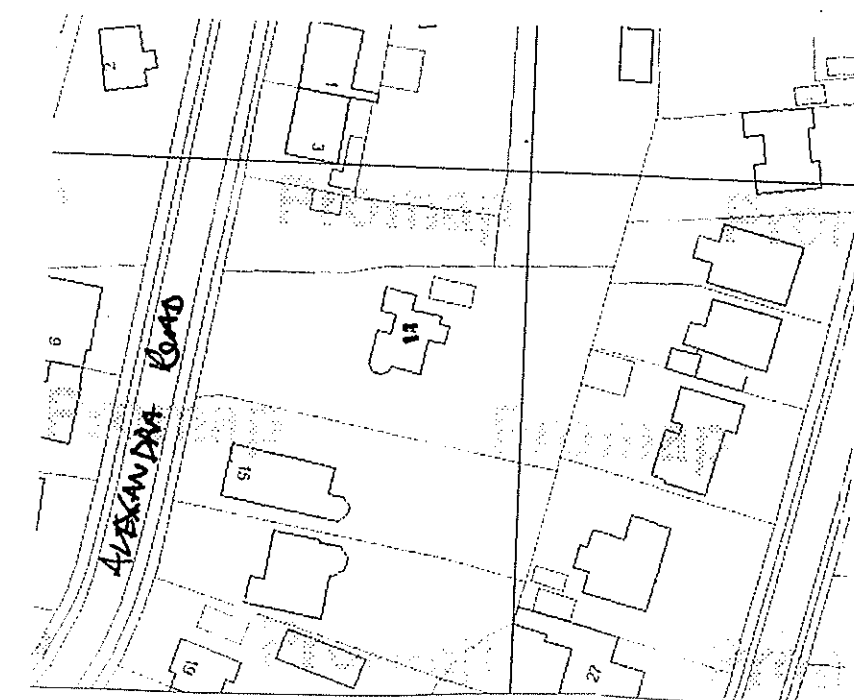

LOCATION scale 1:1250
OS ref 100046322

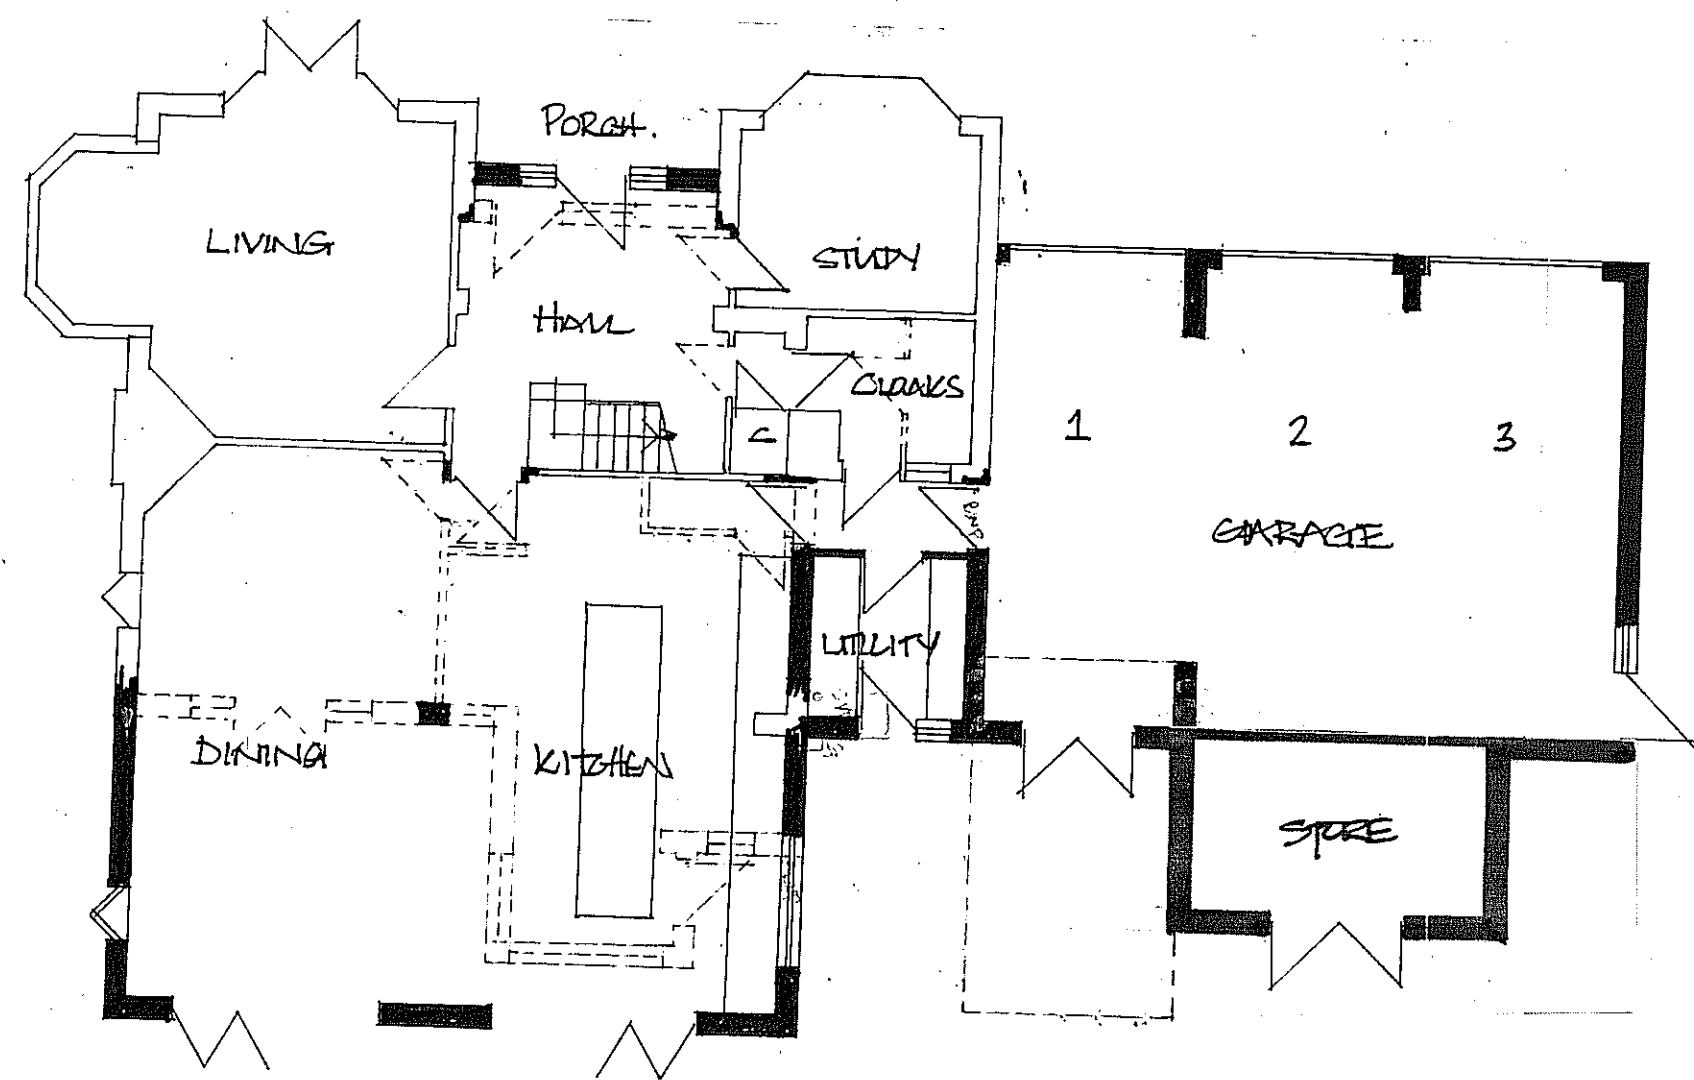

GROUND FLOOR

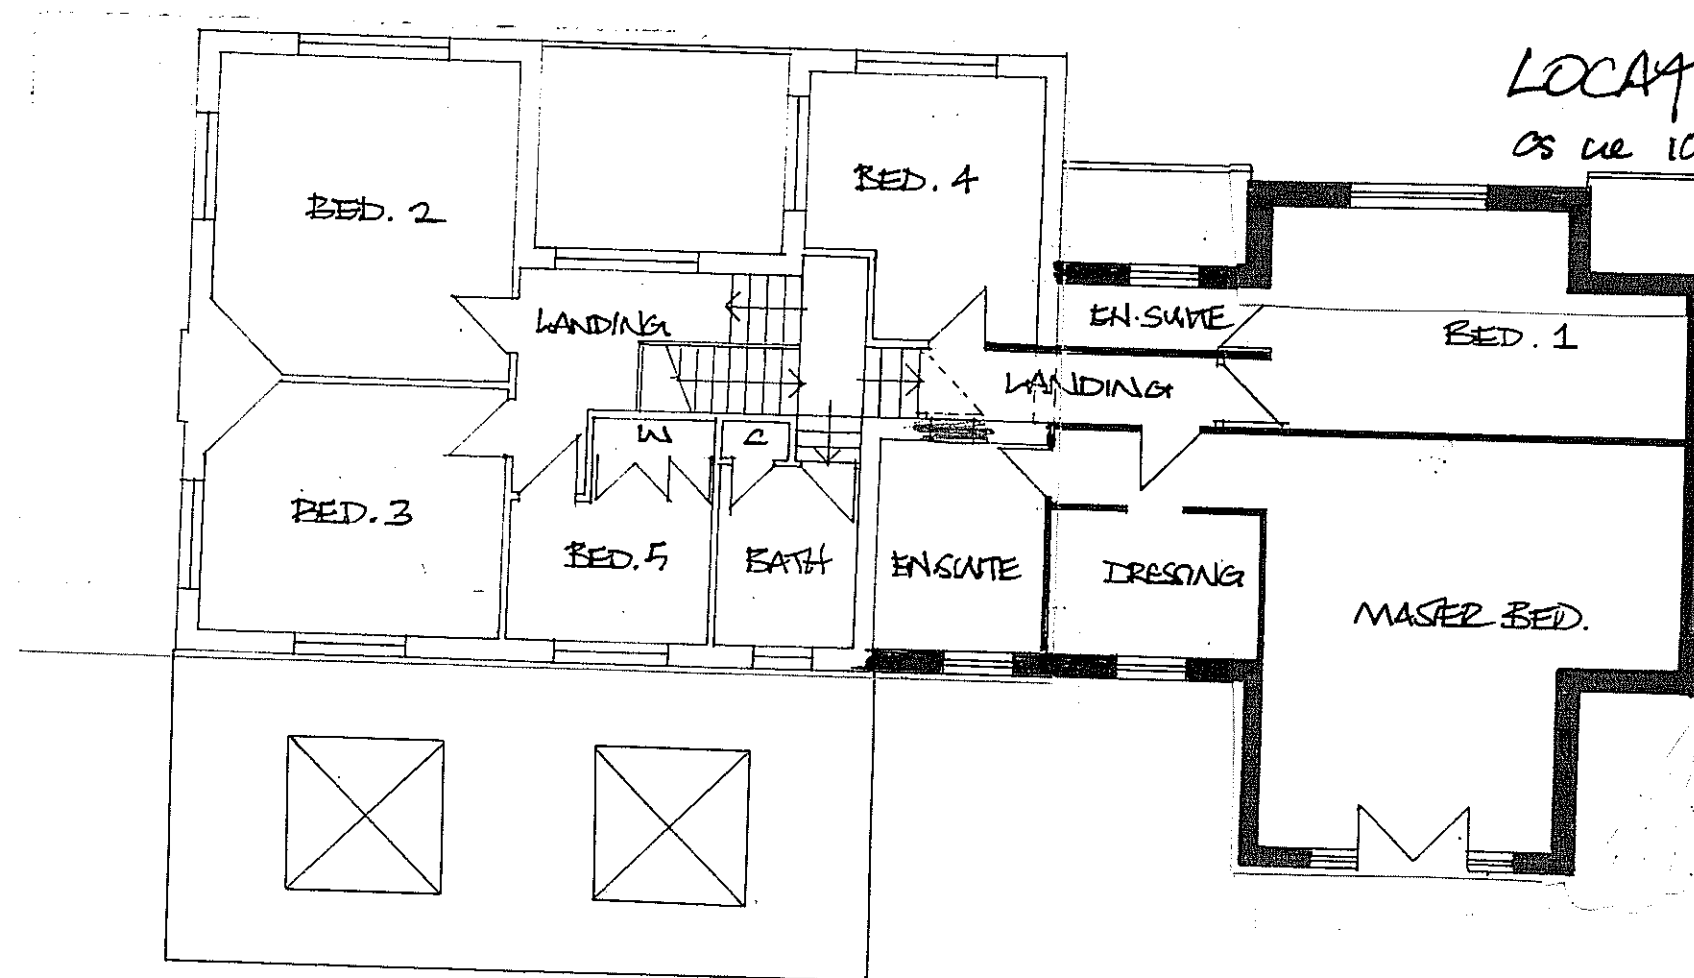

FIRST FLOOR

A	16/16	FRONT ELEVATION REVISED		17
DEREK TREAGUS ASSOCIATES ARCHITECTURAL SERVICES No3-The Townhouse, 20 Nelson Road, Southsea, Hampshire PO5 2AS Tel: 07956 624094 Email: derek.treagus@ntlworld.com				
Project		EXTENSIONS TO AMBERLEY, ALEXANDRA AVE, HAYLING ISLAND		
Client		Mr & Mrs A Hobbs		
Subject		Planning Drawing		
Date: Feb 2016		Scale: 1:100 @ A2		
Rev: A		Drg. No. 16/486/01		
• Copyright reserved. • All dimensions are to be site confirmed and should not be scaled unless for Planning purposes. • Verify all queries with the office.				