



Existing:

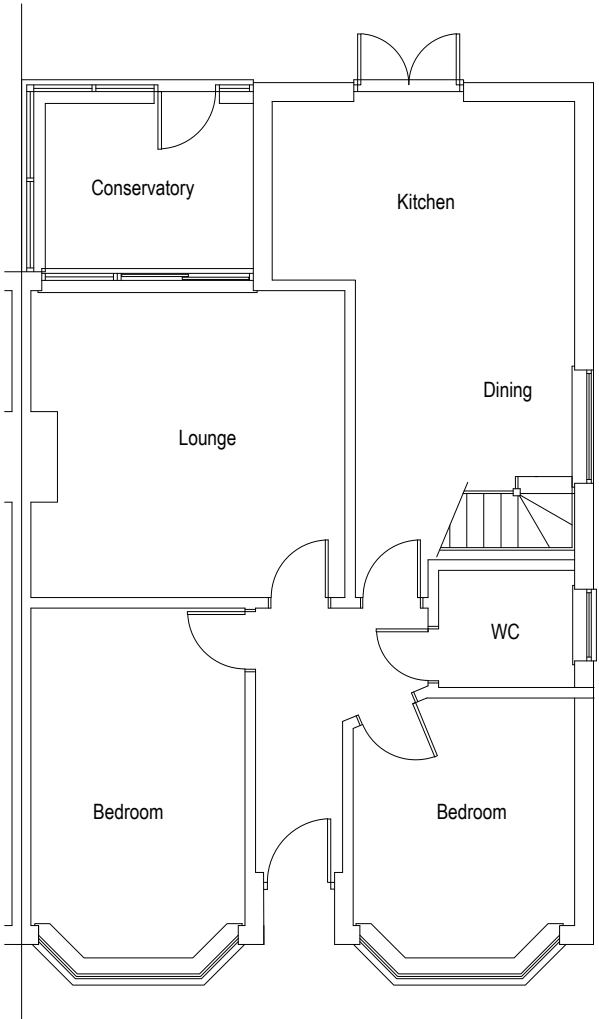

Existing Ground Floor Plan (Scale 1:100)

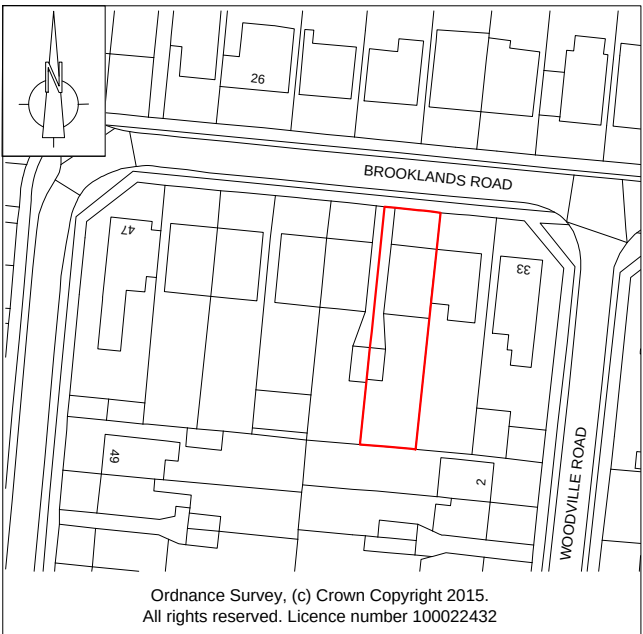


Existing Block Plan (Scale 1:1250)



Existing Side Elevation (Scale 1:100)



Existing Rear Elevation (Scale 1:100)

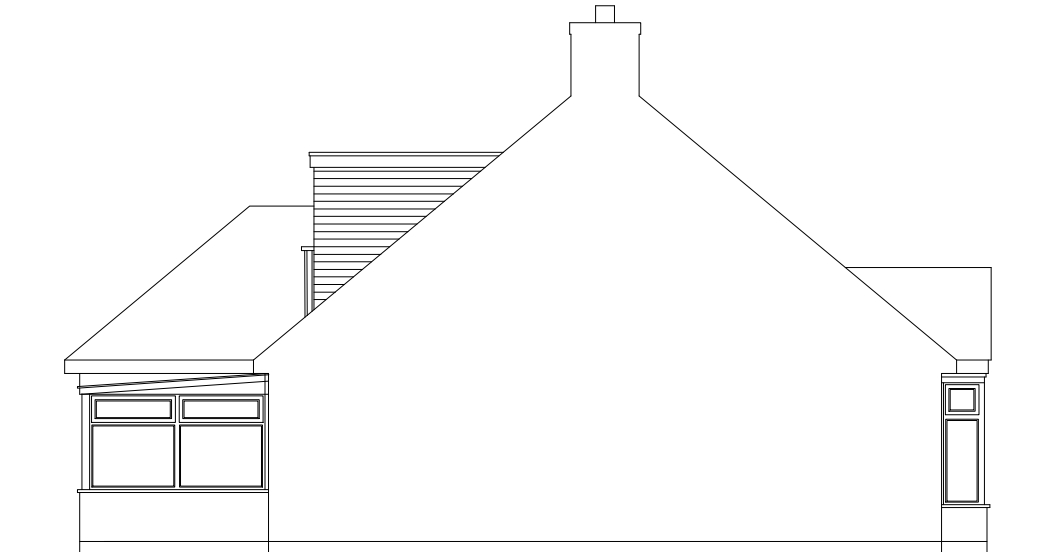


Existing Side Elevation (Scale 1:100)


THIS DRAWING HAS BEEN PRODUCED FOR THE PURPOSE OF PLANNING AND BUILDING REGULATIONS ONLY. THIS IS NOT A WORKING DRAWING. FOR FURTHER INFORMATION CONTACT KALOTEC LTD. THIS DRAWING IS TO BE READ IN CONJUNCTION WITH THE BUILDING REGULATIONS AND CONSTRUCTION SPECIFICATION, THE STRUCTURAL ENGINEERS DESIGN / DETAILS AND ANY SPECIALIST MANUFACTURERS DESIGNS AND DETAILS. DO NOT SCALE OFF THIS DRAWING. USE FIGURED DIMENSIONS ONLY. ALL DIMENSIONAL DISCREPANCIES TO BE BROUGHT TO THE IMMEDIATE ATTENTION OF KALOTEC LTD.

PROPOSED MATERIALS		
ELEMENT	MATERIAL	COLOUR
External walls	Facing bricks	To match existing
Roof Coverings	Asphalt Flat Roof	To match existing
Soffits & fascias	UPVC	White
Gutters & downpipes	UPVC	White
Rear external folding doors	UPVC	White

Proposed:

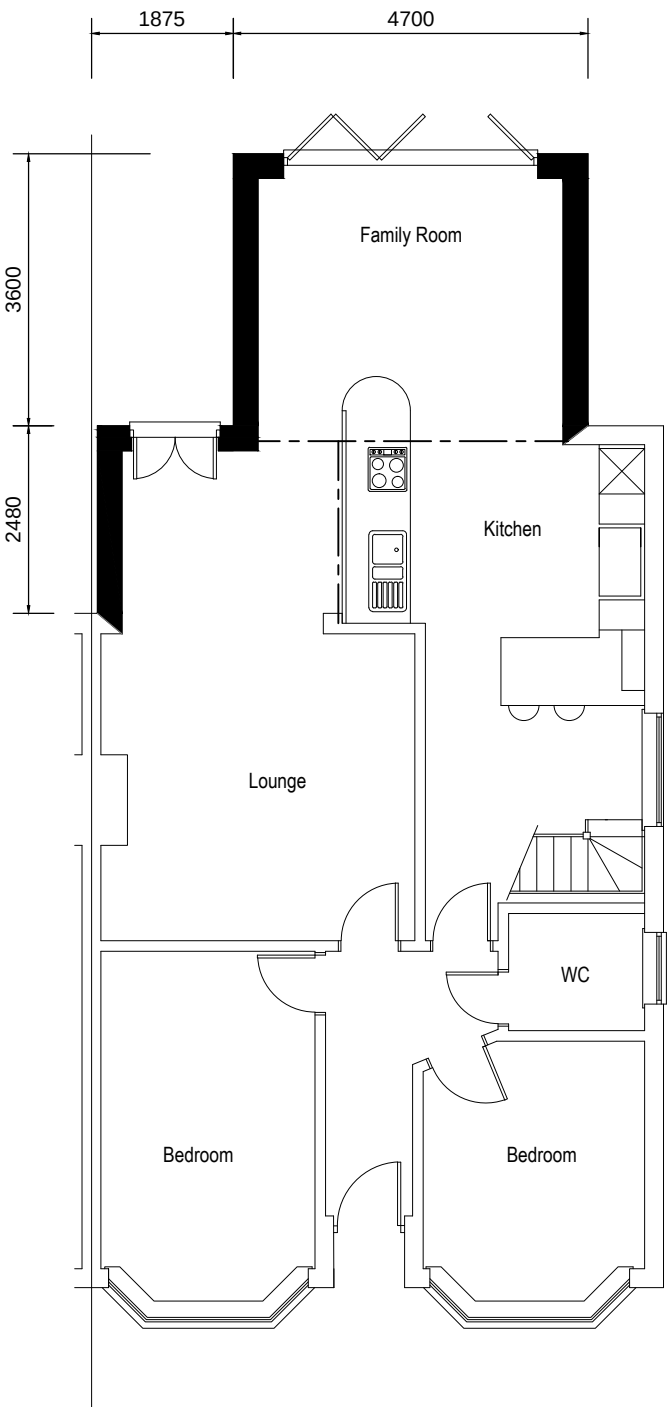

Proposed Ground Floor Plan (Scale 1:100)

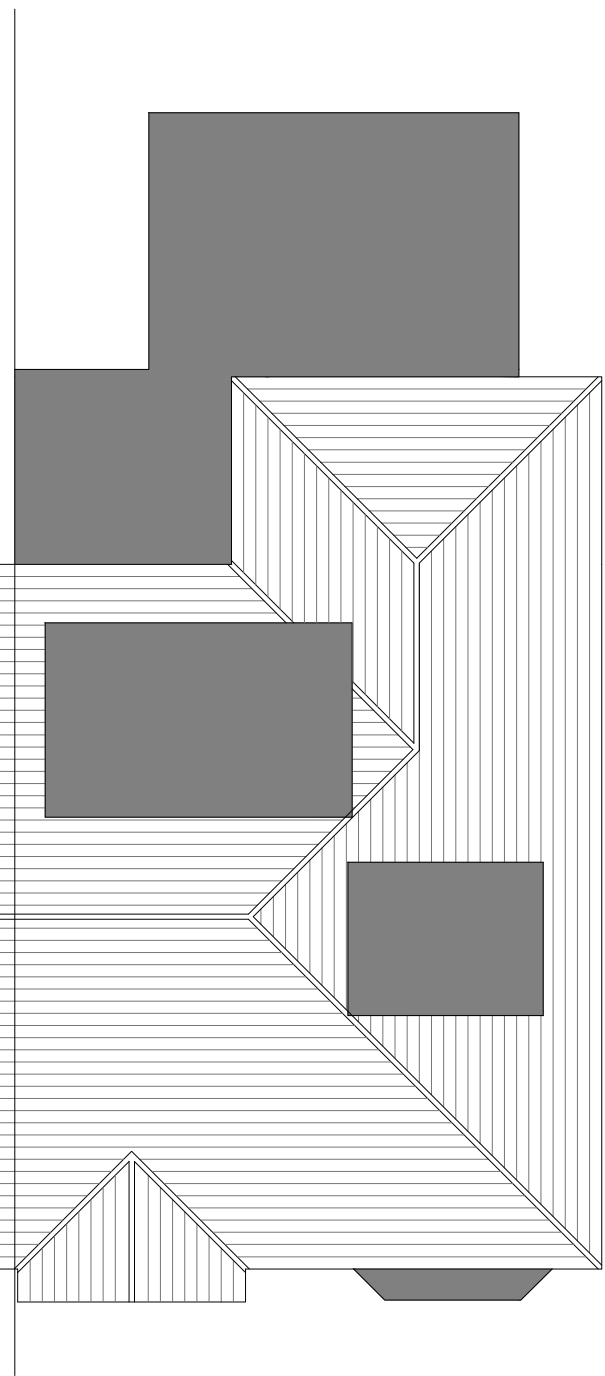


Proposed Roof Plan (Scale 1:100)




Proposed Side Elevation (Scale 1:100)



Proposed Rear Elevation (Scale 1:100)

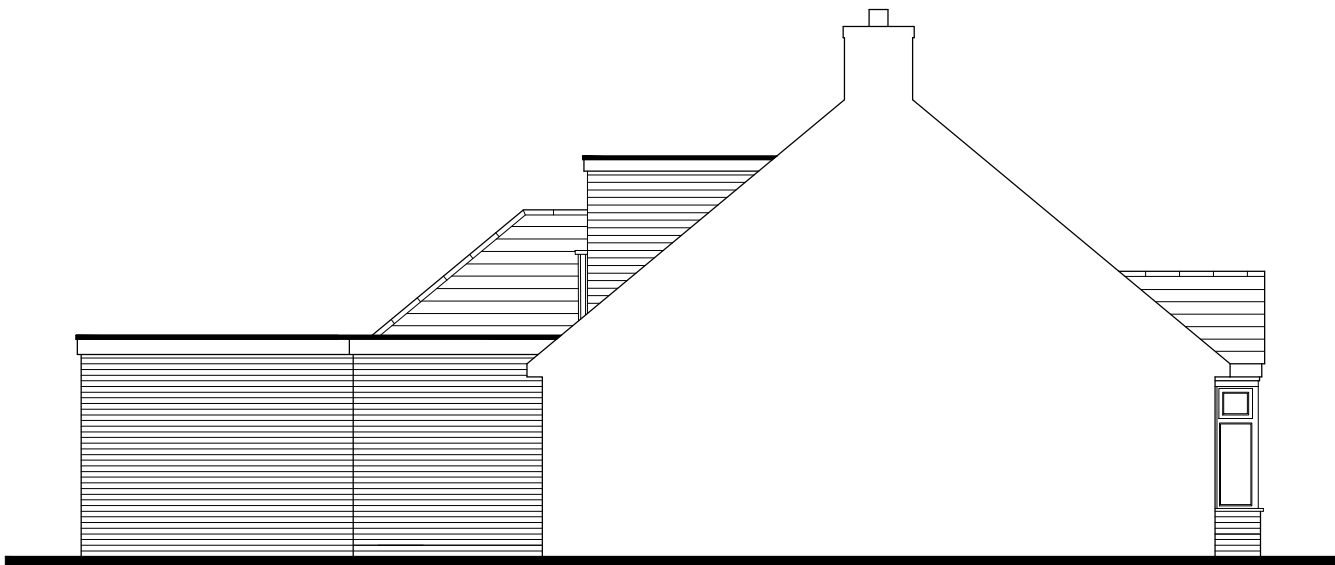




Proposed Side Elevation (Scale 1:100)

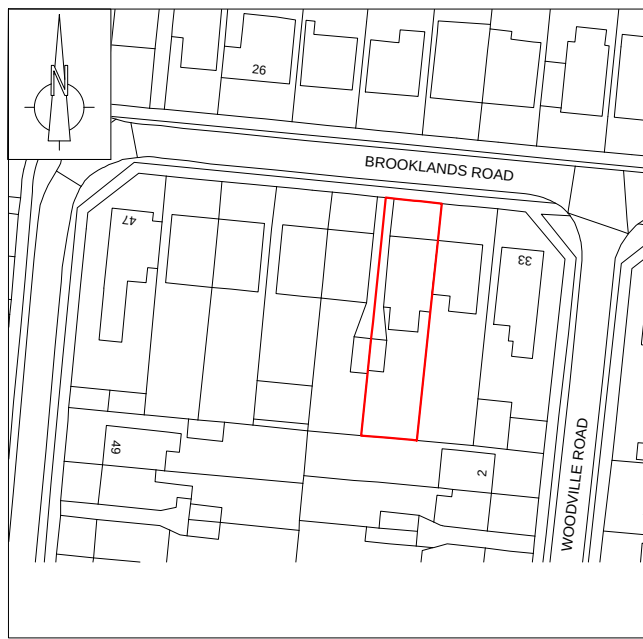

Proposed Block Plan (Scale 1:1250)



Proposed Site Plan (Scale 1:500)

   



kalotec
Residential Development Solutions

CLIENT Mr B Burridge		
SITE 37 Brooklands Road, Bedhampton		
TITLE Plans Existing and Proposed (Resubmission)		
SCALE 1:100 1:500 1:1250 (A1)	DRAWING NO. KALO-1116-101	REVISION
DATE Nov 15	CHECKED PDB	
DRAWN PDB	CHECKED PDB	

Kalotec Limited, Cams Hall, Fareham, Hampshire, PO16 8AB
Telephone: 01329 227 424 Email: info@kalotec.co.uk
Website: www.kalotec.co.uk