


NOTES:


Dimensions to be checked on site before commencing work. Any discrepancies shall be reported to the architect immediately.

Do not scale from these drawings except for planning purposes. Use figured dimensions only.


Where applicable this drawing is to be read in conjunction with other consultants' drawings.

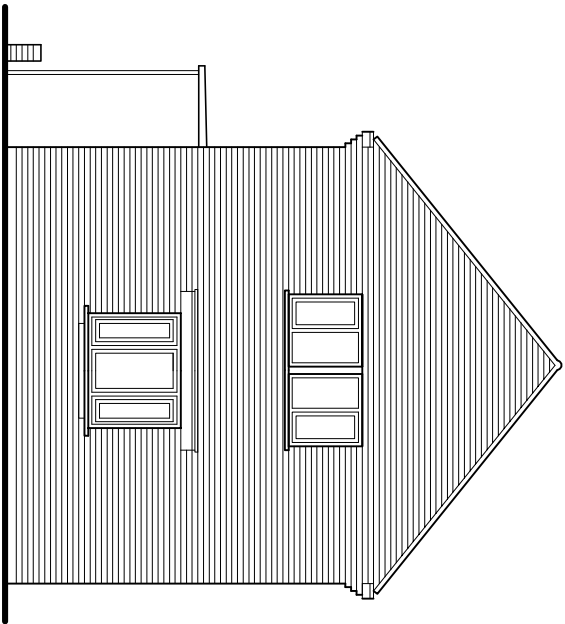

East (front) elevation

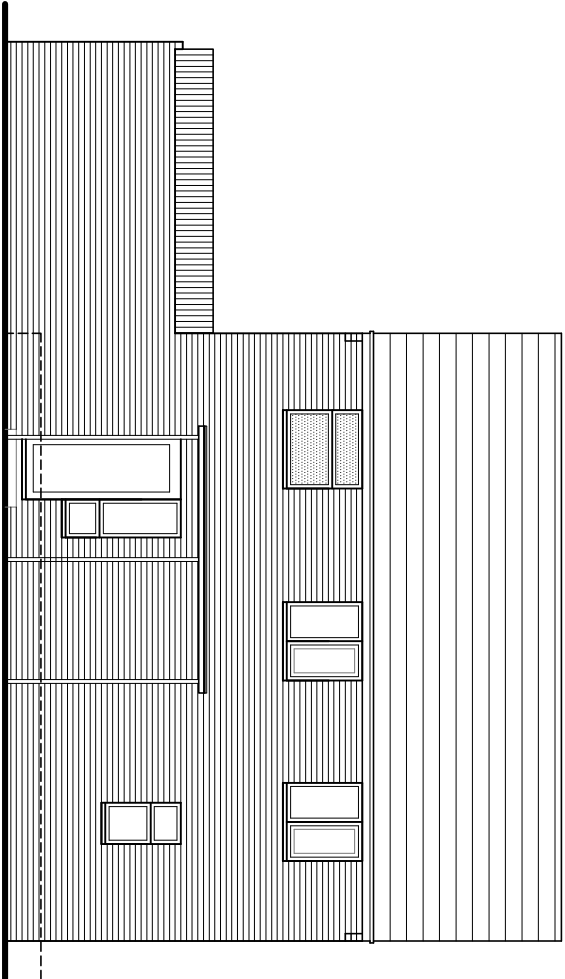


South (rear) elevation

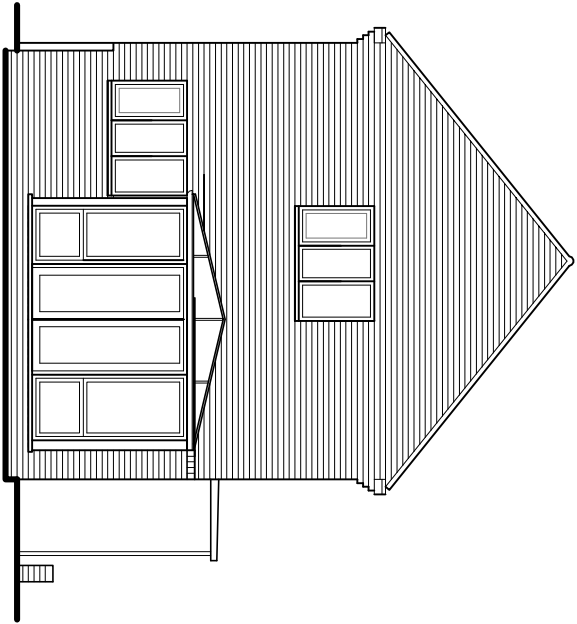


West (rear) elevation

Existing elevations

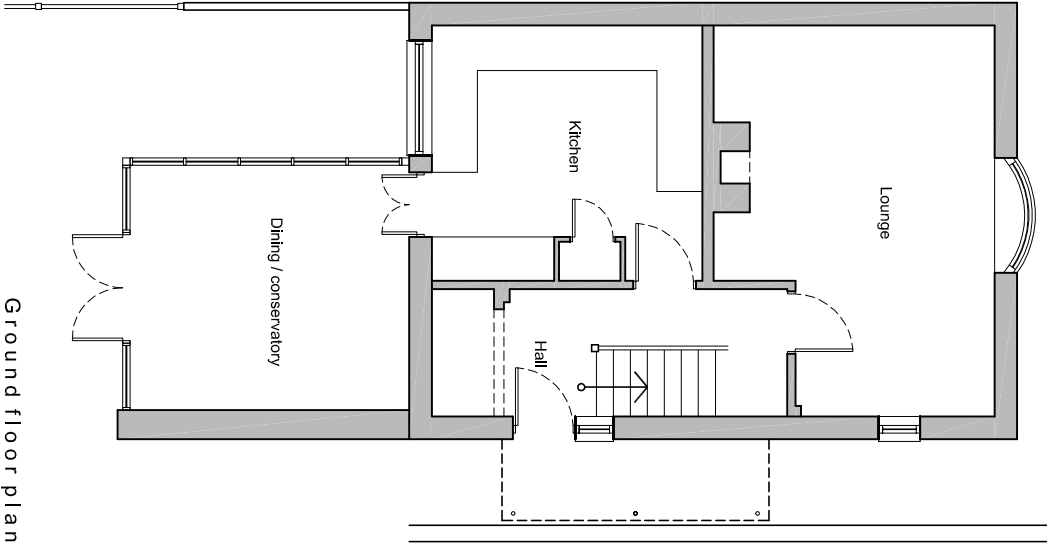


Ground floor plan

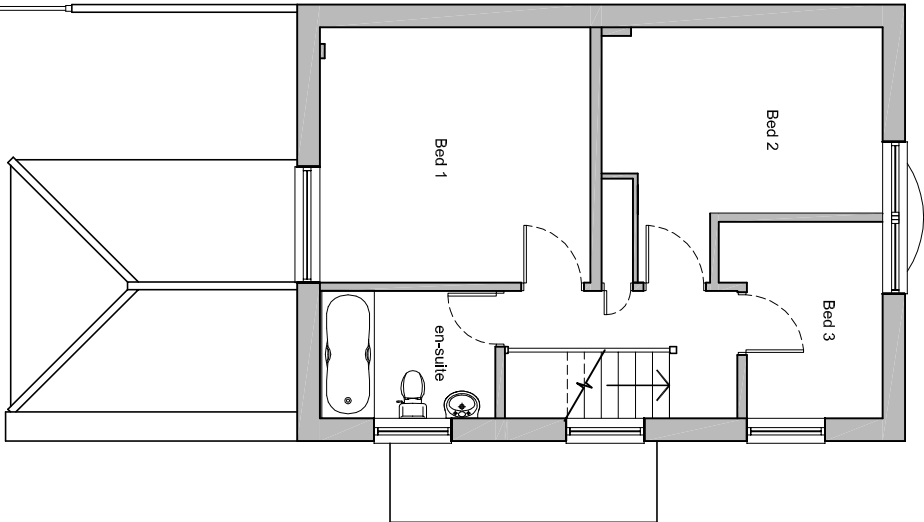

First floor plan
(unchanged in proposal)

Existing plans scale 1:100

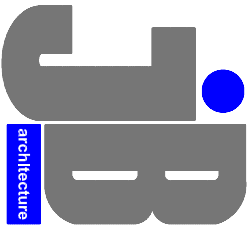

JIMMY BESSANT ARCHITECTURE
TEL: 01243 373620 M: 07769904282
E: jimmy@jb-architecture.co.uk
Web: www.jb-architecture.co.uk

For
MR & MRS MCKELLAR
Project
**PROPOSED REAR EXTENSION
AT 7 RACTON ROAD
EMSWORTH
PO10 7SY**

Title
**EXISTING FLOOR PLANS
& ELEVATIONS**

Date	Drawn	Scale	Checked
OCT 2015	JB	1:100 @ A3	-
Job Number	Drawing Number	Revision	
PL 6315	402		