

notes

Permission is granted to scale from this drawing for the purposes of Local Authority Planning Approval only. Please verify that the information is correctly printed to scale by checking the control bar below.

In all other circumstances DO NOT scale from this drawing, please contact this office for any additional information required. Contractors, Sub Contractors and Suppliers are asked to check all relevant dimensions and levels of site and building before commencing any shop drawings or building work.

RIBA
Chartered Practice


Ordnance Survey information is reproduced under Crown Copyright 2007. All rights Reserved. Licence number 100020440.

This drawing is the copyright of RBA Ltd.

This drawing must be read in conjunction with related RBA drawings as scheduled in the Drawing Register. This drawing must also be read in conjunction with the following documents, specifications & sub-structure drawings.

drawing number	description	date

	project	239 London Road Waterlooville
	client	Jenny Farrington
	title	Tree Constraints Plan
	dwg	BJH 01/02
	scale	1:200 @ A3
	date	June 2021
	job	1188
	drawn by	bjh
The Granary - White Chimney Row - Westbourne PO10 8RS 07875 520881 berniefarrington@gmail.com		

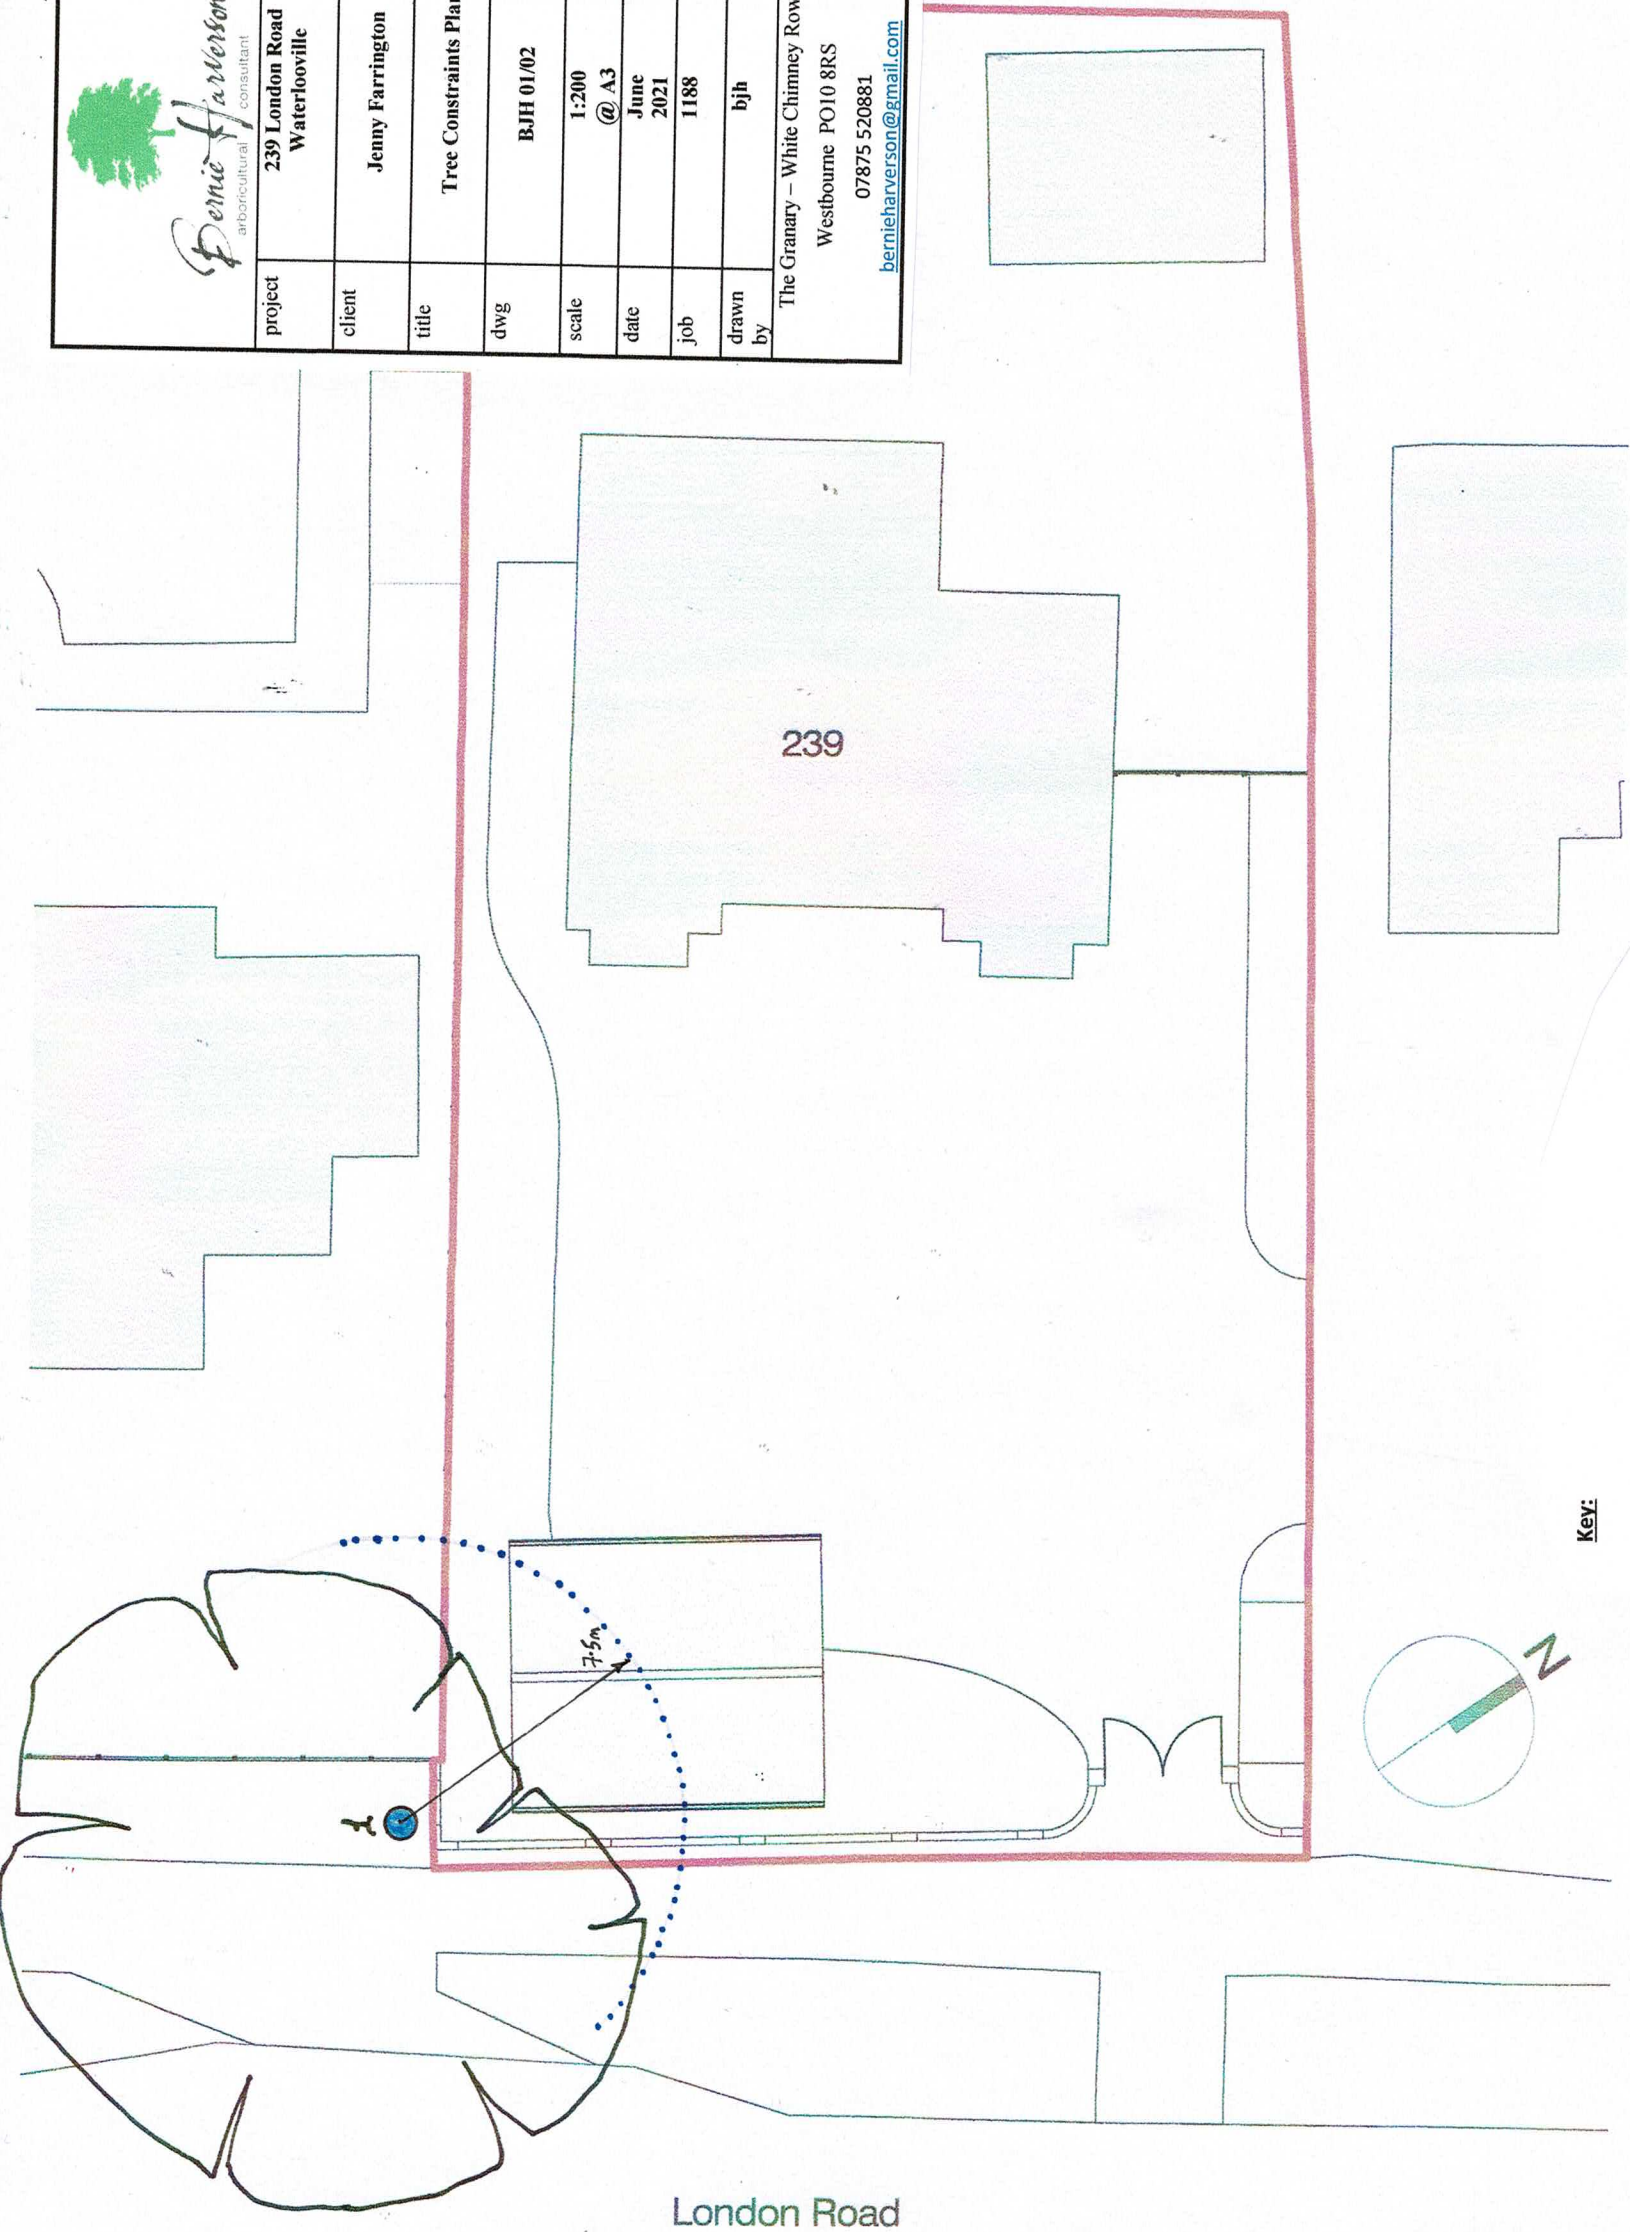

Key:

- Trees of A (high) grading
- Trees of B (moderate) grading
- Trees of C (low) grading
- Trees of U (fell) grading
- Root Protection Area in accordance with BS5837 recommendations

1. Site Plan - Tree Assessment
scale 1 : 200

RevD1: Garage repositioned 24.05.21 rjb rdy



rba architects limited
t 07809 342 990
e mail@rba-architects.co.uk
w www.rba-architects.co.uk

Project
Proposed Garage and Workshop
239 London Road
Waterlooville
PO8 8DD

Drawing
Site Plan - Tree Assessment

scale	date	author	checked
1 : 200 @ A3	13/06/21	rjb	rdy
sheet	drawing no	rev	
2101	2.002	D1	

Revision Codes: P - Preliminary D - Design Stage T - Tender Issue C - Construction Iss