

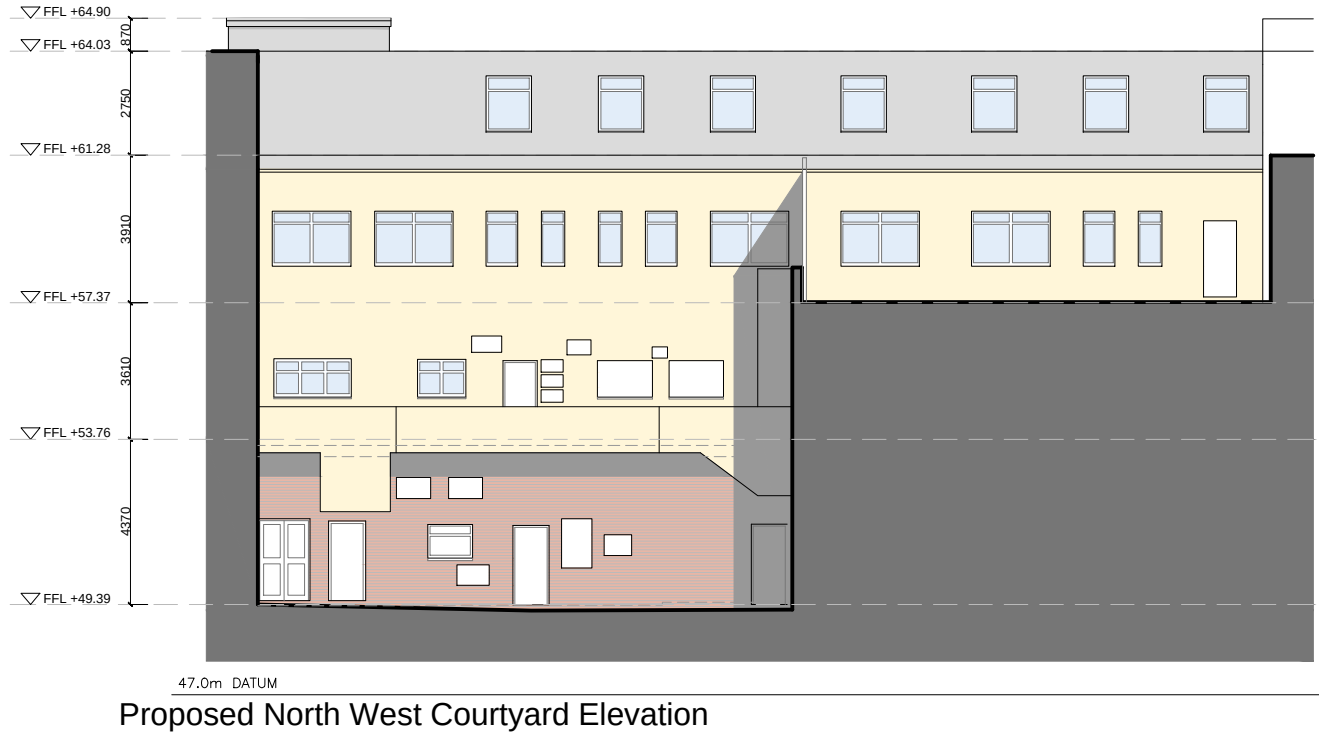
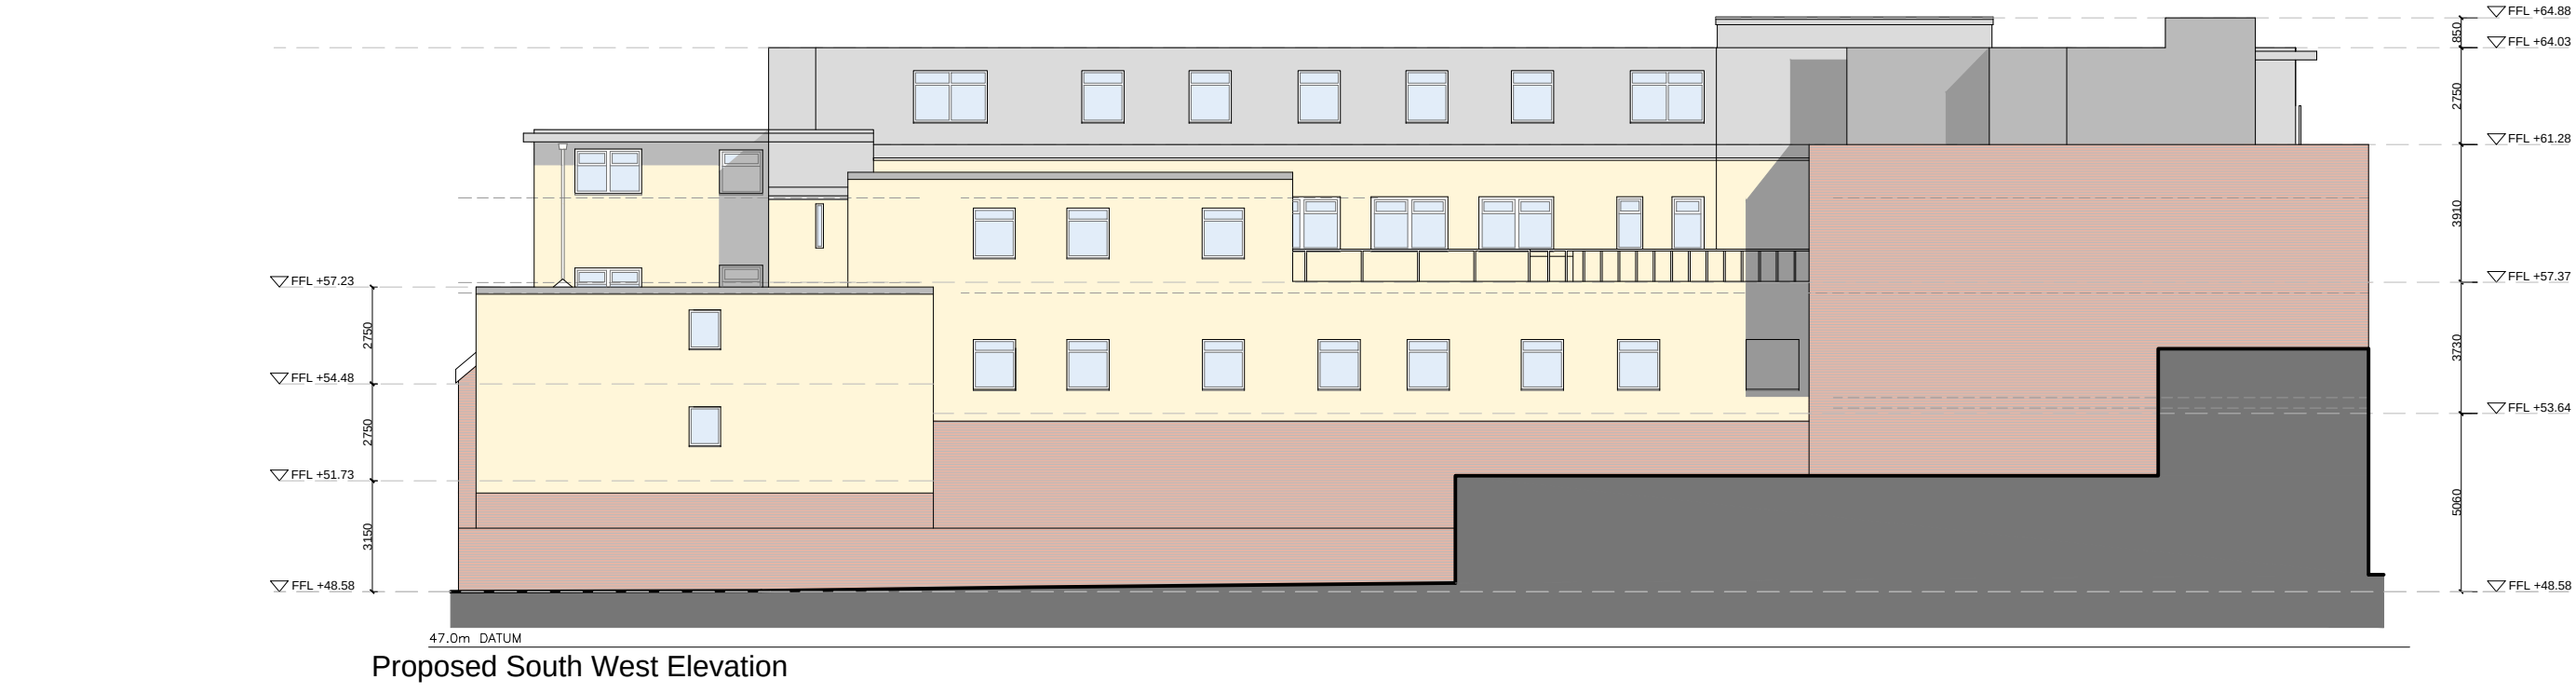


GENERAL NOTES:
1. THIS DRAWING IS TO BE READ IN CONJUNCTION WITH THE OTHER RELEVANT CONSULTANTS DRAWINGS.
2. ALL FINISHES ARE TO CONFORM TO THE CURRENT BUILDING REGULATIONS.
3. REFER TO A SEPARATE DOCUMENT FOR THE DESIGNERS RISK ASSESSMENT.
4. ALL WORKS OR MATERIALS INDICATED ON THIS DRAWING ARE TO BE TO THE LATEST RELEVANT BRITISH STANDARDS AND CARRIED OUT IN ACCORDANCE WITH THE BRITISH STANDARDS CODES OF PRACTICE OR RECOGNIZED INSTITUTE OR TRADE ASSOCIATION RECOMMENDATIONS AND PUBLICATIONS.

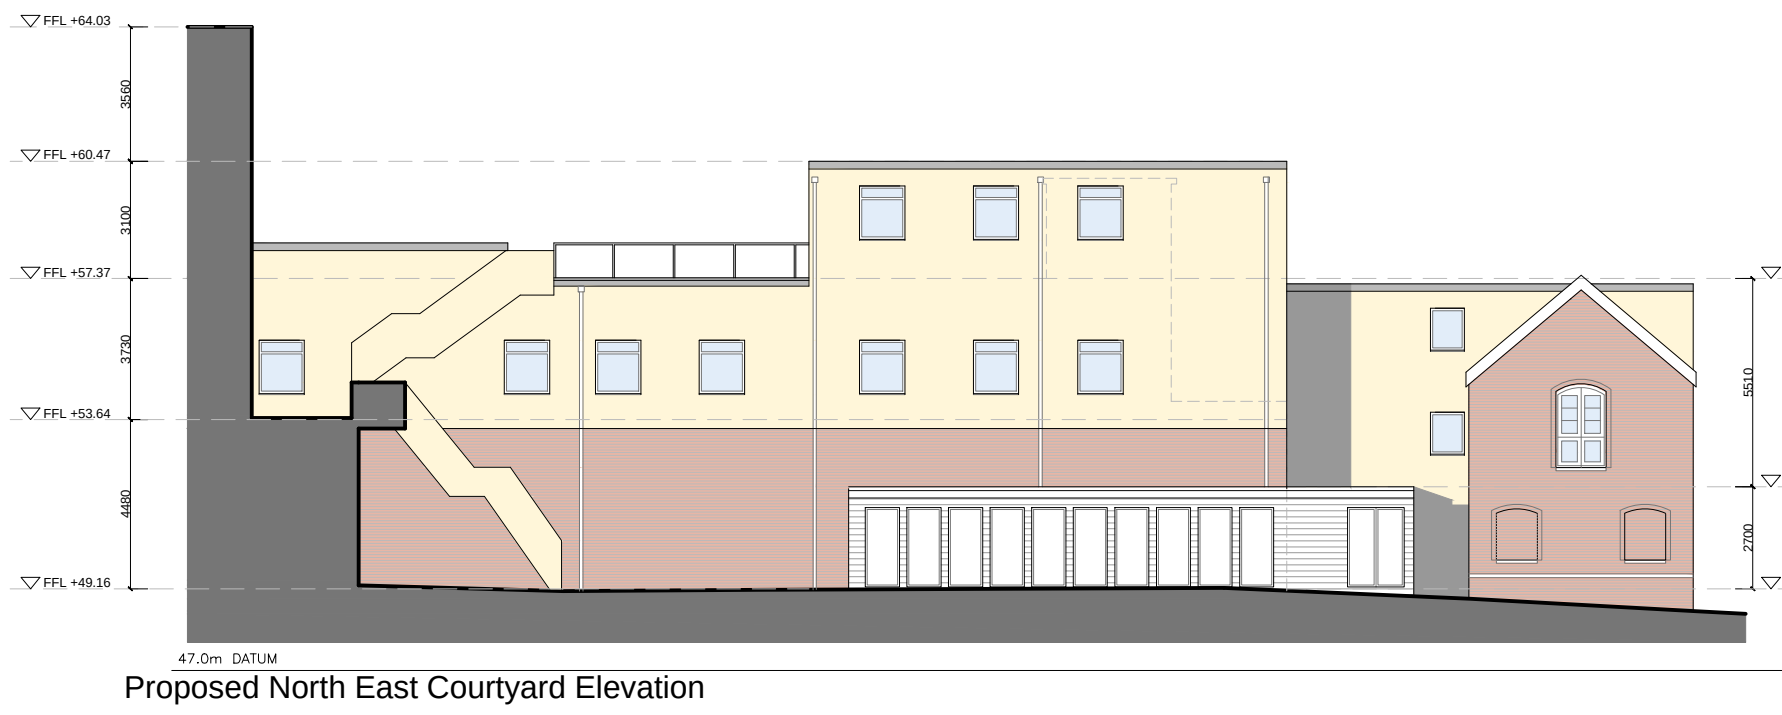

1:200 scale

 

E	July 2016	Alterations to North East Courtyard Elevations		
D	June 2016	Alterations to North West & South West Elevations		
C	June 2016	Added Context Elevations		
B	April 2016	External Materials Indicated		
A	March 2016	Alterations to Elevational Description		
Revision	Date	Description	Dwn	Chkd

PLC ARCHITECTS
Lansdowne House
25-26 Hampshire Terrace
Portsmouth PO1 2QF
Hampshire England
Tel: (023) 92 755 333
E-Mail: admin@plcarchitects.com
Web: www.plcarchitects.com

Client :
WD KING Group

Project :
Clock House/ 81c London Road
Waterlooville

Drawing Title :
Proposed Elevations

Drawn By KC	Date	Checked By	Date	Approved By	Date
Drawing No. 14 - 2043 - 103	Revision: E	Scale: 1:200 @ A1			
PLC ARCHITECTS © COPYRIGHT RESERVED 2013 NOT TO BE SCALED. DIMENSIONS TO BE CHECKED ON SITE SCALING ONLY FOR LOCAL AUTHORITY PURPOSES					