




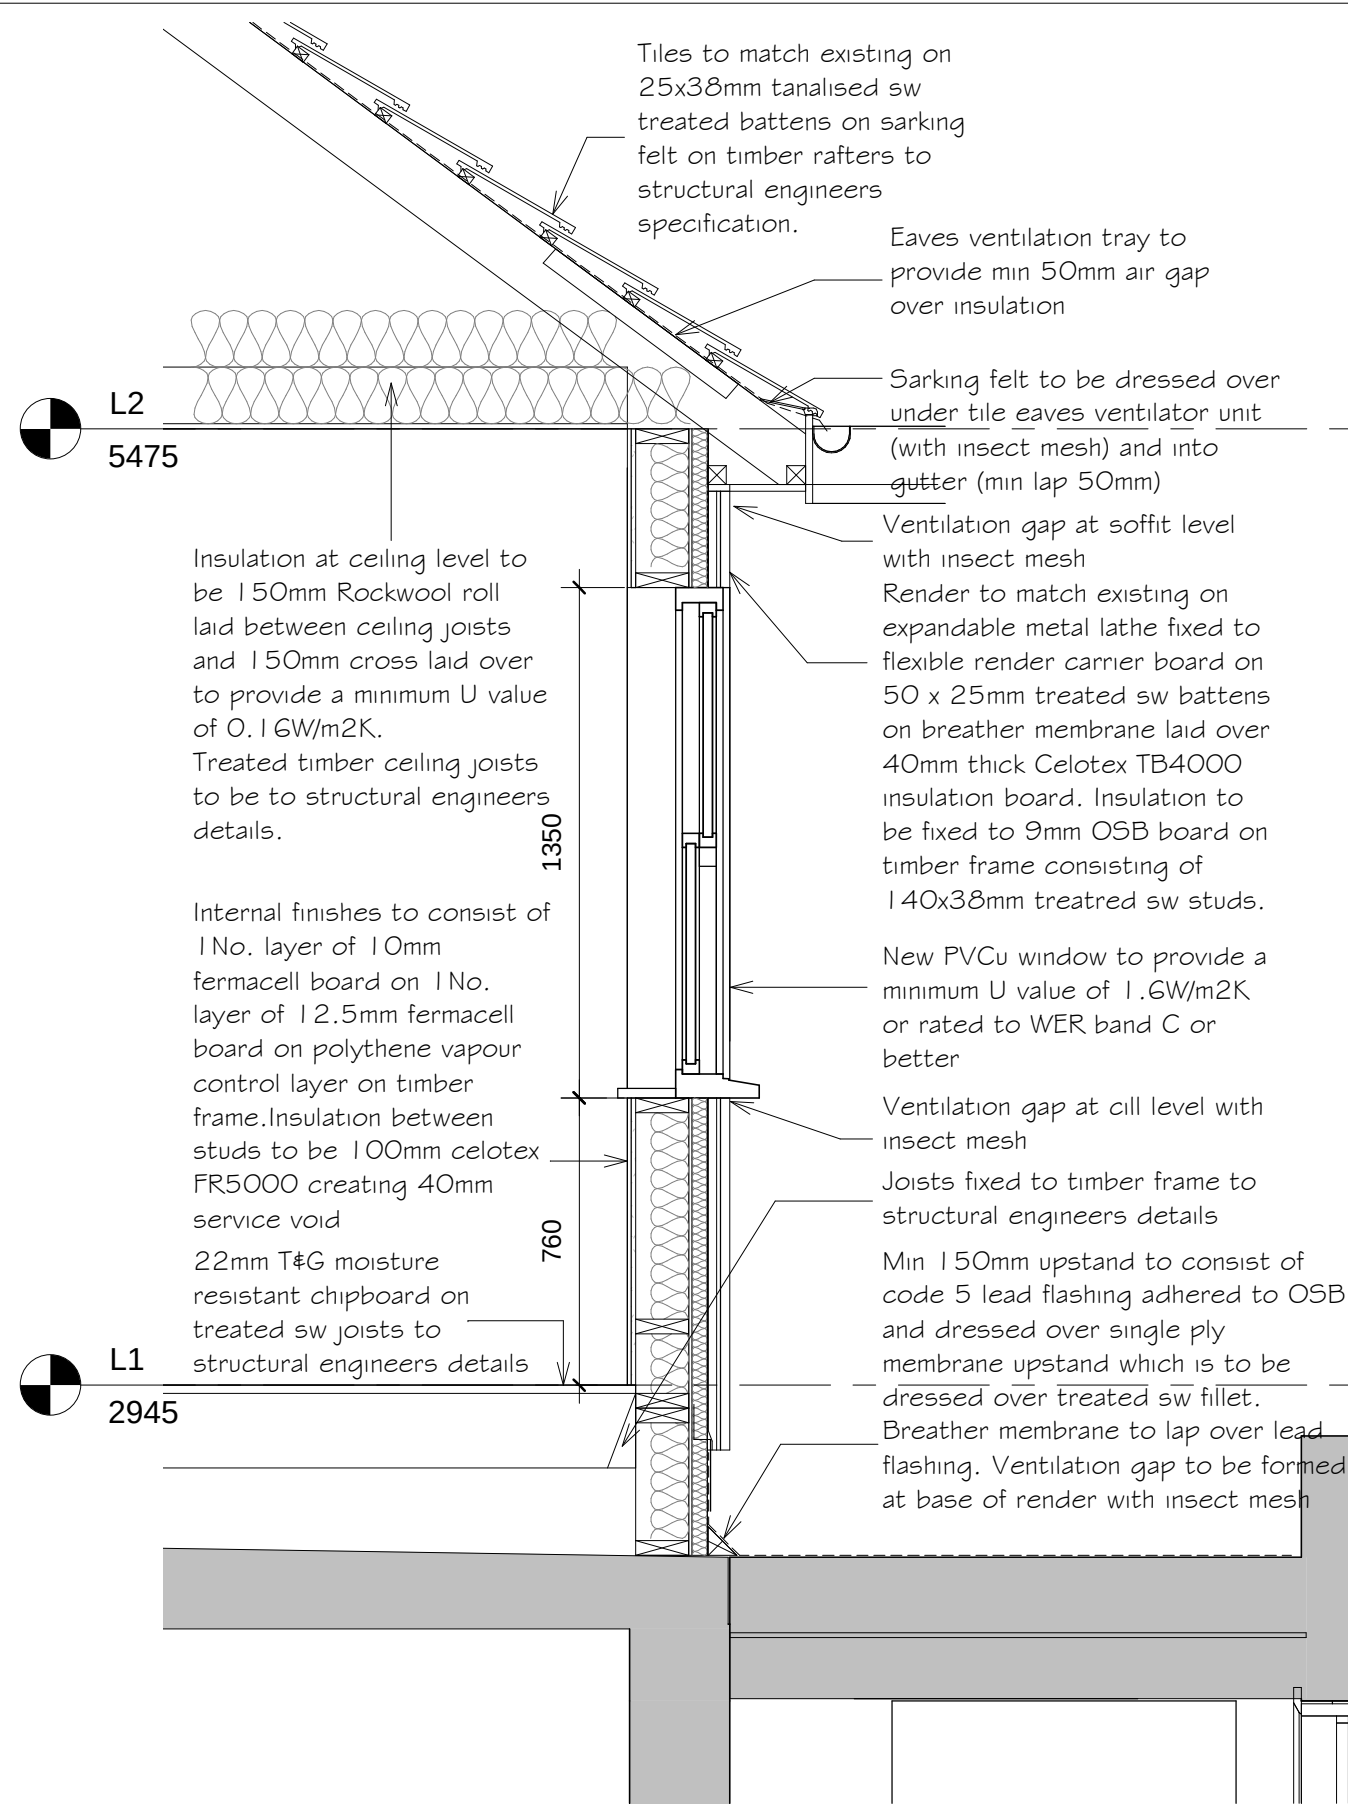


1.1 Section Detail 1.1
1 : 20

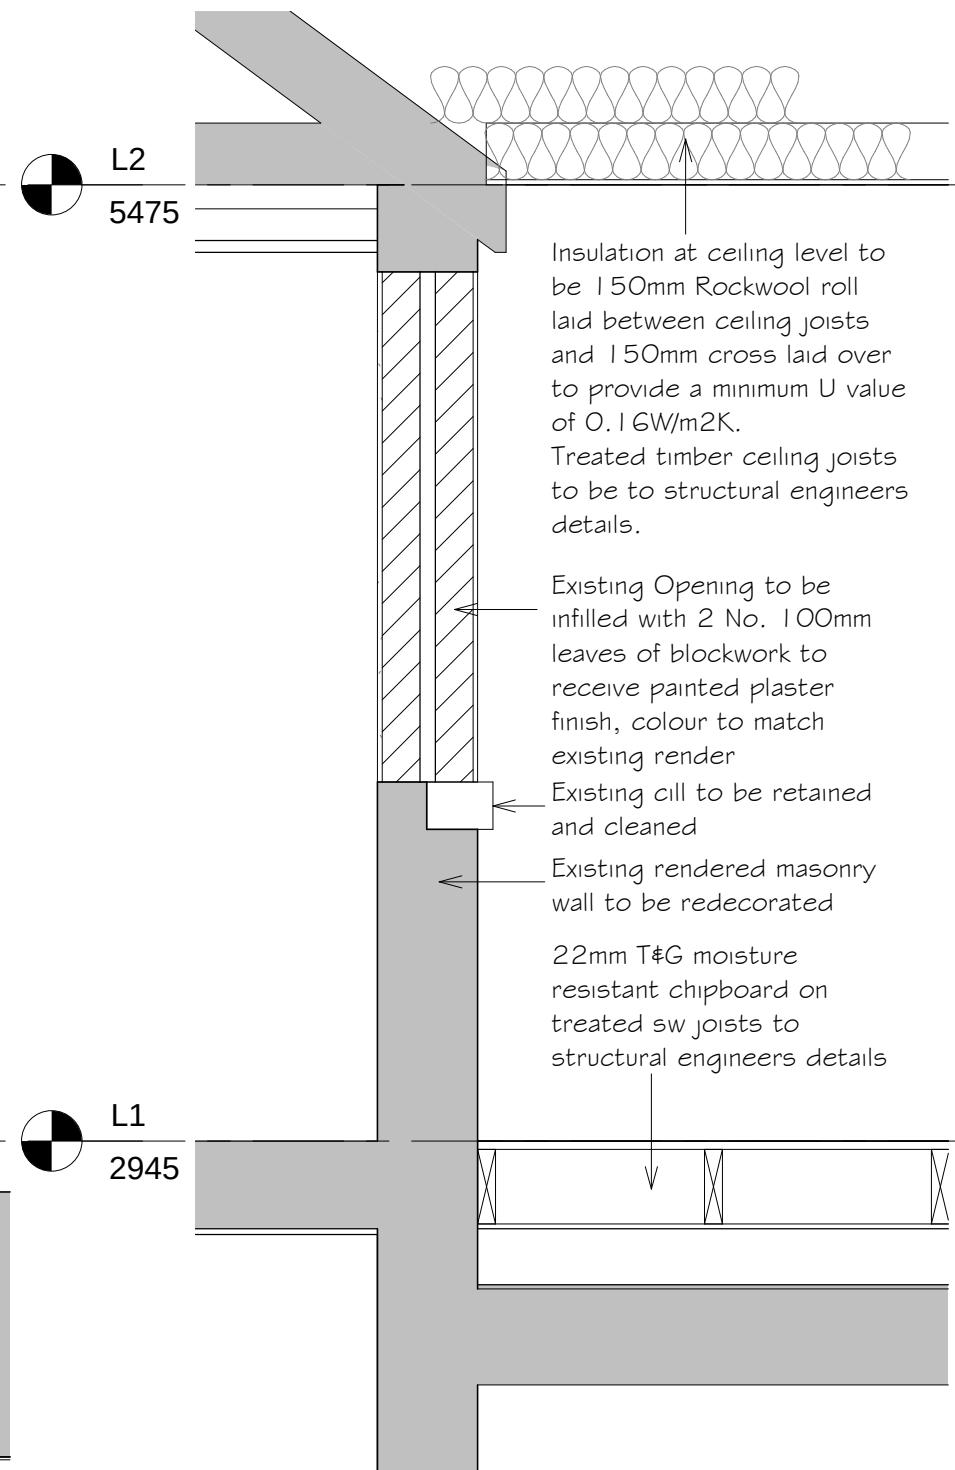


2.1 Section Detail 2.1
1 : 20

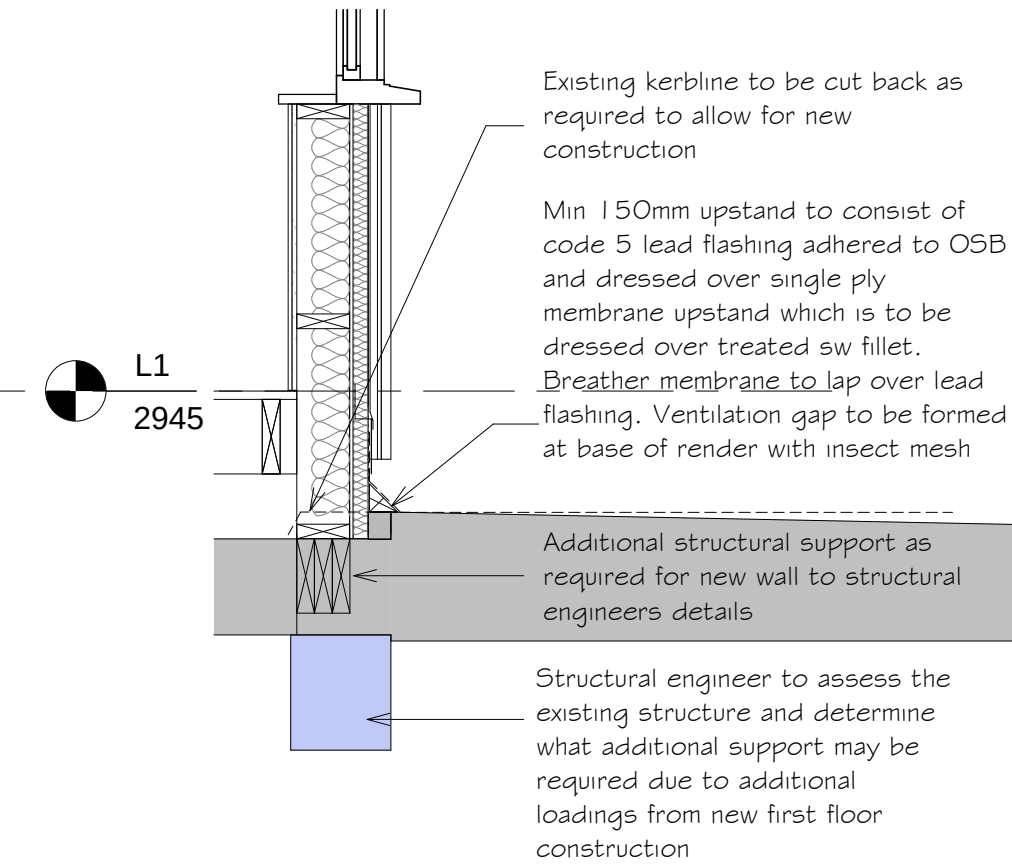


2.2 Section Detail 2.2
1 : 20

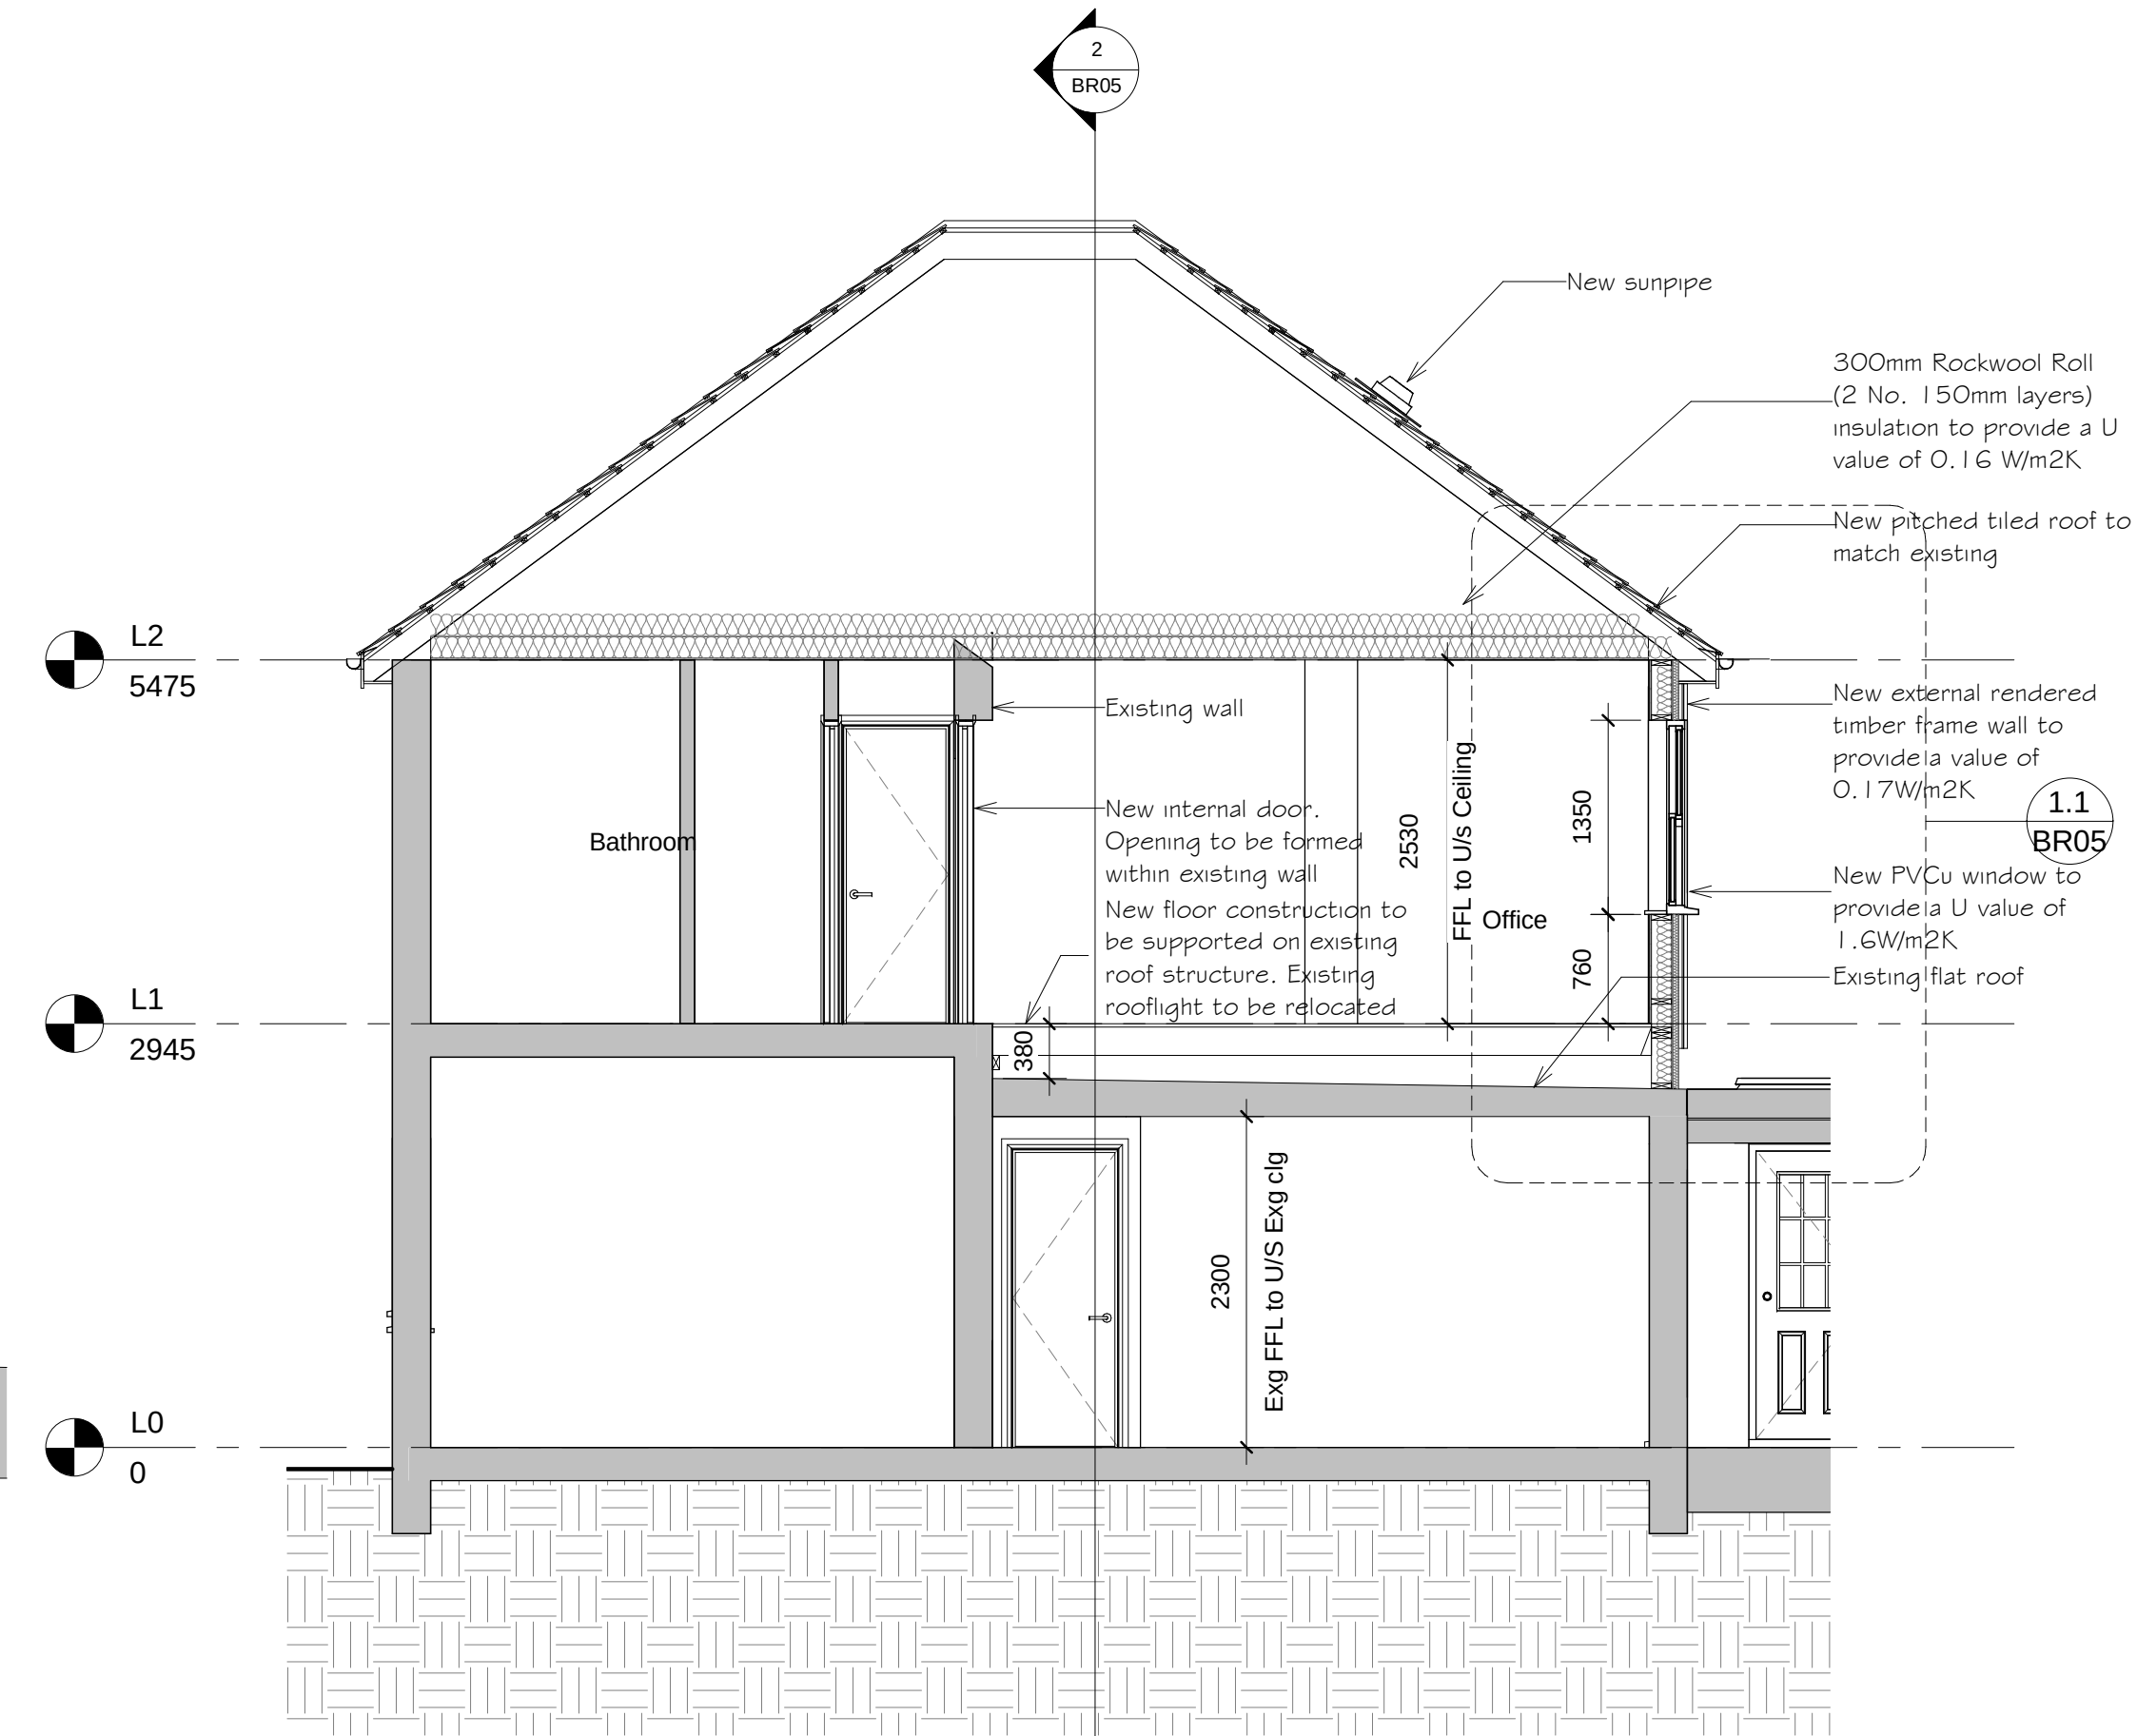

1 Section 1
1 : 50

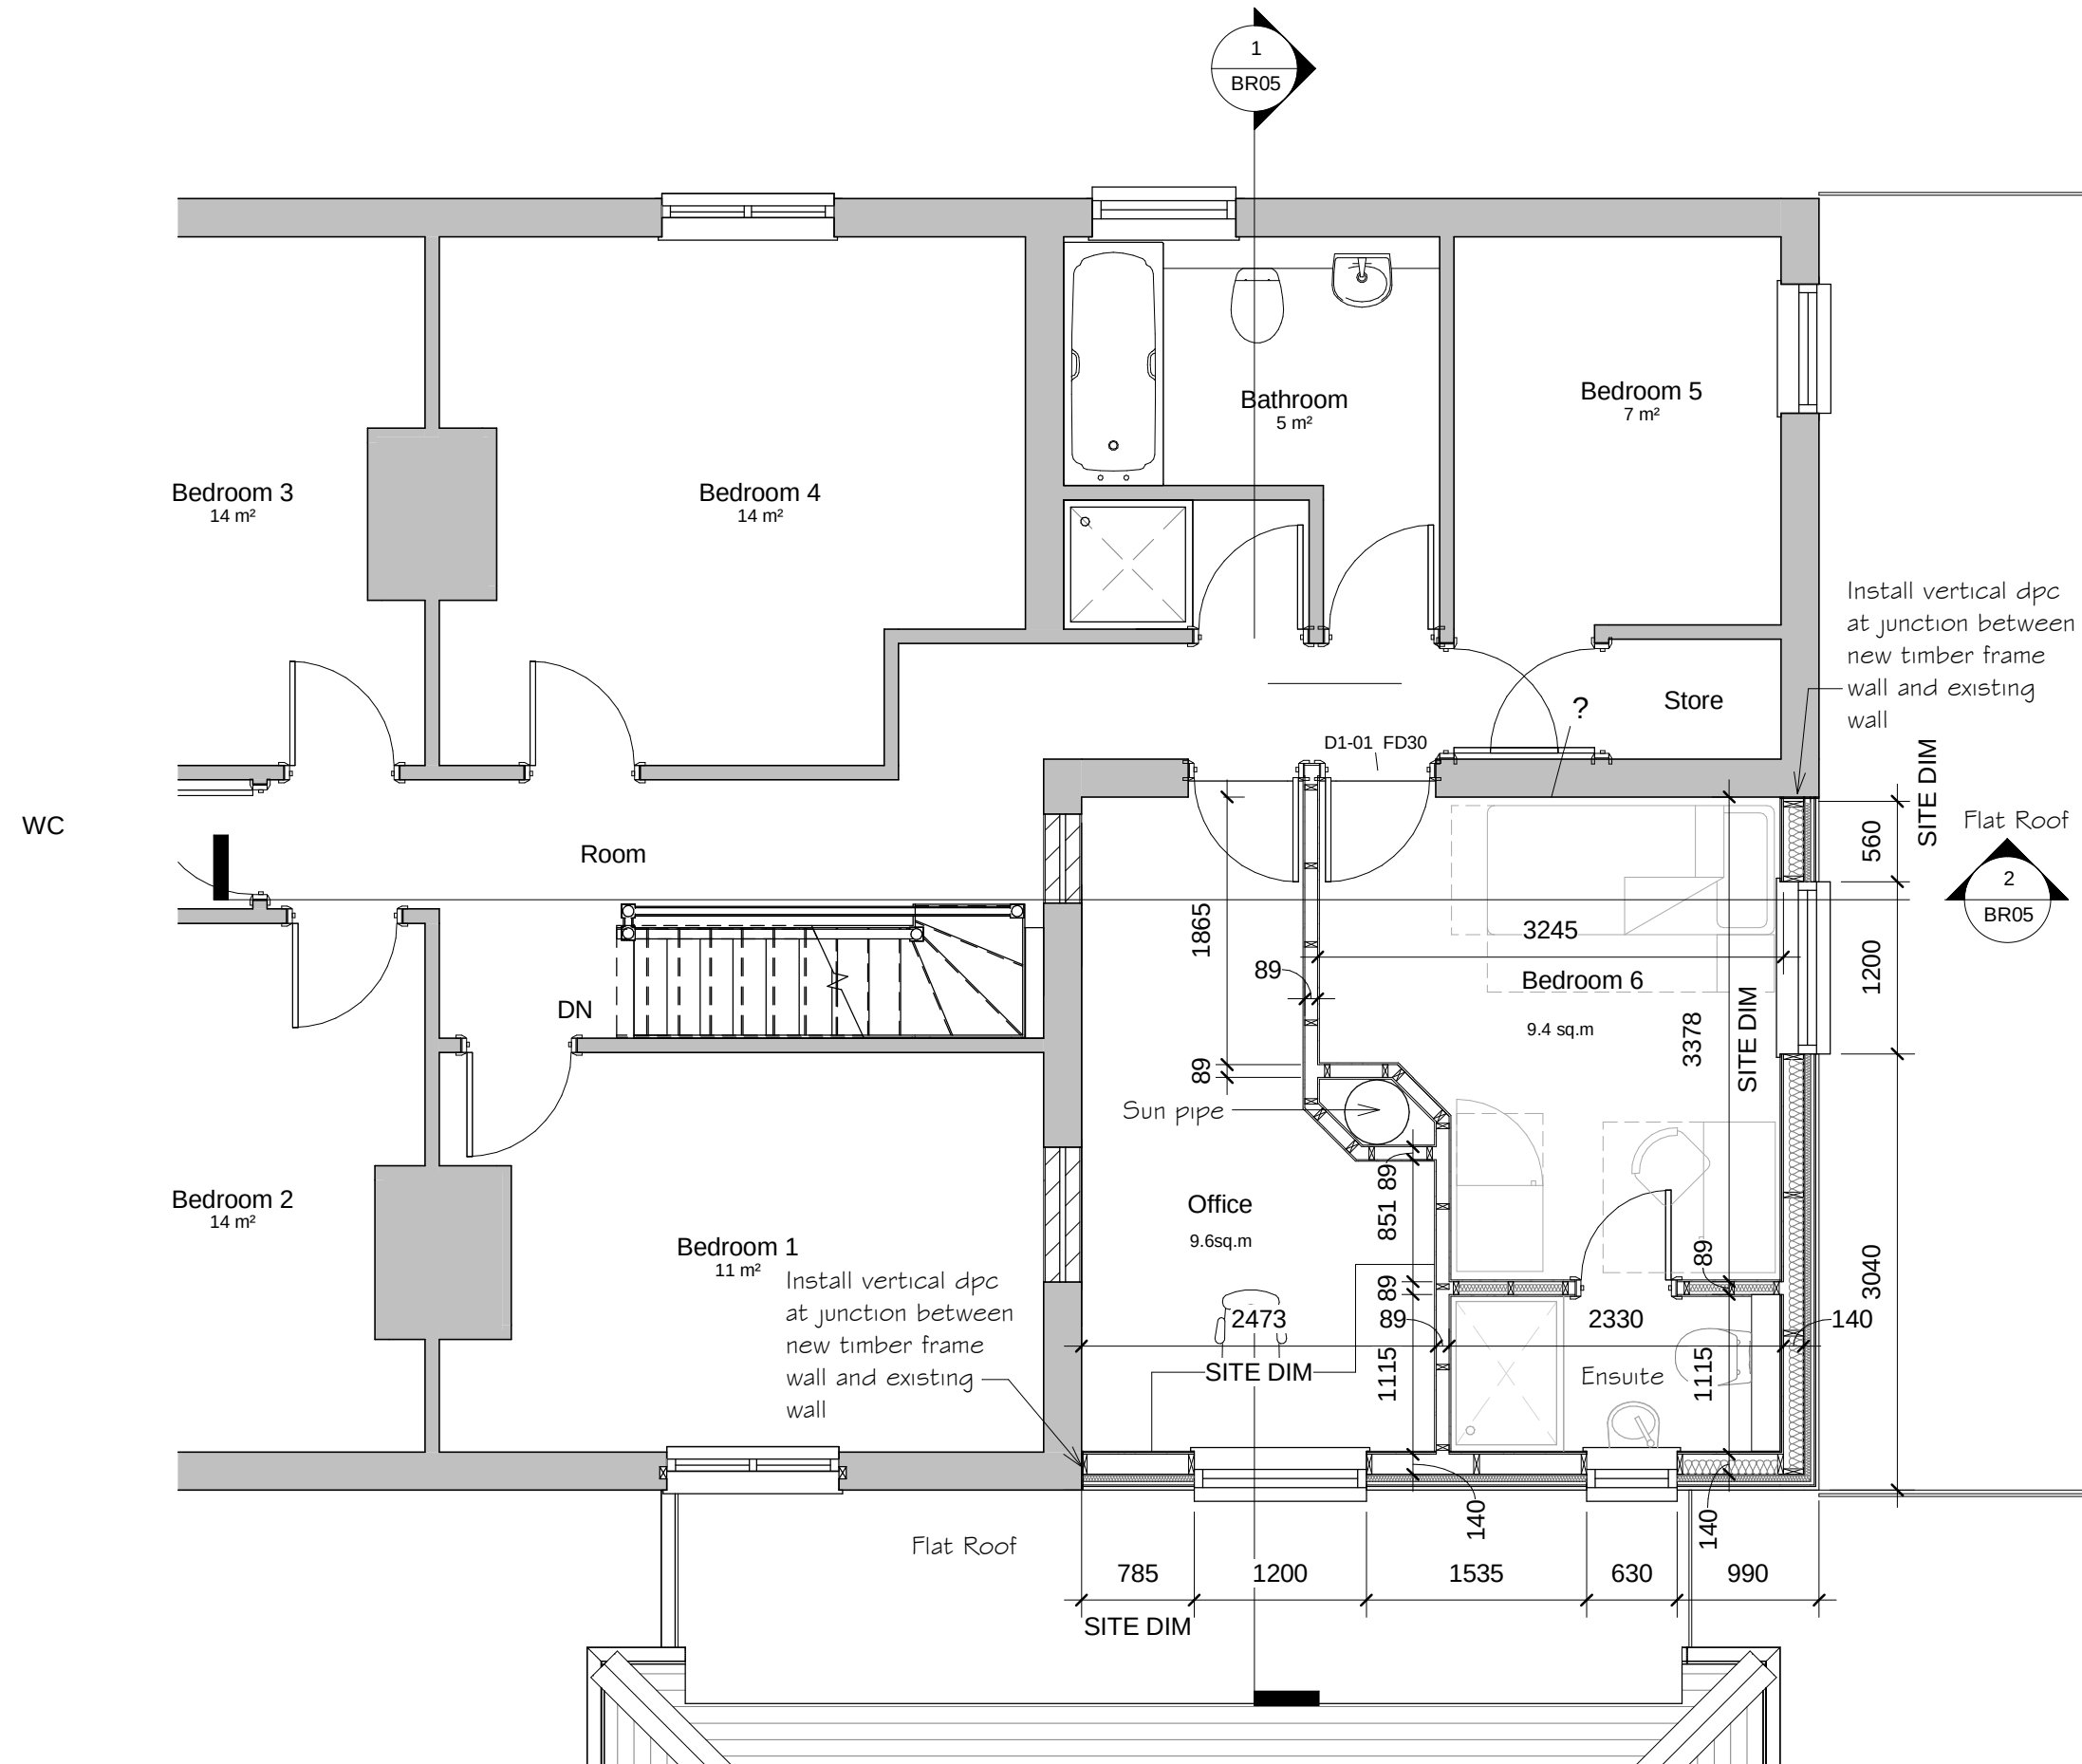

3 First Floor Plan
1 : 50

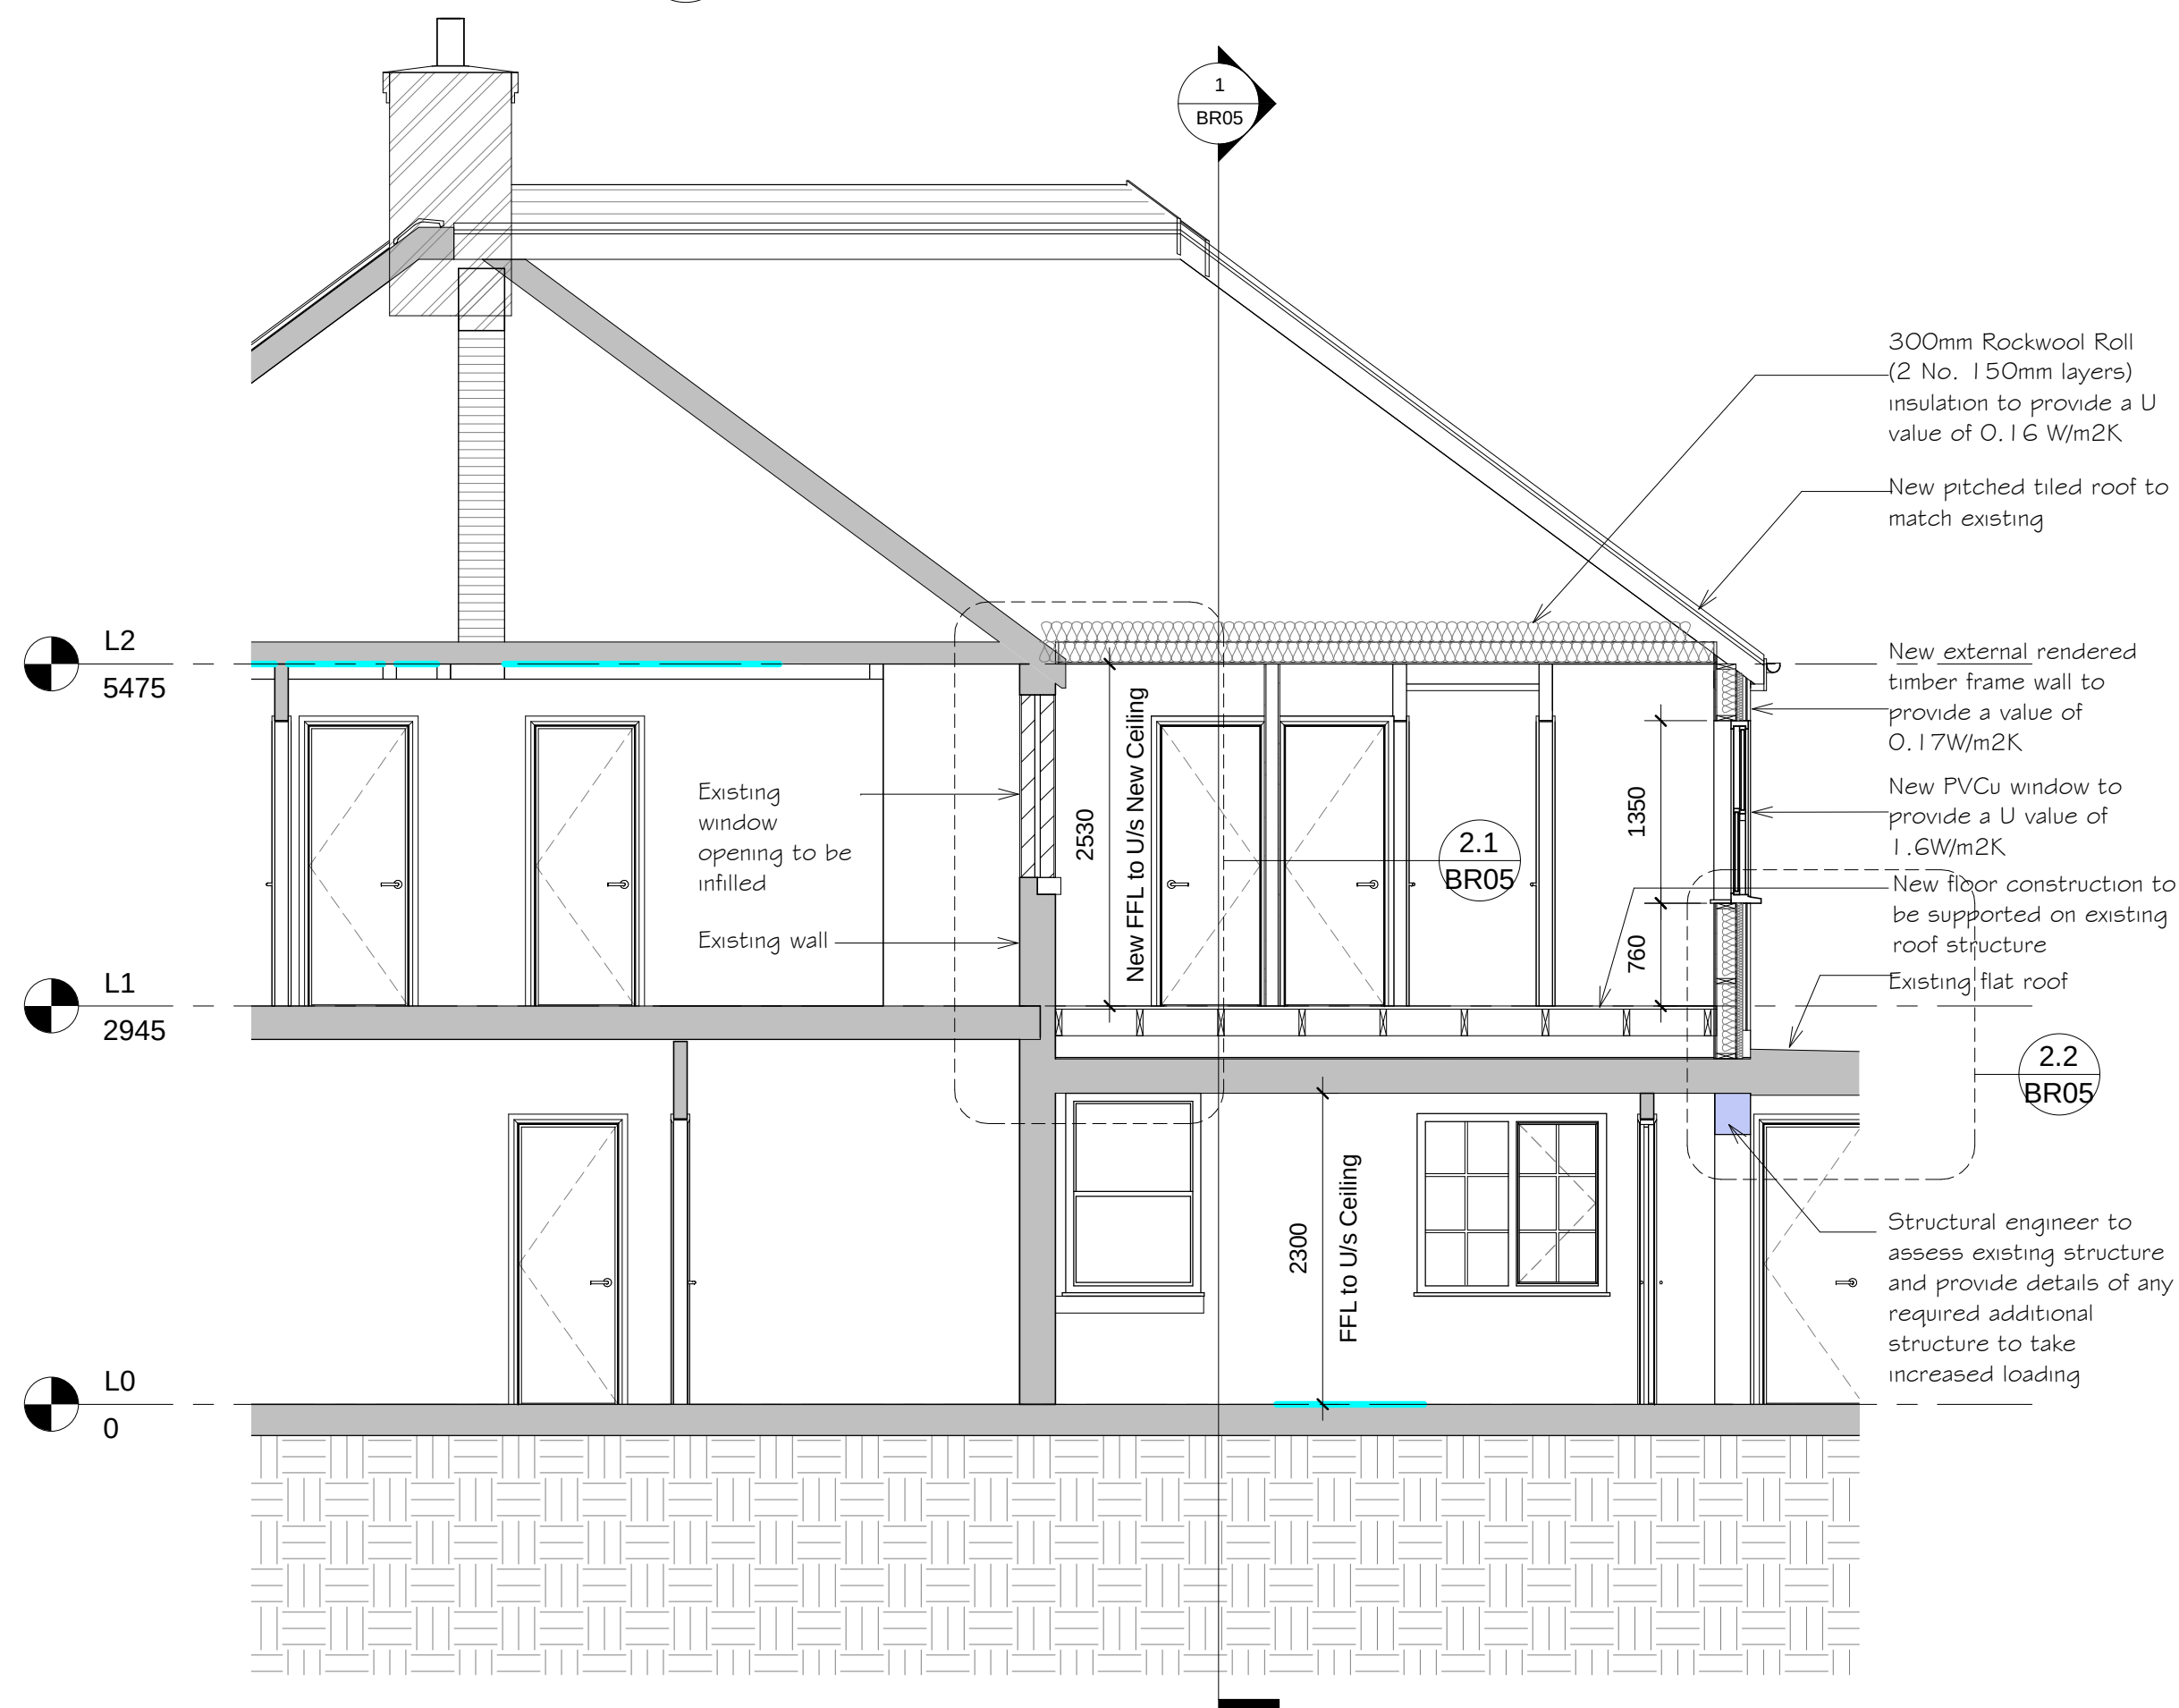

2 Section 2
1 : 50

Revision Date Initial

Hillcrest Positive Actions
Positive Outcomes

The Old Post Office, Station Road
Wickham, PO17 5JA
T: 01329 832405
e: admin@axismail.co.uk
w: www.axisarchitecture.co.uk

Axis ARCHITECTURE
CHARTERED PRACTICE

BIM Enabled Practice
This project was delivered using **Autodesk Revit®**

All dimensions are to be checked on site and any discrepancies reported to the architect before work commences. Figured dimensions only are to be taken from this drawing. This drawing is to be read in conjunction with all relevant consultants and/or specialist drawings/documents and any discrepancies or variations notified to the architect before work commences. This drawing is copyright and may not be reproduced, wholly or in part, without the consent of the architect.

LOFT CONVERSION
84 Church Road, Hayling Island
for Outcomes First Group

First Floor Plans and Sections
Scale at 1:100 in meters

PLANNING			
Scale @ A1	Drawn	Checked	Date
As indicated	Author	Checker	09/16/16
Job Number & Drawing Number		Revision	
16-034 - BR05			