



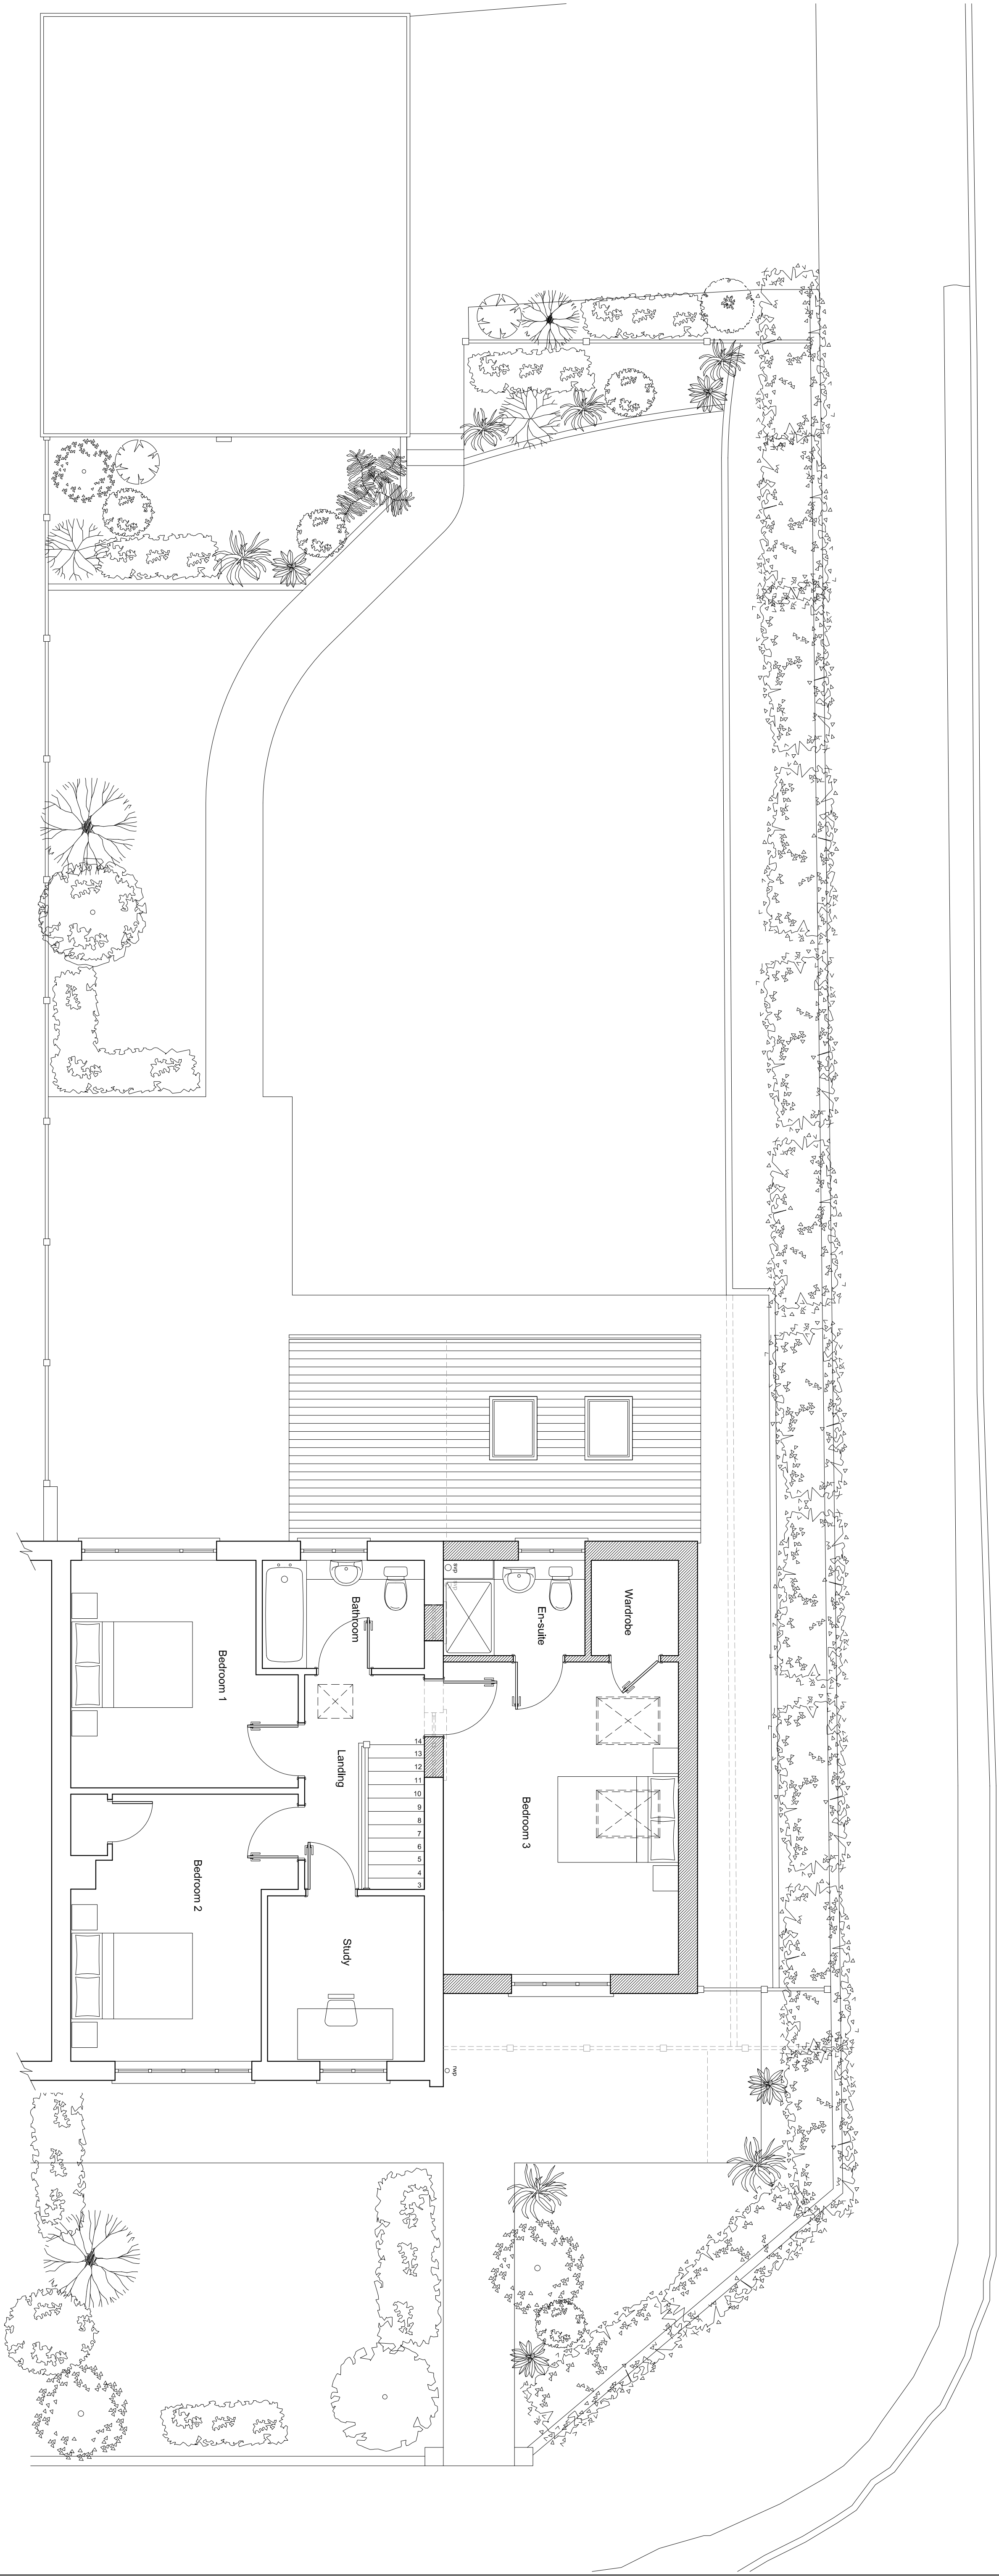

FIRST FLOOR PLAN
1:50

notes:

revisions:

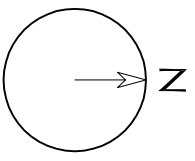

100mm @A1

NOTE: The contractor is responsible for checking all site dimensions and levels. These should be checked prior to the ordering of any components and before the commencement of the works. All discrepancies should be brought to the attention of the Contract Administrator

Jim		Proposed first	
32 Parkside		floor plan	
Bedhampton		Planning	
drawing information		Appl/23/10	
title:		date:	1/10/23
		drawn:	Talbot/CZ
		checked:	CR
		job:	1013
		dwg:	1206
		rev:	