
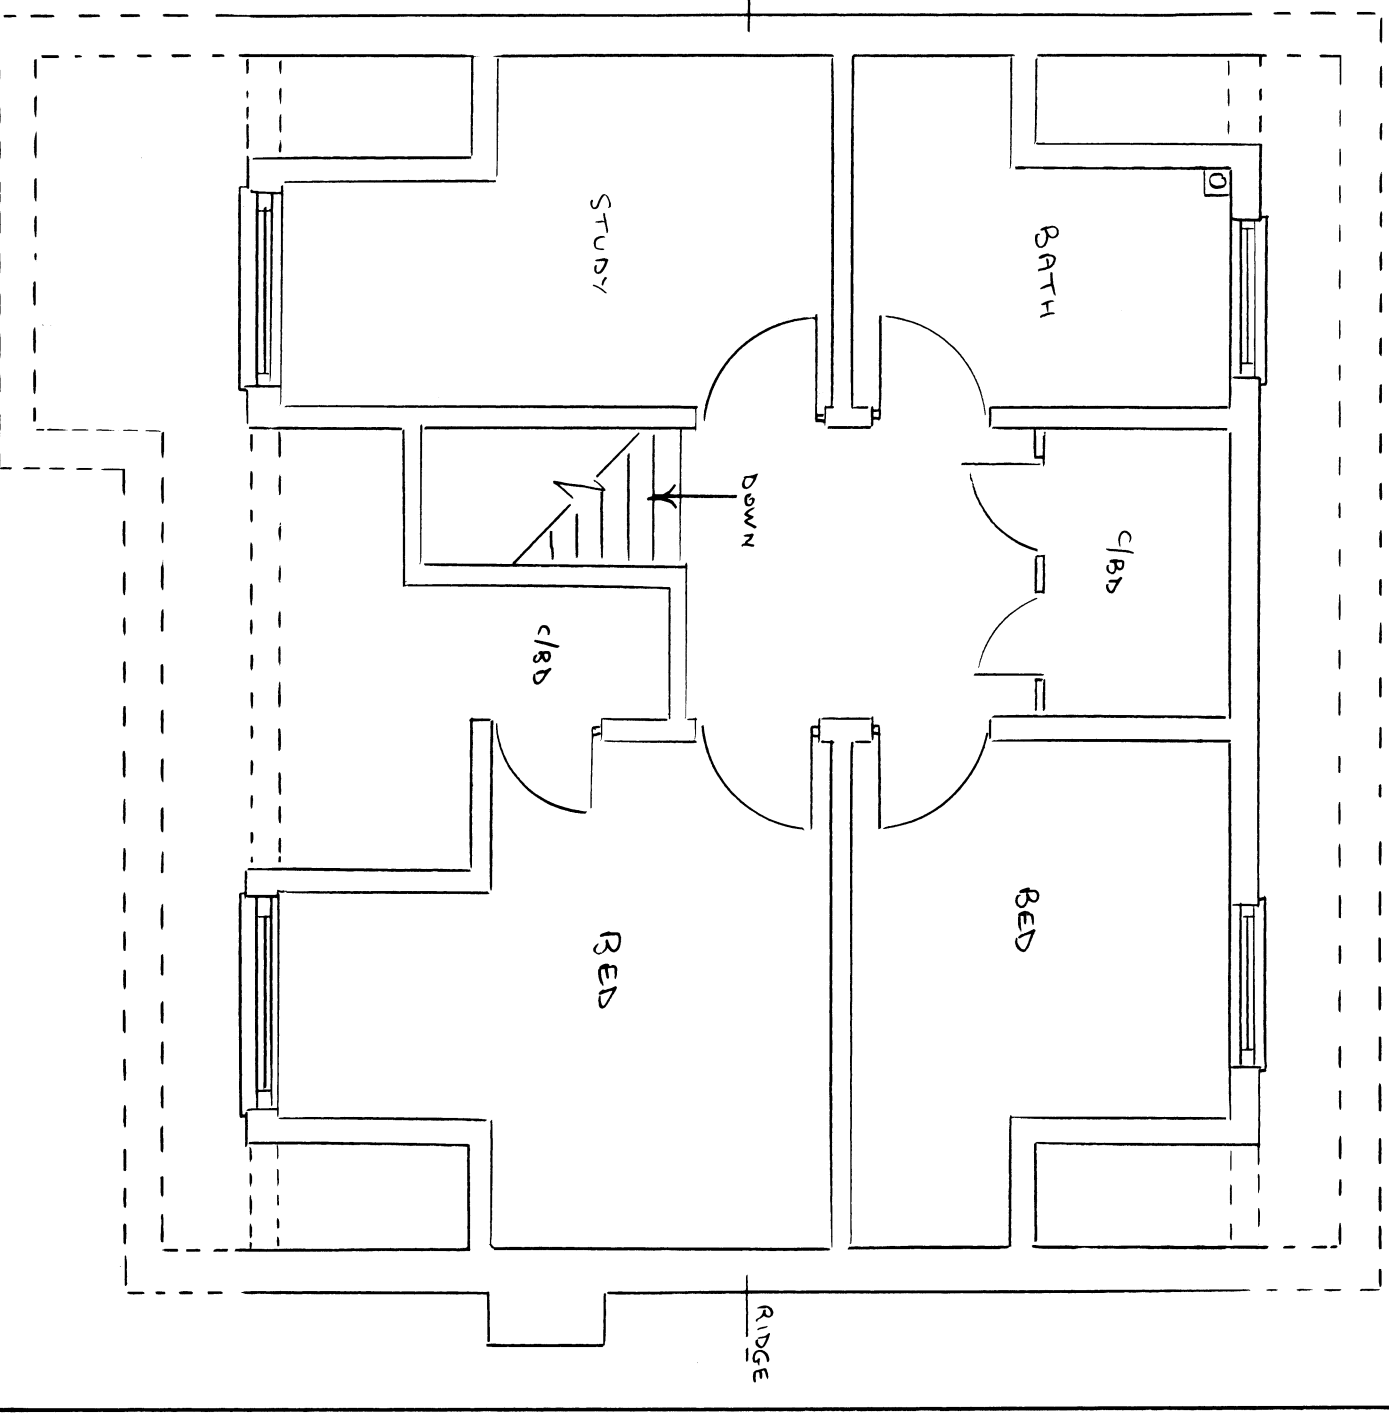


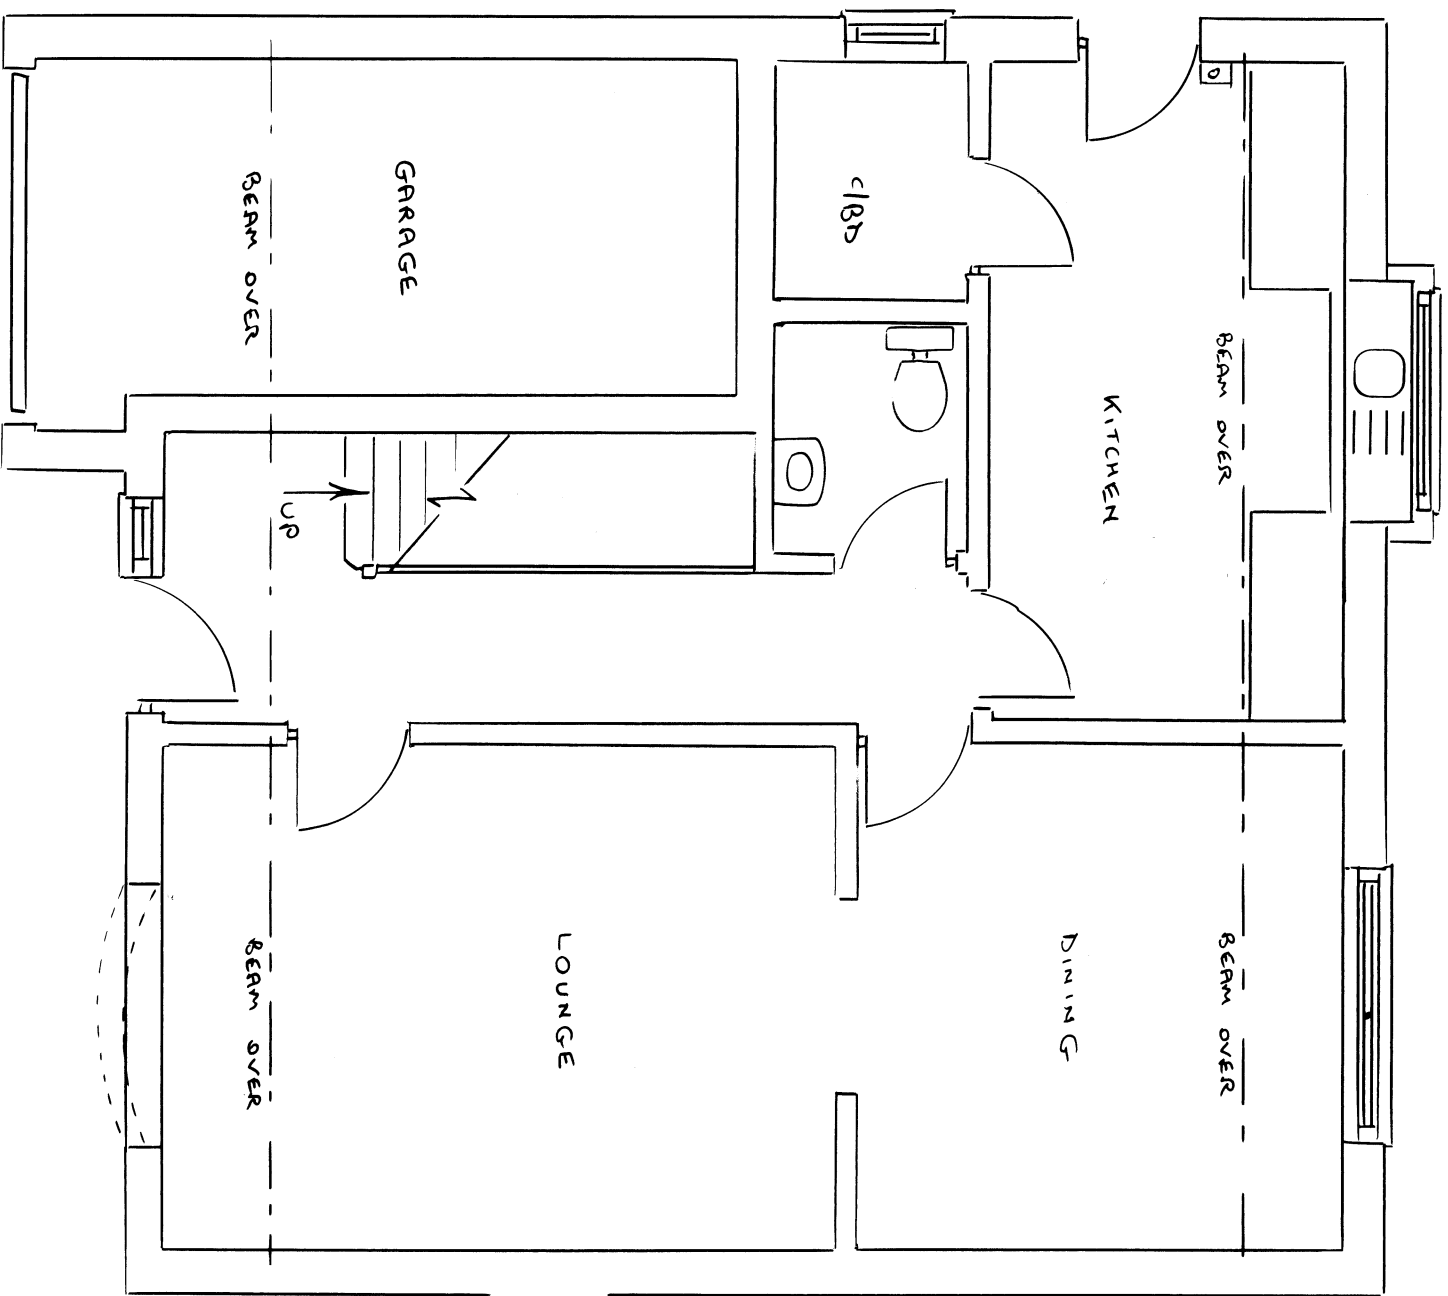

GROUND FLOOR

FIRST FLOOR

EXISTING FLOOR PLANS 1:50

ROGER CLARK (ARCHITECTURAL SERVICES)	
Tel: 023 9237 3841	
PLAN NO: 24420 / 6	
Existing Floor Plans	Scale: 1:50 @A3
PROPOSED EXTENSION	
32 COVERT GROVE	
WATERLOOVILLE	