




Existing Front Elevation

1 : 100




Existing Rear Elevation

1 : 100

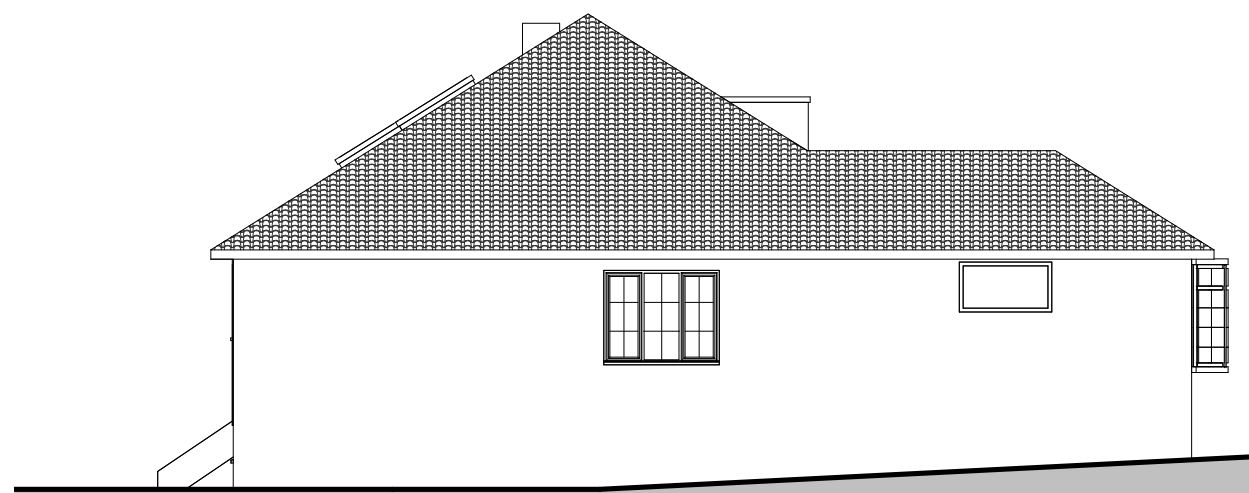

Existing LHS Elevation

1 : 100

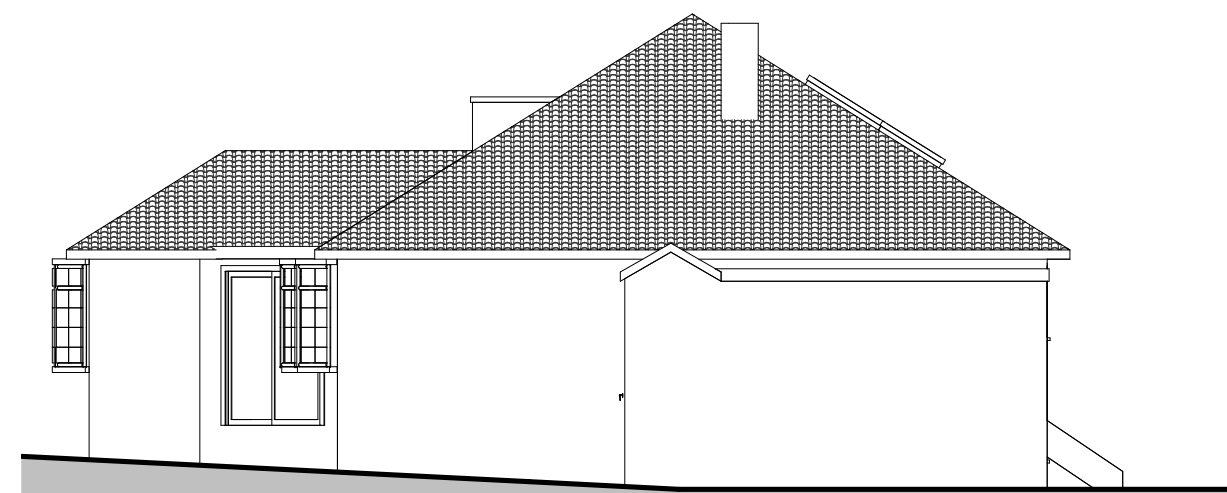

Existing RHS Elevation

1 : 100



www.yourhomeplans.co.uk

Tel: 0800 6127 664 Your Home Plans



These drawings are for approval purposes. Materials and products should not be ordered based on dimensions of drawings as errors may occur along existing building lines. All measurements and supporting elements are to be checked on site. Any differences to be checked with designer.

Mr & Mrs Collins
42 Hazleton Way
Waterlooville
Hants
PO8 9BT

Existing Elevations

Project number 42HAZ-16REVA

Date 7th November 2016

Drawn by June Grinstead

Checked by Checker

A101

Scale 1 : 100



Proposed Front Elevation

1 : 100




Proposed Rear Elevation

1 : 100



Proposed LHS Elevation

1 : 100

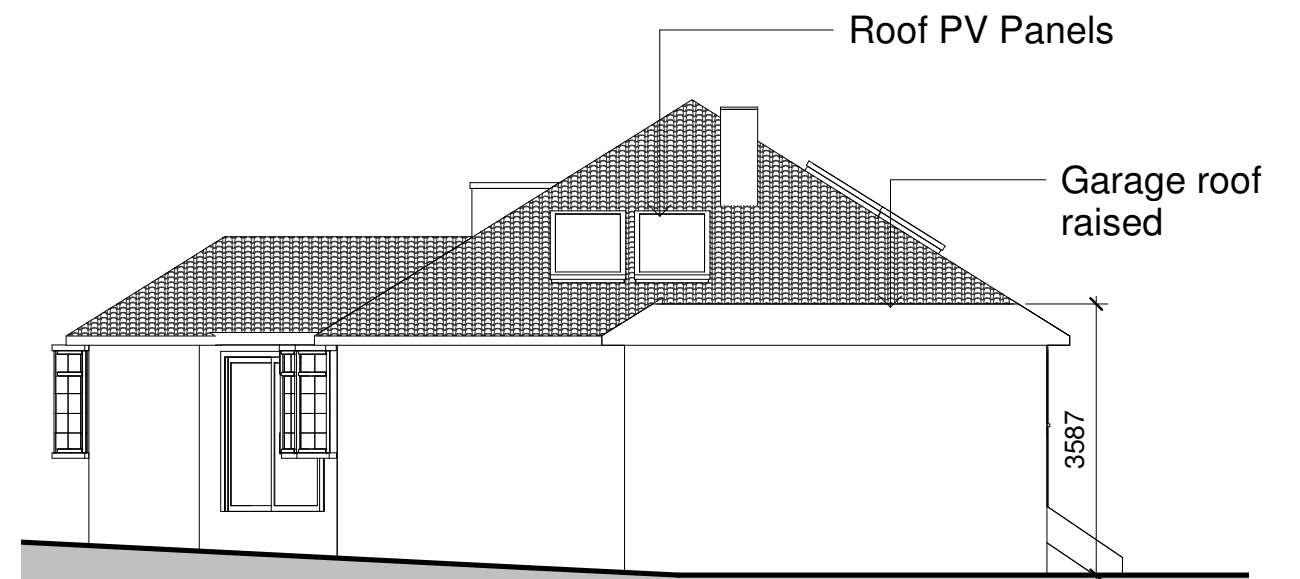

Proposed RHS Elevation

1 : 100



www.yourhomeplans.co.uk



Tel: 0800 6127 664 Your Home Plans

These drawings are for approval purposes. Materials and products should not be ordered based on dimensions of drawings as errors may occur along existing building lines. All measurements and supporting elements are to be checked on site. Any differences to be checked with designer.

Mr & Mrs Collins
42 Hazleton Way
Waterlooville
Hants
PO8 9BT

Proposed Elevations

Project number 42HAZ-16REVA


Date 7th November 2016

Drawn by June Grinstead

Checked by Checker

A102


Scale 1 : 100

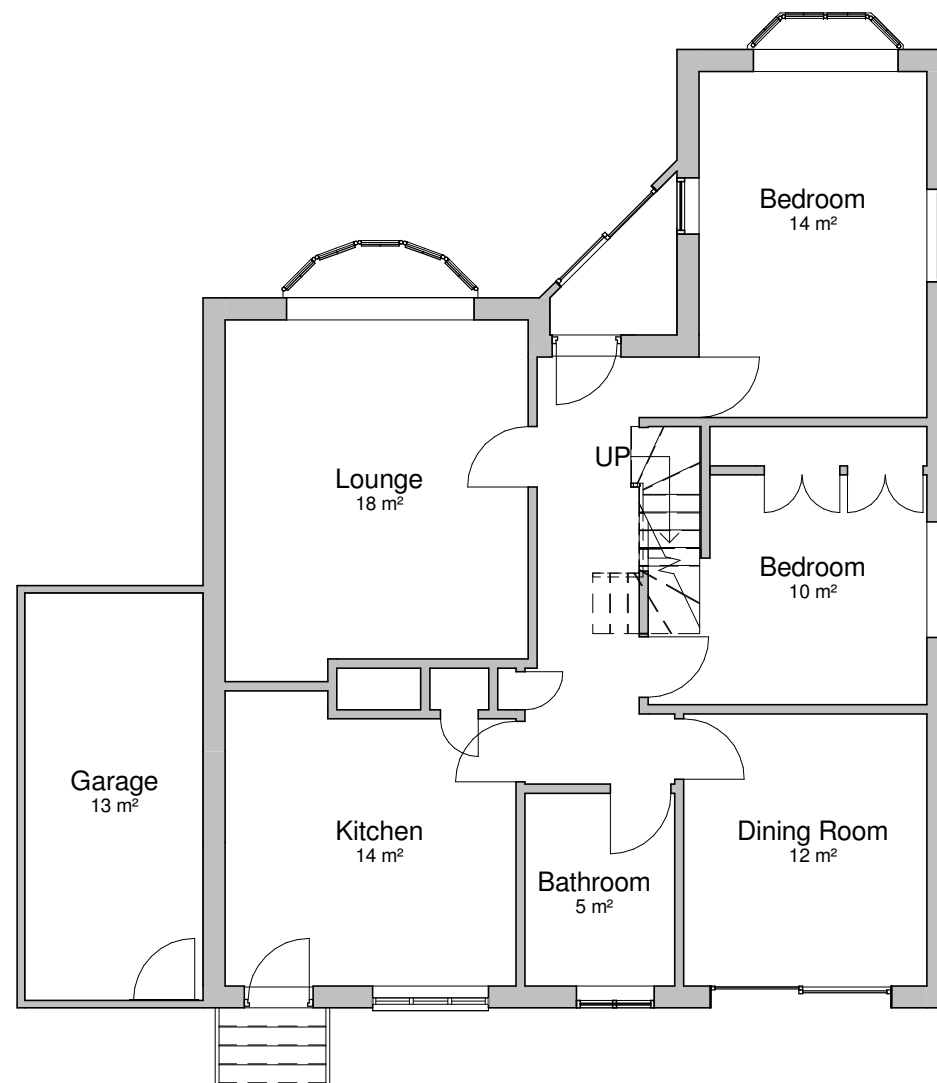

Existing Ground Floor


1 : 100

Convert Garage &
Raise Roof

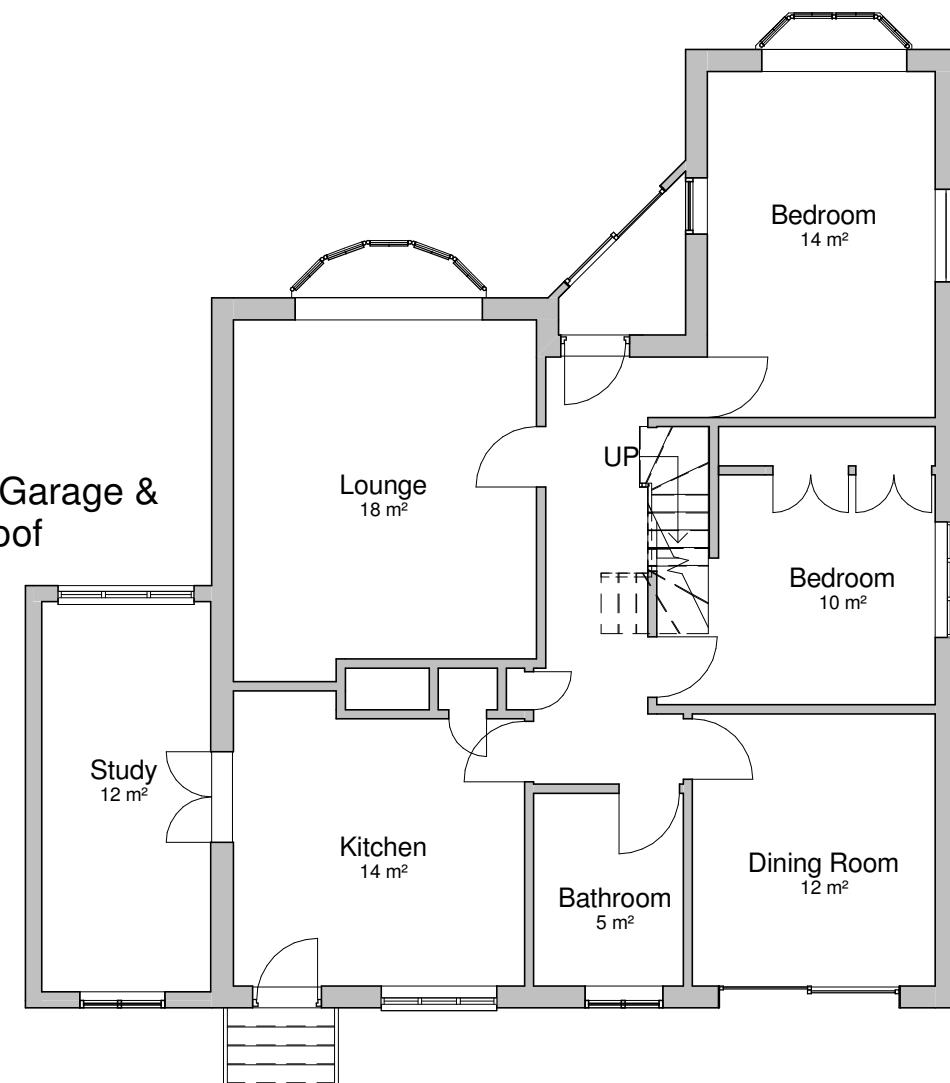

Proposed Ground Floor

1 : 100

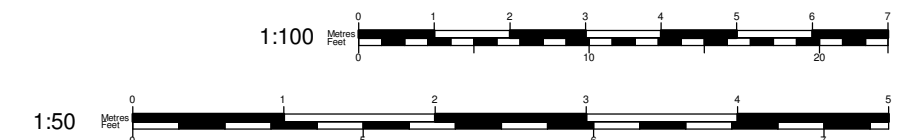

www.yourhomeplans.co.uk

Tel: 0800 6127 664 Your Home Plans



These drawings are for approval purposes. Materials and products should not be ordered based on dimensions of drawings as errors may occur along existing building lines. All measurements and supporting elements are to be checked on site. Any differences to be checked with designer.

Mr & Mrs Collins
42 Hazleton Way
Waterlooville
Hants
PO8 9BT

Ground Floor Plans

Project number 42HAZ-16REVA


Date 7th November 2016

Drawn by June Grinstead

Checked by Checker


A103

Scale 1 : 100

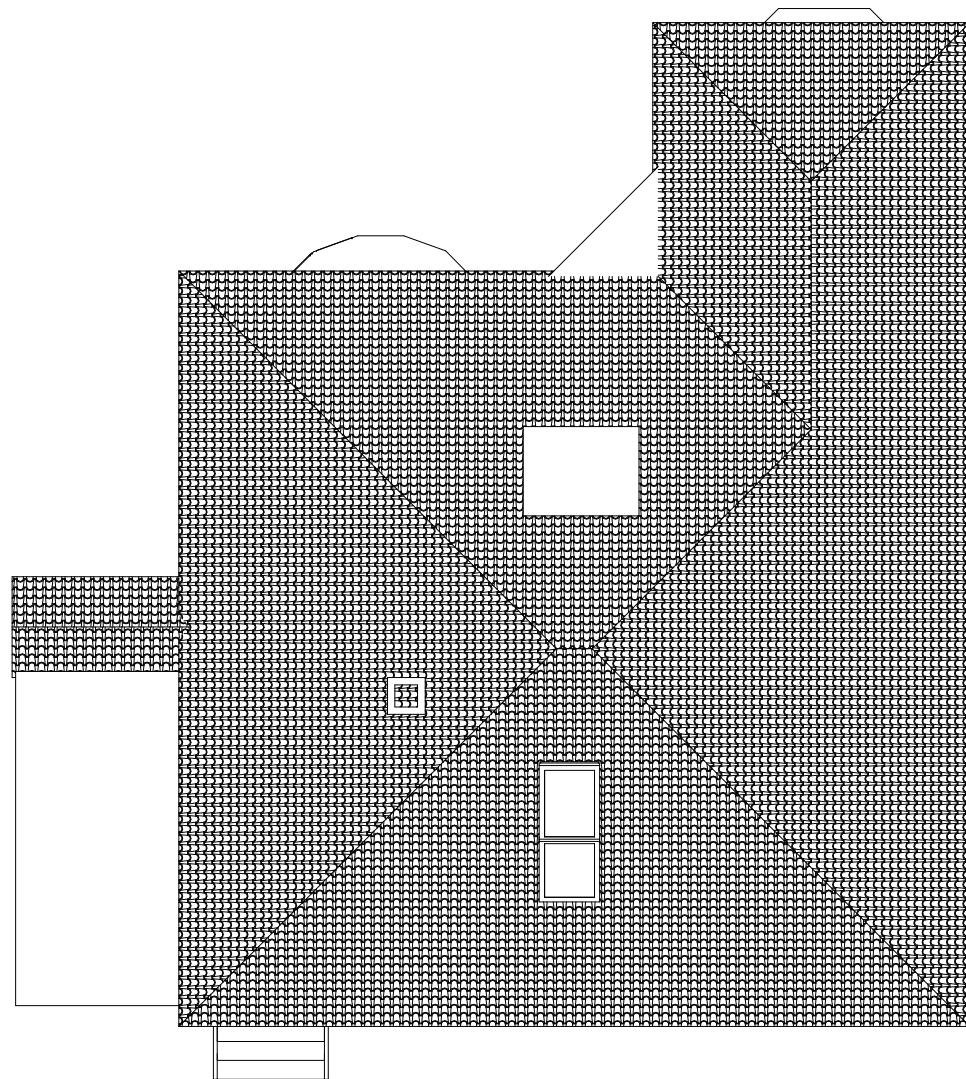


Existing Roof Plan

1 : 100

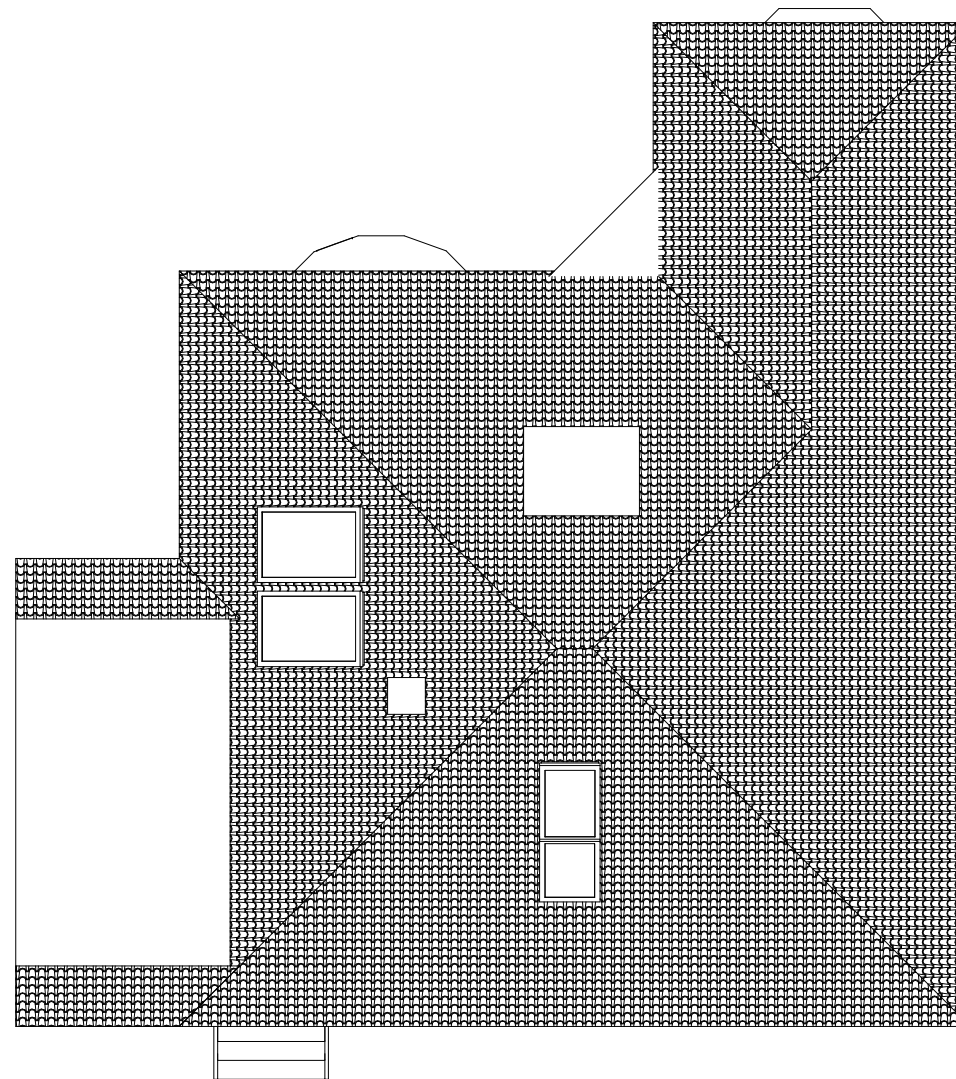

Proposed Roof Plan

1 : 100

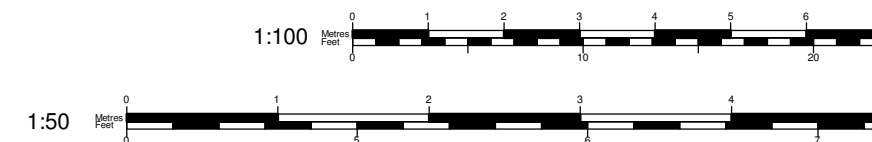

www.yourhomeplans.co.uk



Tel: 0800 6127 664 Your Home Plans

These drawings are for approval purposes. Materials and products should not be ordered based on dimensions of drawings as errors may occur along existing building lines. All measurements and supporting elements are to be checked on site. Any differences to be checked with designer.

Mr & Mrs Collins
42 Hazleton Way
Waterlooville
Hants
PO8 9BT

Roof Plans

Project number	42HAZ-16REVA
Date	7th November 2016
Drawn by	June Grinstead
Checked by	Checker

A104

Scale 1 : 100