



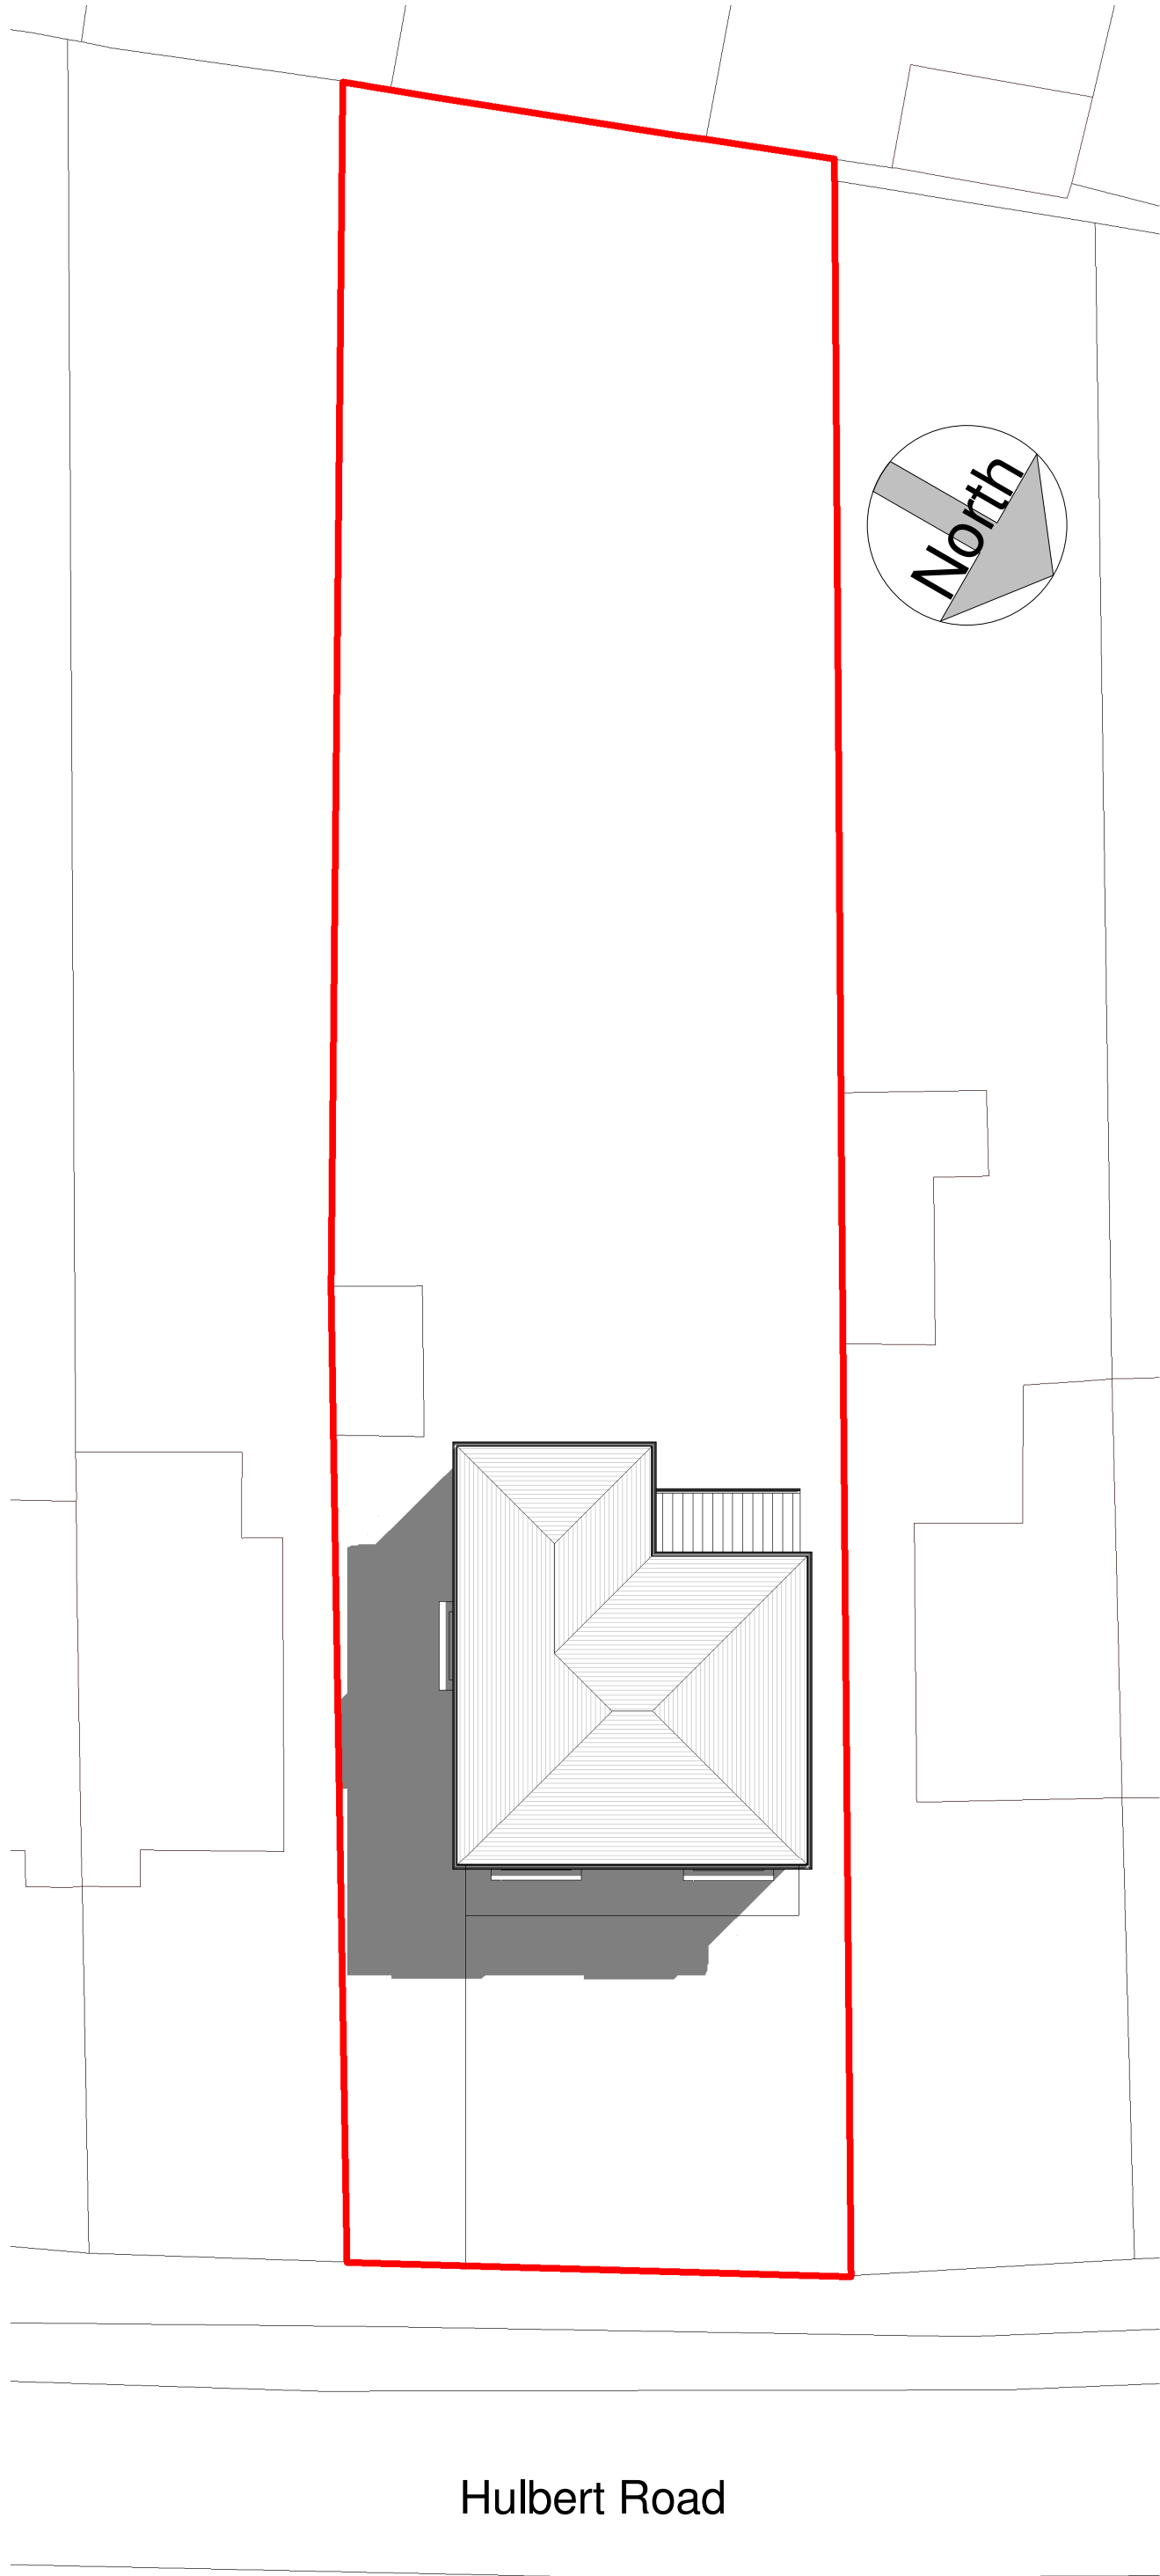

1 Site Plan - Existing
1 : 200

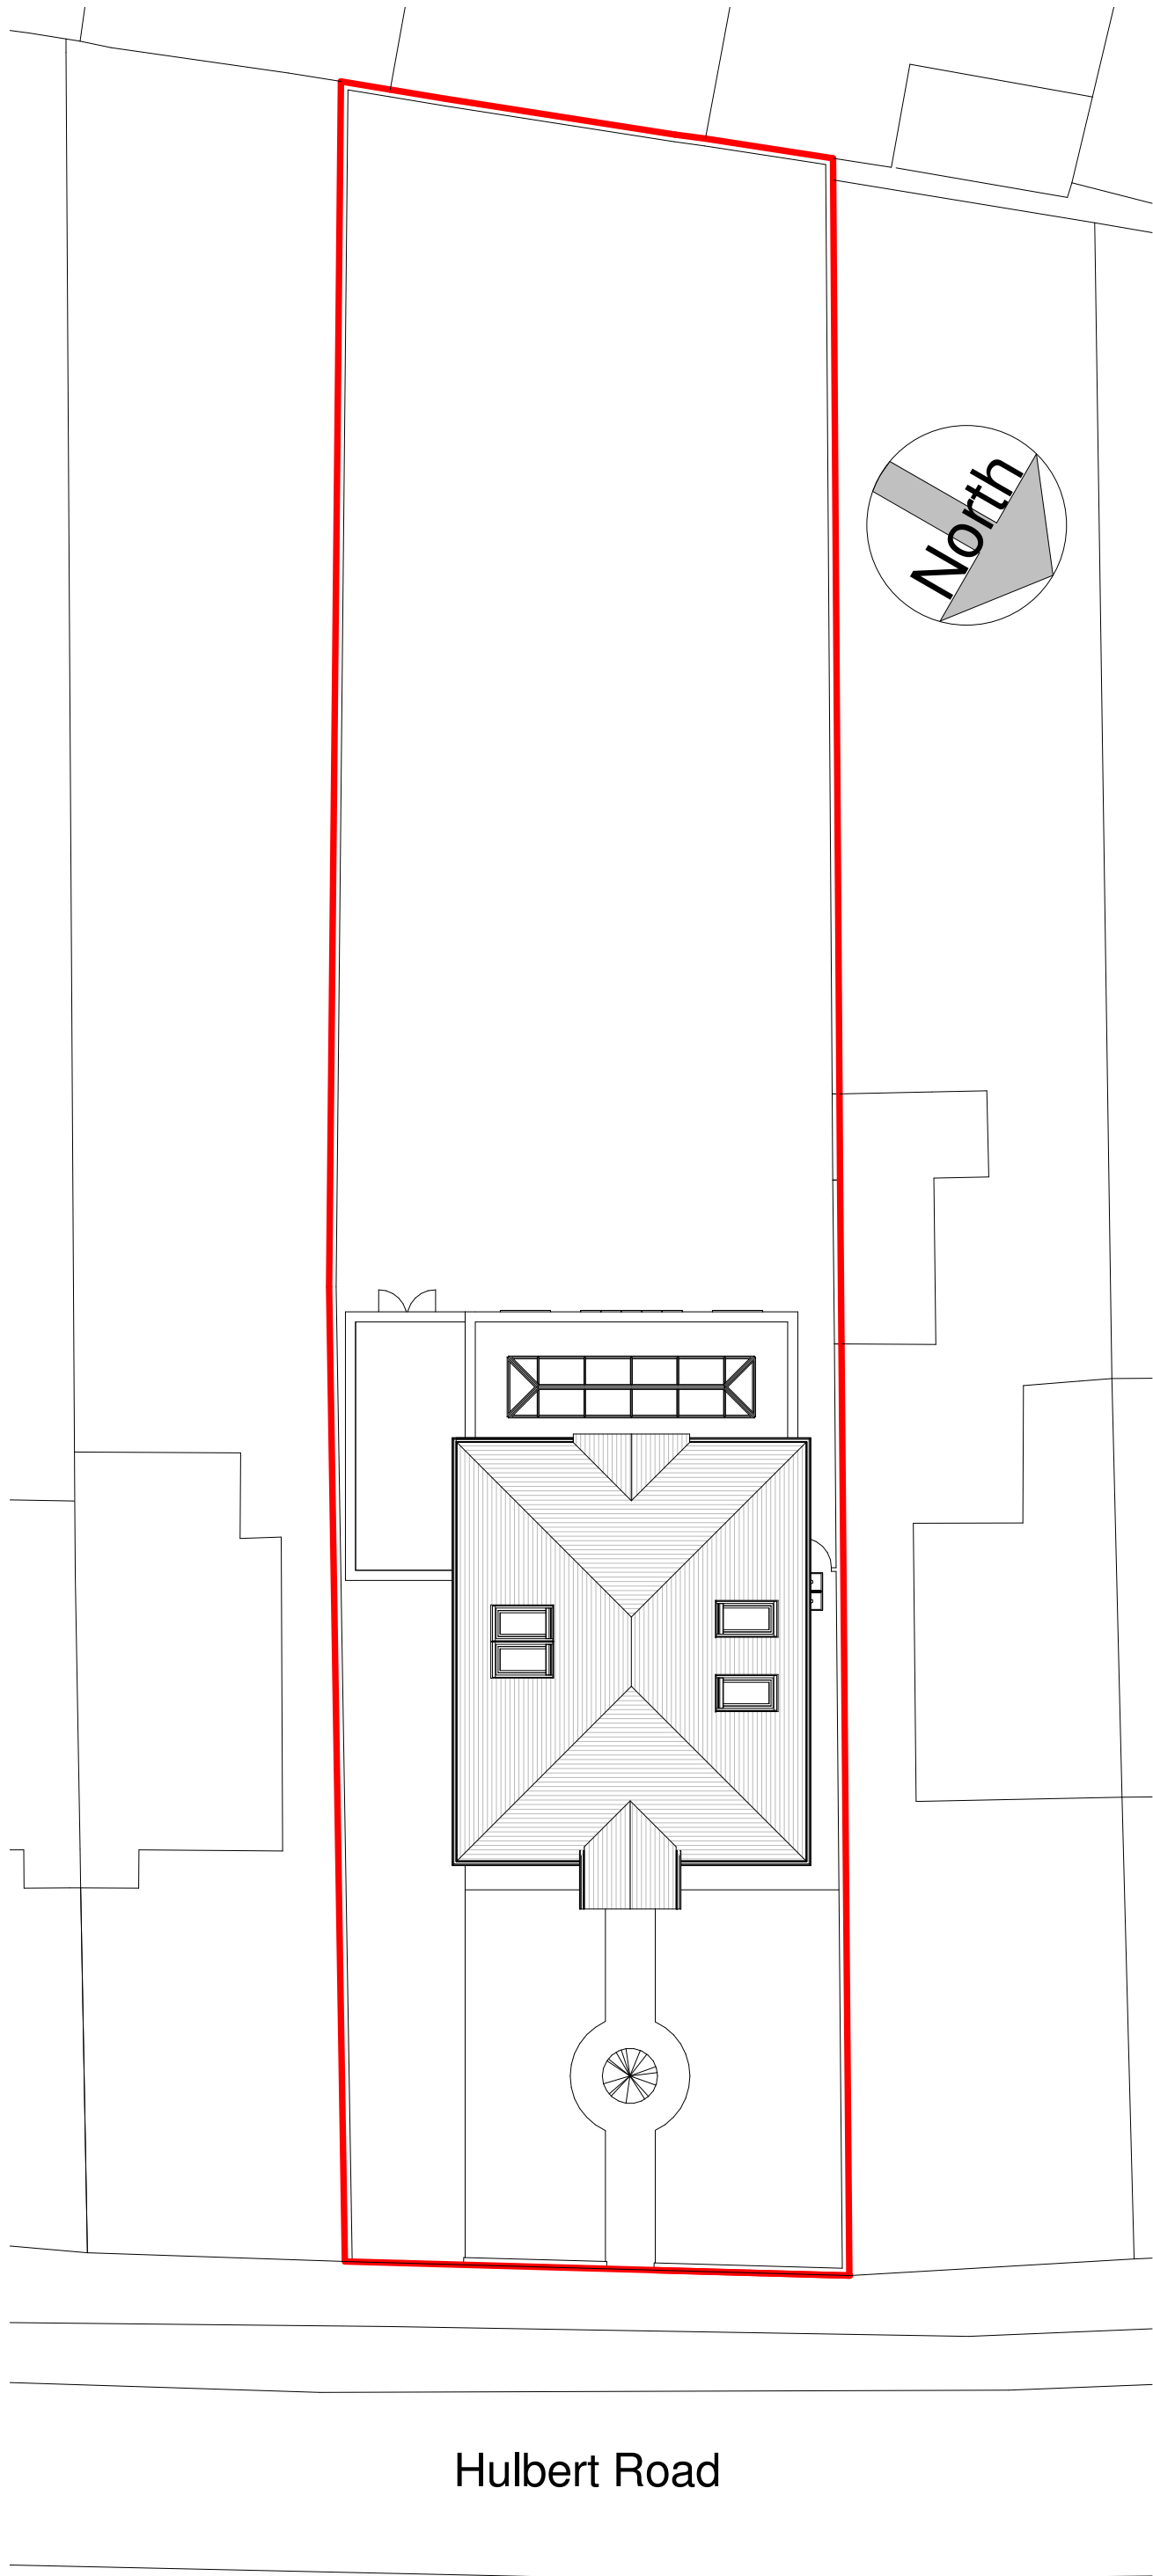

2 Site Plan - Proposed
1 : 200



3 Location Plan
1 : 1250




Existing Front Elevation & Driveway



Views along Hulbert Road



Existing Rear Elevation

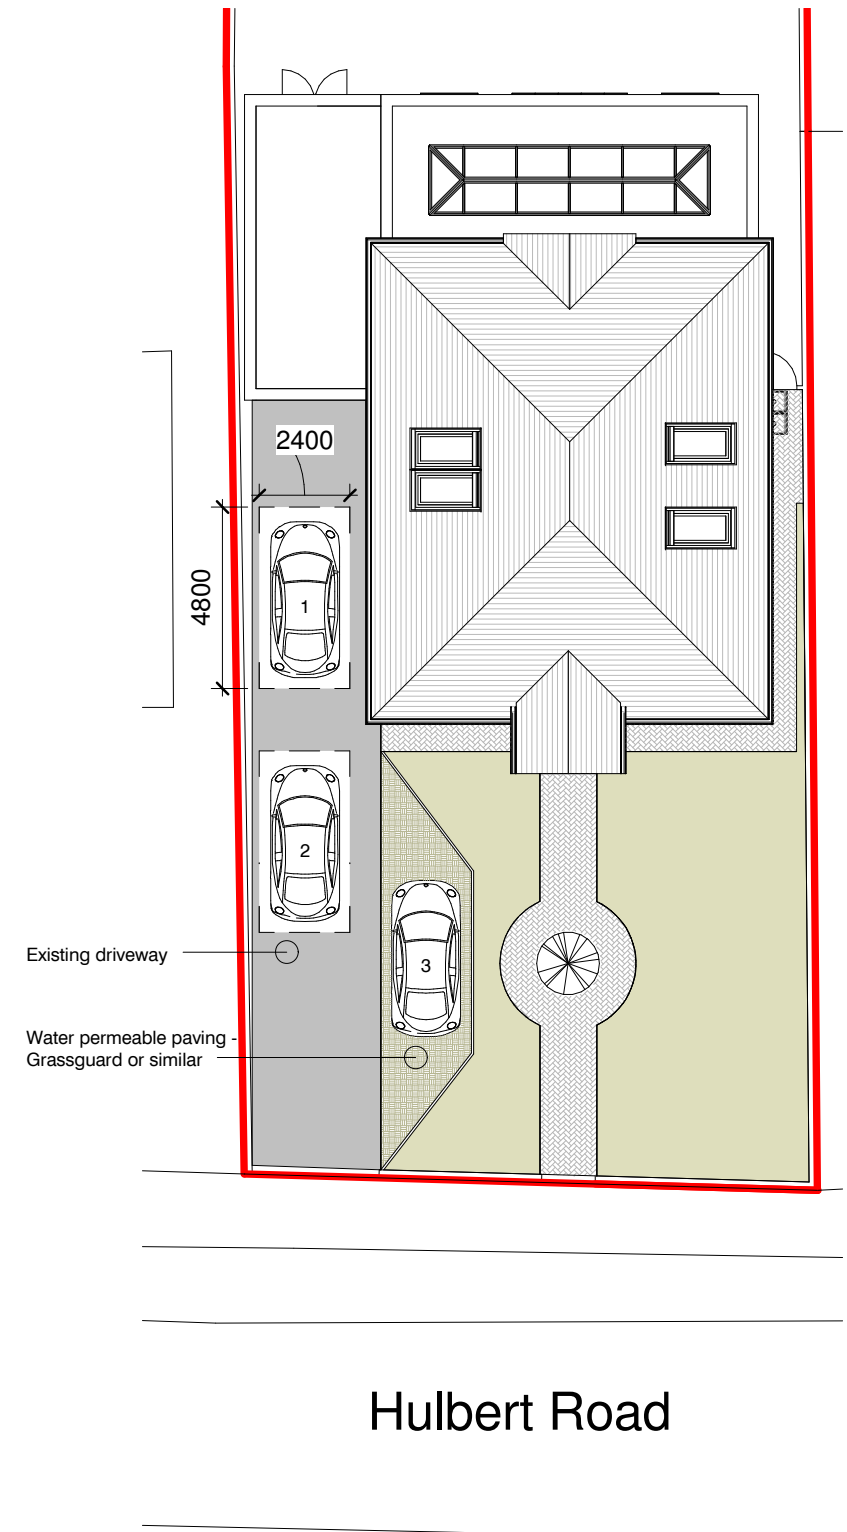

4 Proposed Car Parking Provision
1 : 200

notes		
Permission is granted to scale from this drawing for the purposes of Local Authority Planning Approval only. Please verify that the information is correctly printed to scale by checking the control bar below.		
In all other circumstances DO NOT scale from this drawing, please contact this office for any additional information required. Contractors, Sub Contractors and Suppliers are to check all relevant dimensions and levels of site and building before commencing any shop drawings or building work.		
This drawing is the copyright of CONCEPT 55 ©		
This drawing must be read in conjunction with related CONCEPT 55 drawings as scheduled in the Drawing Register. This drawing must also be read in conjunction with the following consultants, specialists & sub - contractors drawings :		
drawing number	consultant name	revision

Rev D2	Proposed car parking provision added	19.05.2016	SC	JC
Rev D1	Issued for Planning	06.05.2016	SC	JC
revisions		date	author	author
			QA level a	QA level b

Concept 55
Architectural Consultancy

55 Cedar Grove
Portsmouth
PO3 6HH

m | 075 2353 0822
e | info@concept-55.co.uk
www.concept-55.co.uk

project
75 Hulbert Road
Bedhampton
PO9 3TB

drawing
Site & Location Plan

scale	date	zone or asset	level	author	author
As indicated @ A1	05/2016			SC	JC
job no	drawing no	suitability	rev		
1510	1.005		D2		

Revision Codes : P=Preliminary D=Design Stage T=Tender Issue C=Construction