




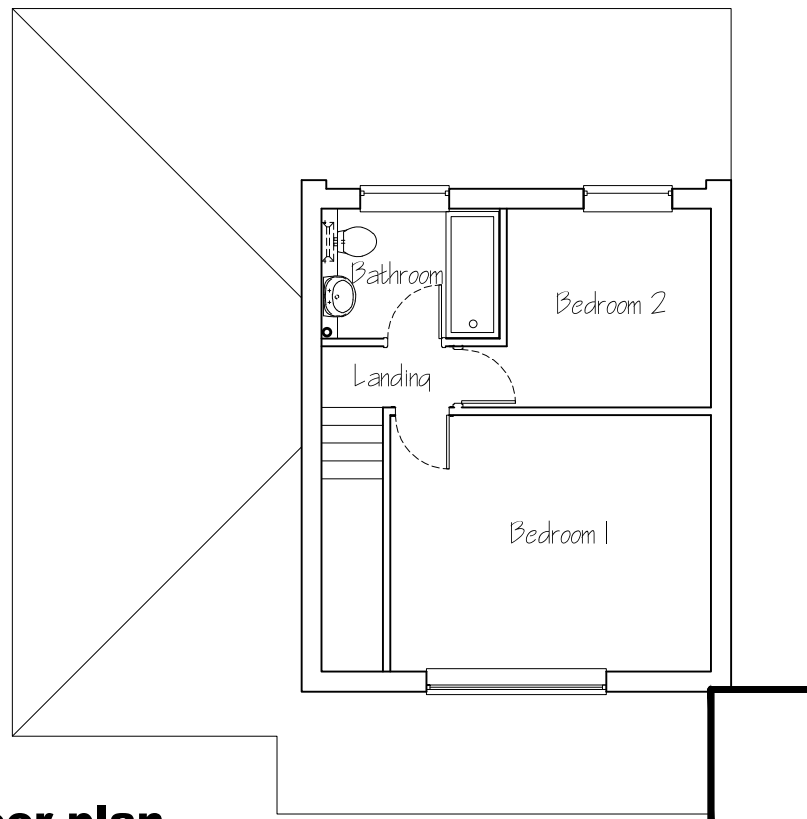

First floor plan

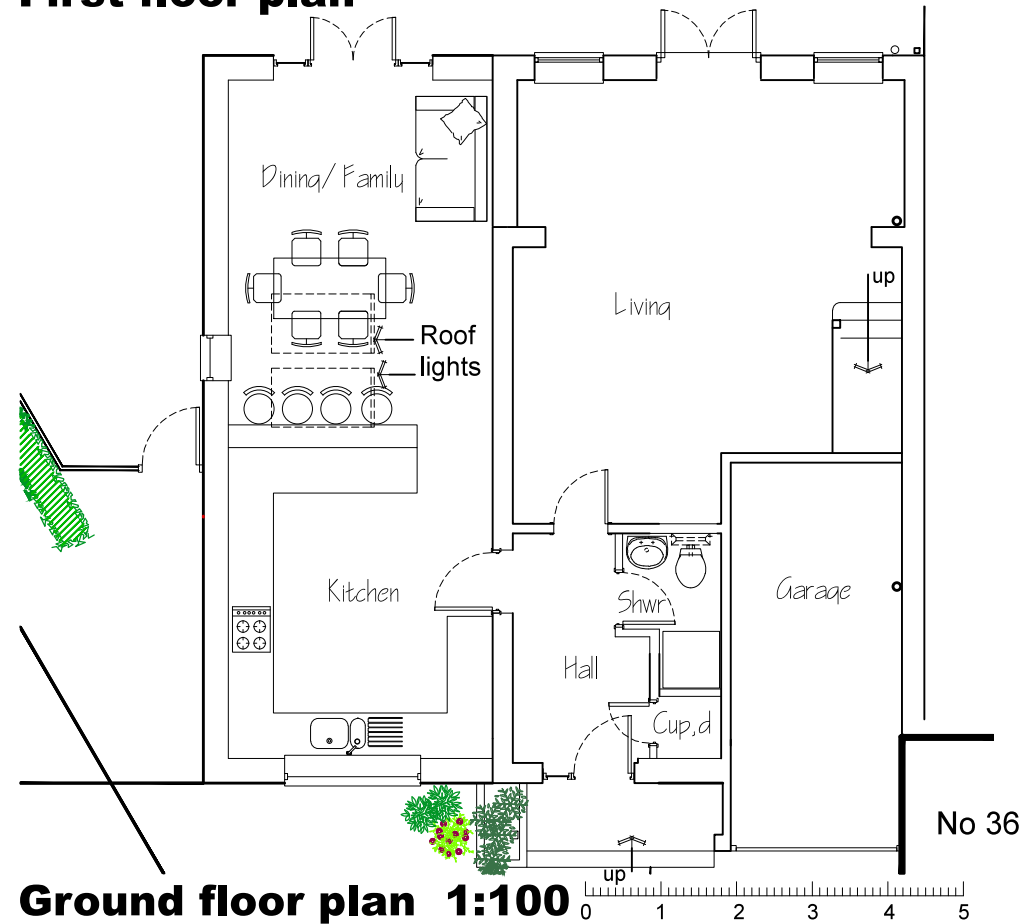

Ground floor plan 1:100

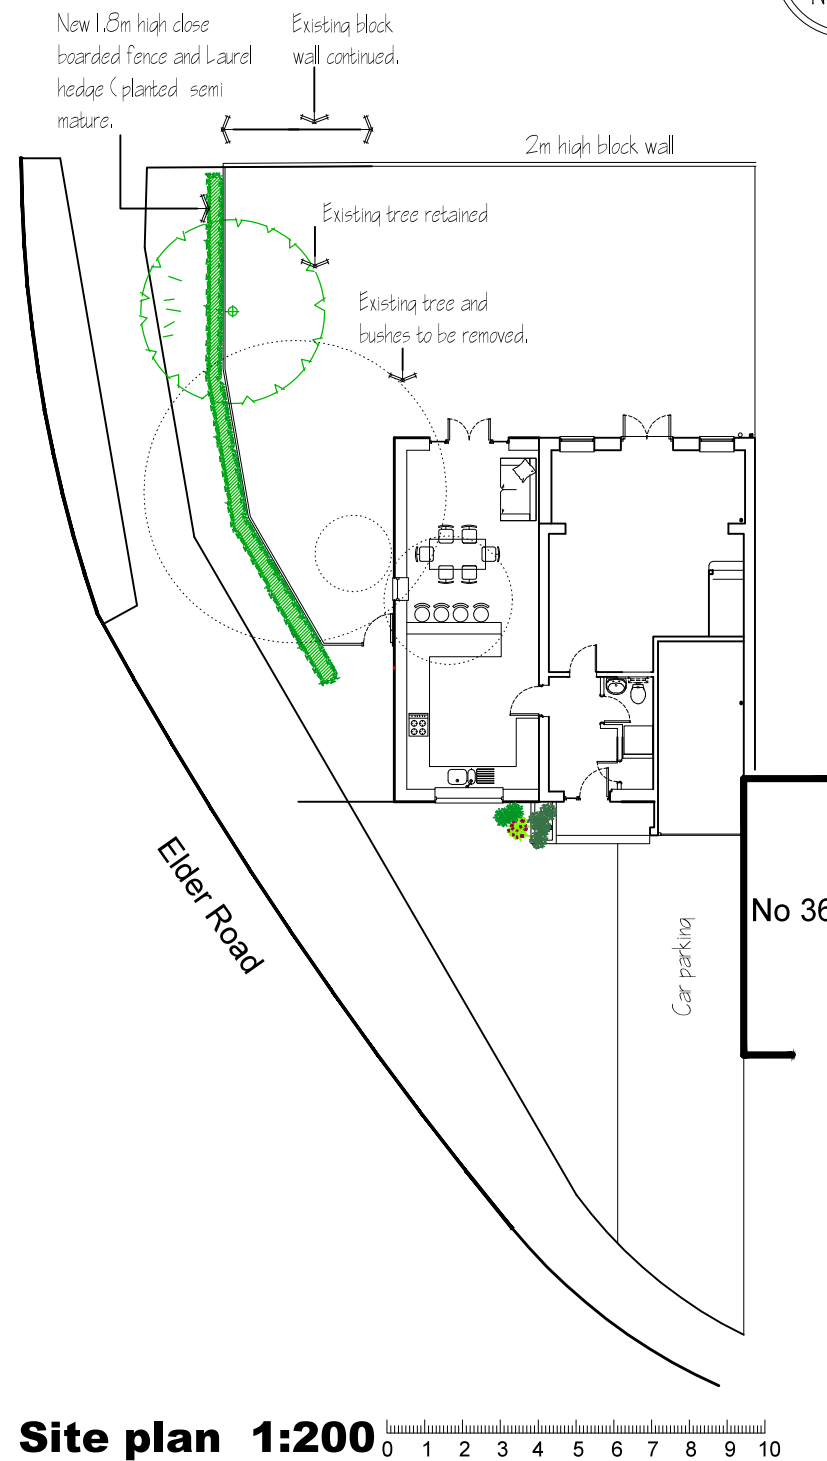


Site plan 1:200



Ordnance Survey, (c) Crown Copyright 2012.
All rights reserved. Licence number 100020449

Site location plan 1:1250

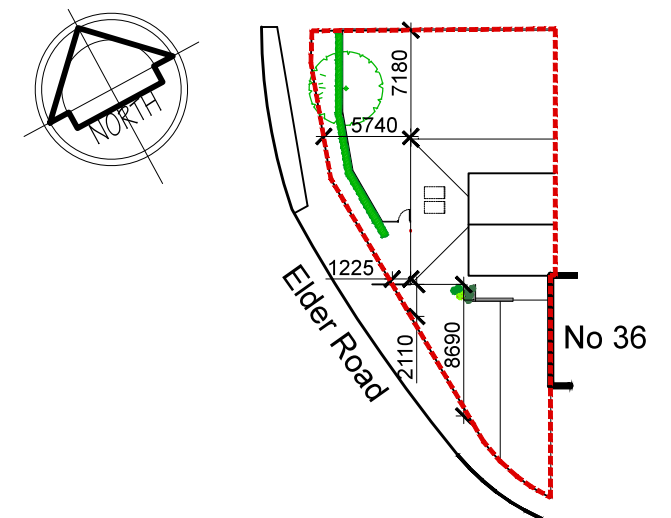


Block plan 1:500

A 31.10.16 ROOF LIGHTS ADDED TO FLOOR PLAN

steve hunting ba(hons) arch.....dipl arch
architectural and graphic designer

8 Somerset gardens, Bognor Regis, West Sussex, PO21 2AA Tel: 01243 822796 email: steve.sharch@googlemail.com

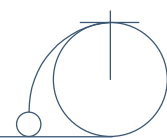

PROJECT: Proposed extension, 38 Elder Road, Havant. PO9 2UW

DRWG TITLE: PLANNING: As Proposed Location, Block, Site & Floor plans

CLIENT: Mr & Mrs J Spencer

SCALE

As shown @ A3

DRAWN BY

SH

DATE

Oct 16

PROJECT No

P16-015

REVISIONS

A

03