

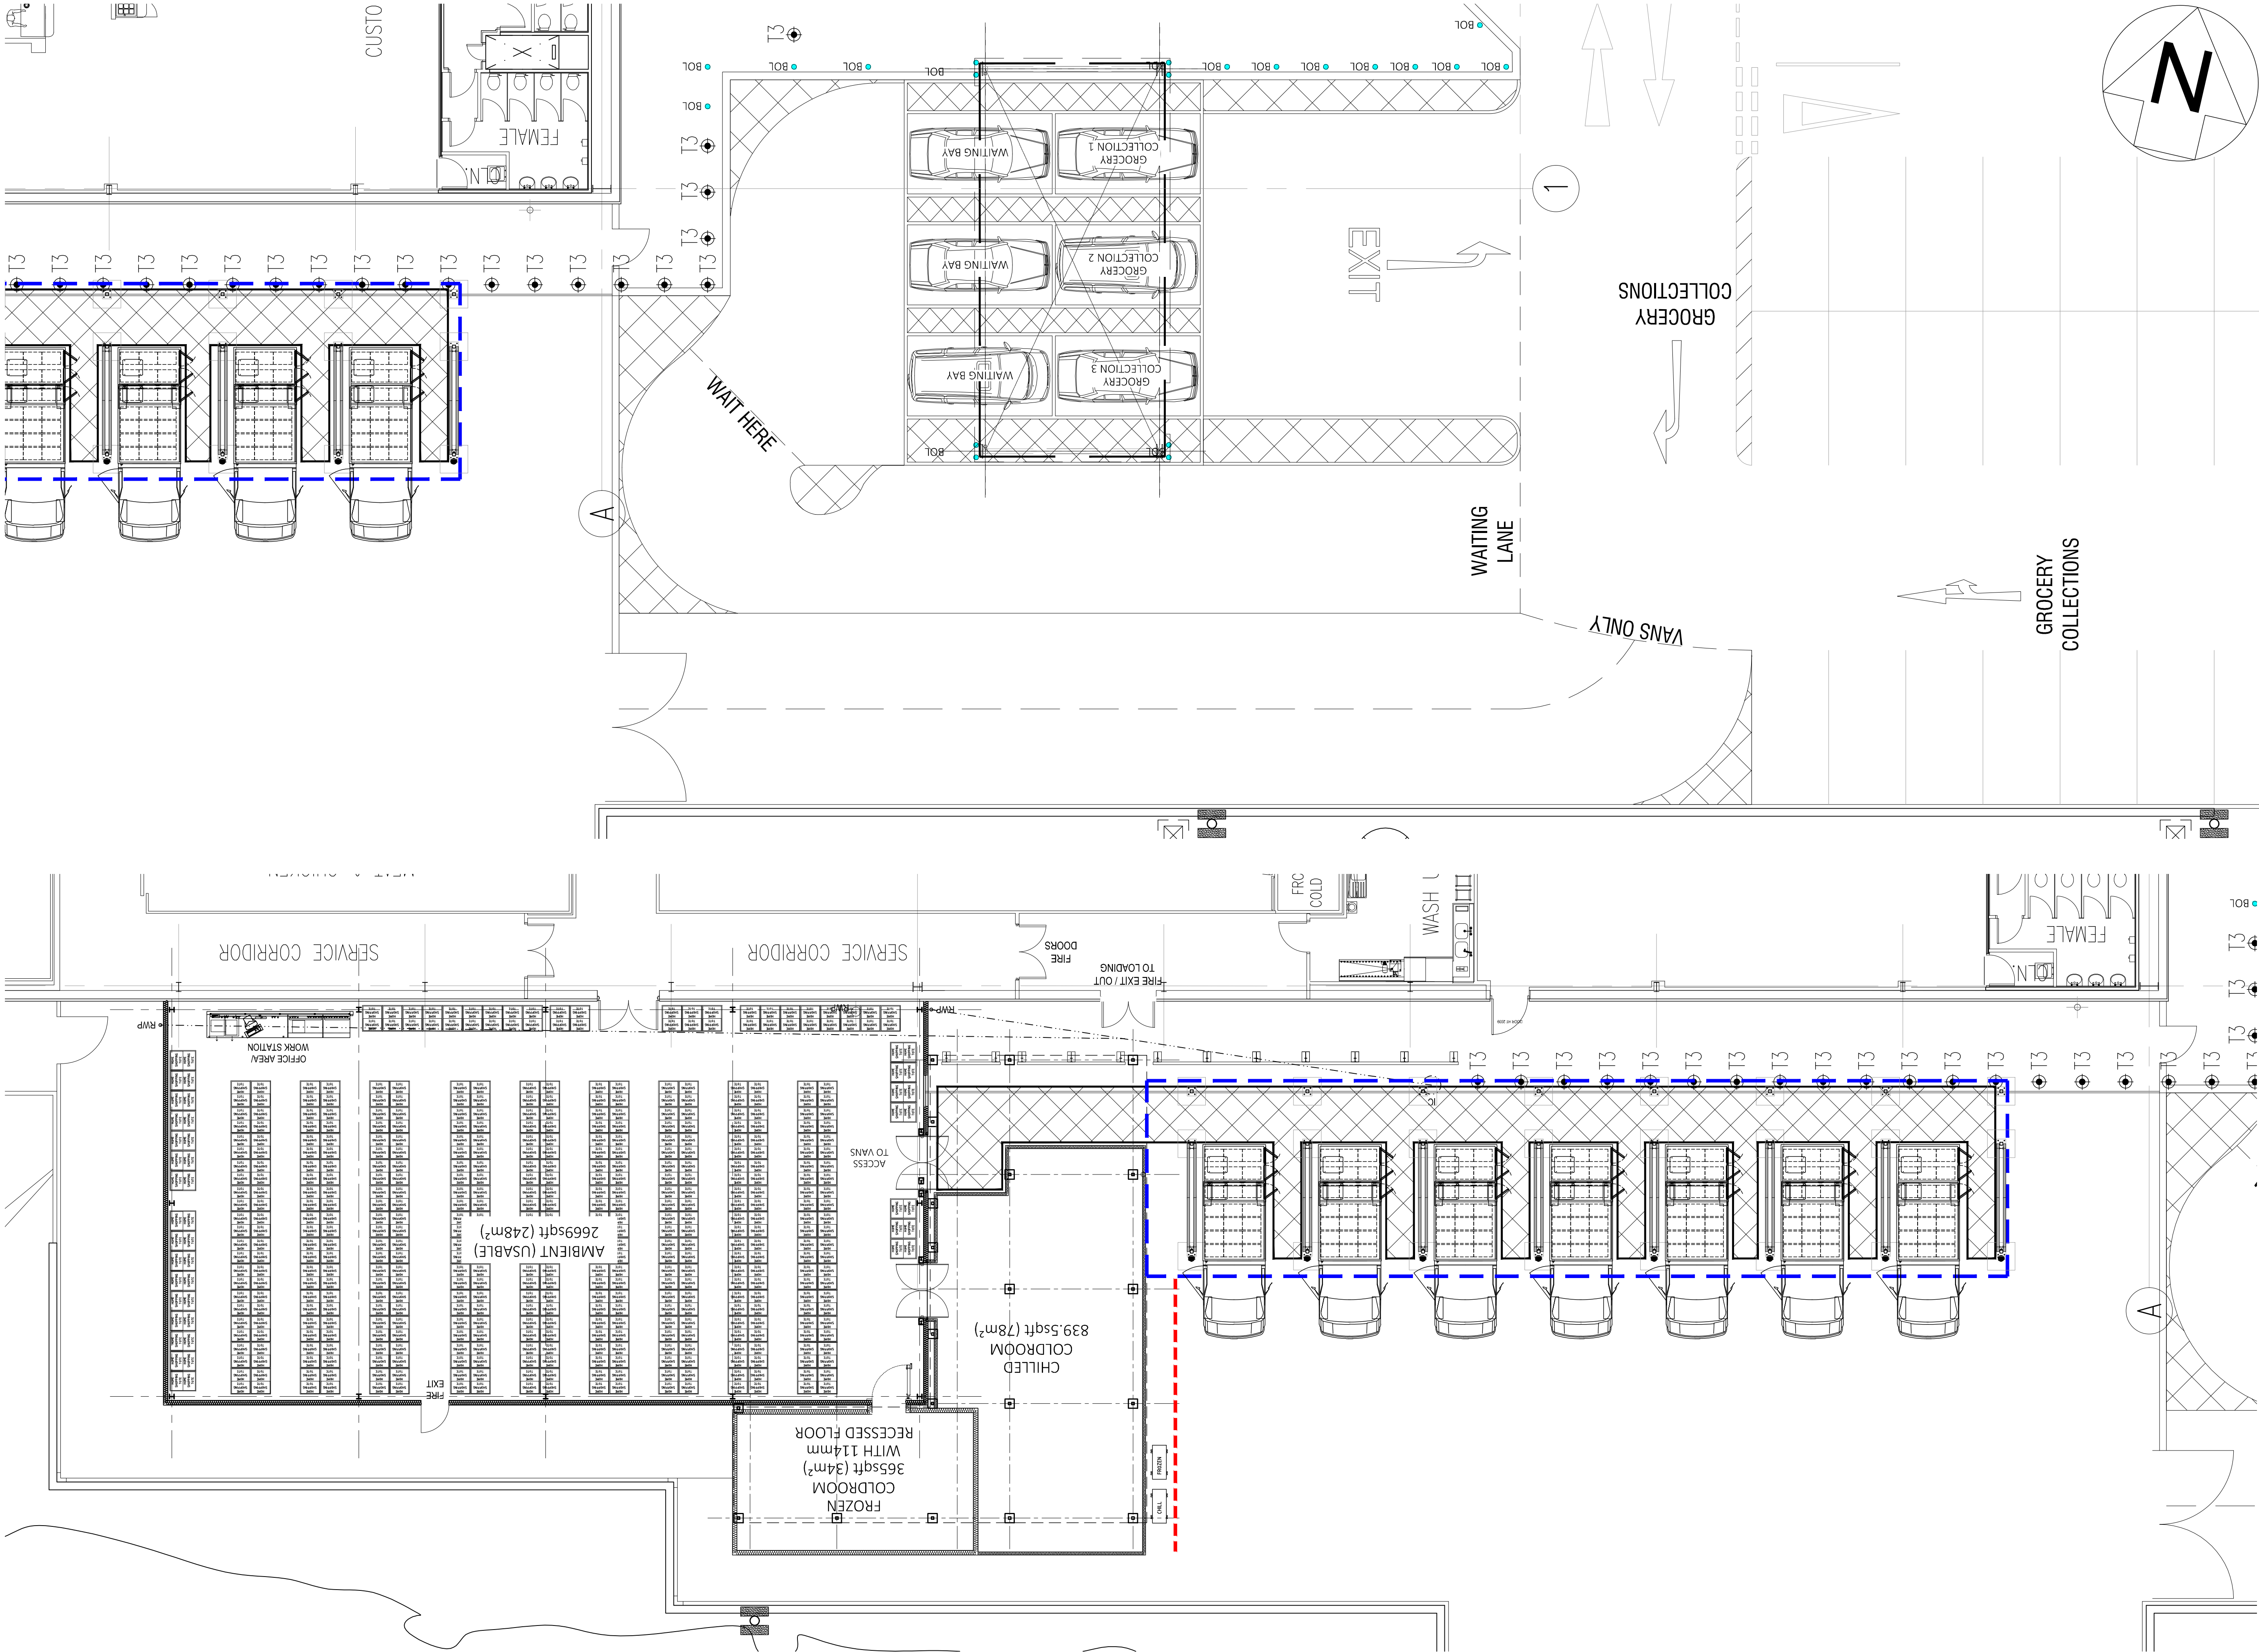


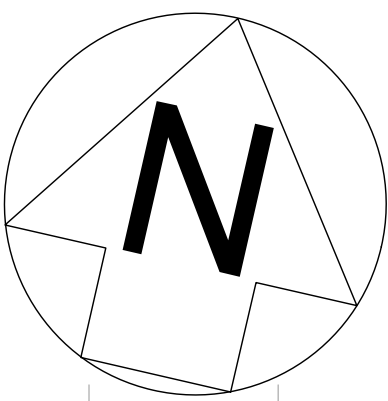

1 PROPOSED GROUND FLOOR PLAN
PL-14 Scale 1:100 @ A1

 

© Whittam Cox Architects - Disclaimer:

This drawing is copyright of WCEC Group Ltd trading as Whittam Cox Architects, and shall not be reproduced nor used for any other purpose without the written permission of the Architects. This drawing must be read in conjunction with all other related drawings and documentation. It is the contractors responsibility to ensure full compliance with the Building Regulations. It is the contractors responsibility to check and verify all dimensions on site. Any discrepancies to be reported immediately. Materials not in conformity with relevant British or European Standards/Code of practice or materials known to be deleterious to health & safety must not be used or specified on this project.

150621 Prelim MS/SJS

PLANNING

No. Date Description Drawn/Checked By

CLIENT



PROJECT
PROPOSED HOME SHOPPING
WORKS
ASDA HAVANT
TITLE
PROPOSED GROUND FLOOR PLAN

DRAWING STATUS
PLANNING

DRAWN MS CHECKED S.J.S

SCALE 1:100 @ A1

DATE JUNE 2021

Whittam Cox ARCHITECTS
Chesterfield / 01246 260261
London / 020 3388 0019
Leeds / 0113 3560018
whittamcox.com

JOB NO.	DRAWING NO.	REV
200486	PL-14	-