




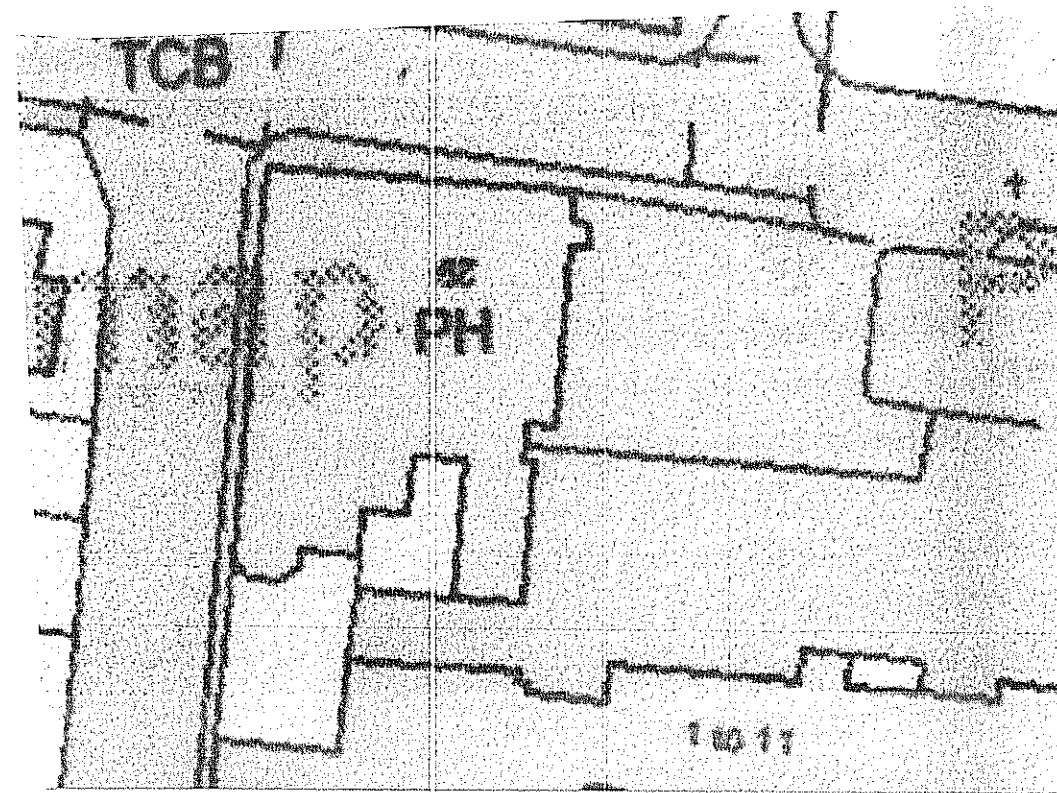


SITE PLAN
Scale 1:500

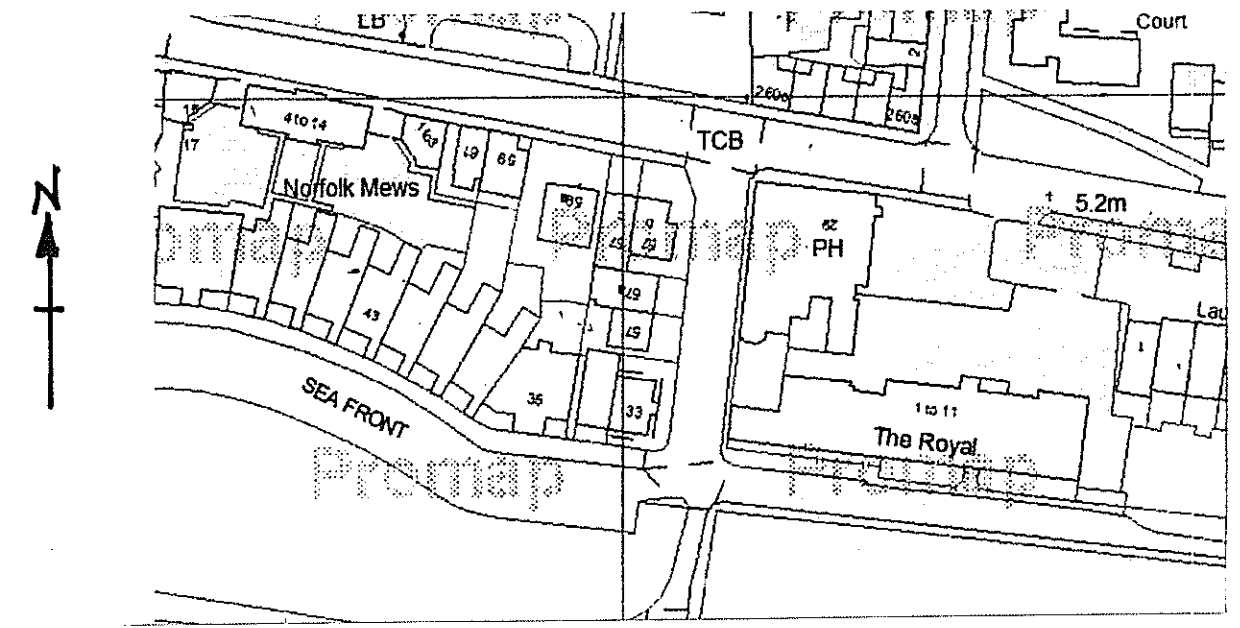


LOCATION PLAN
Scale 1:1250 OS VC 100046326

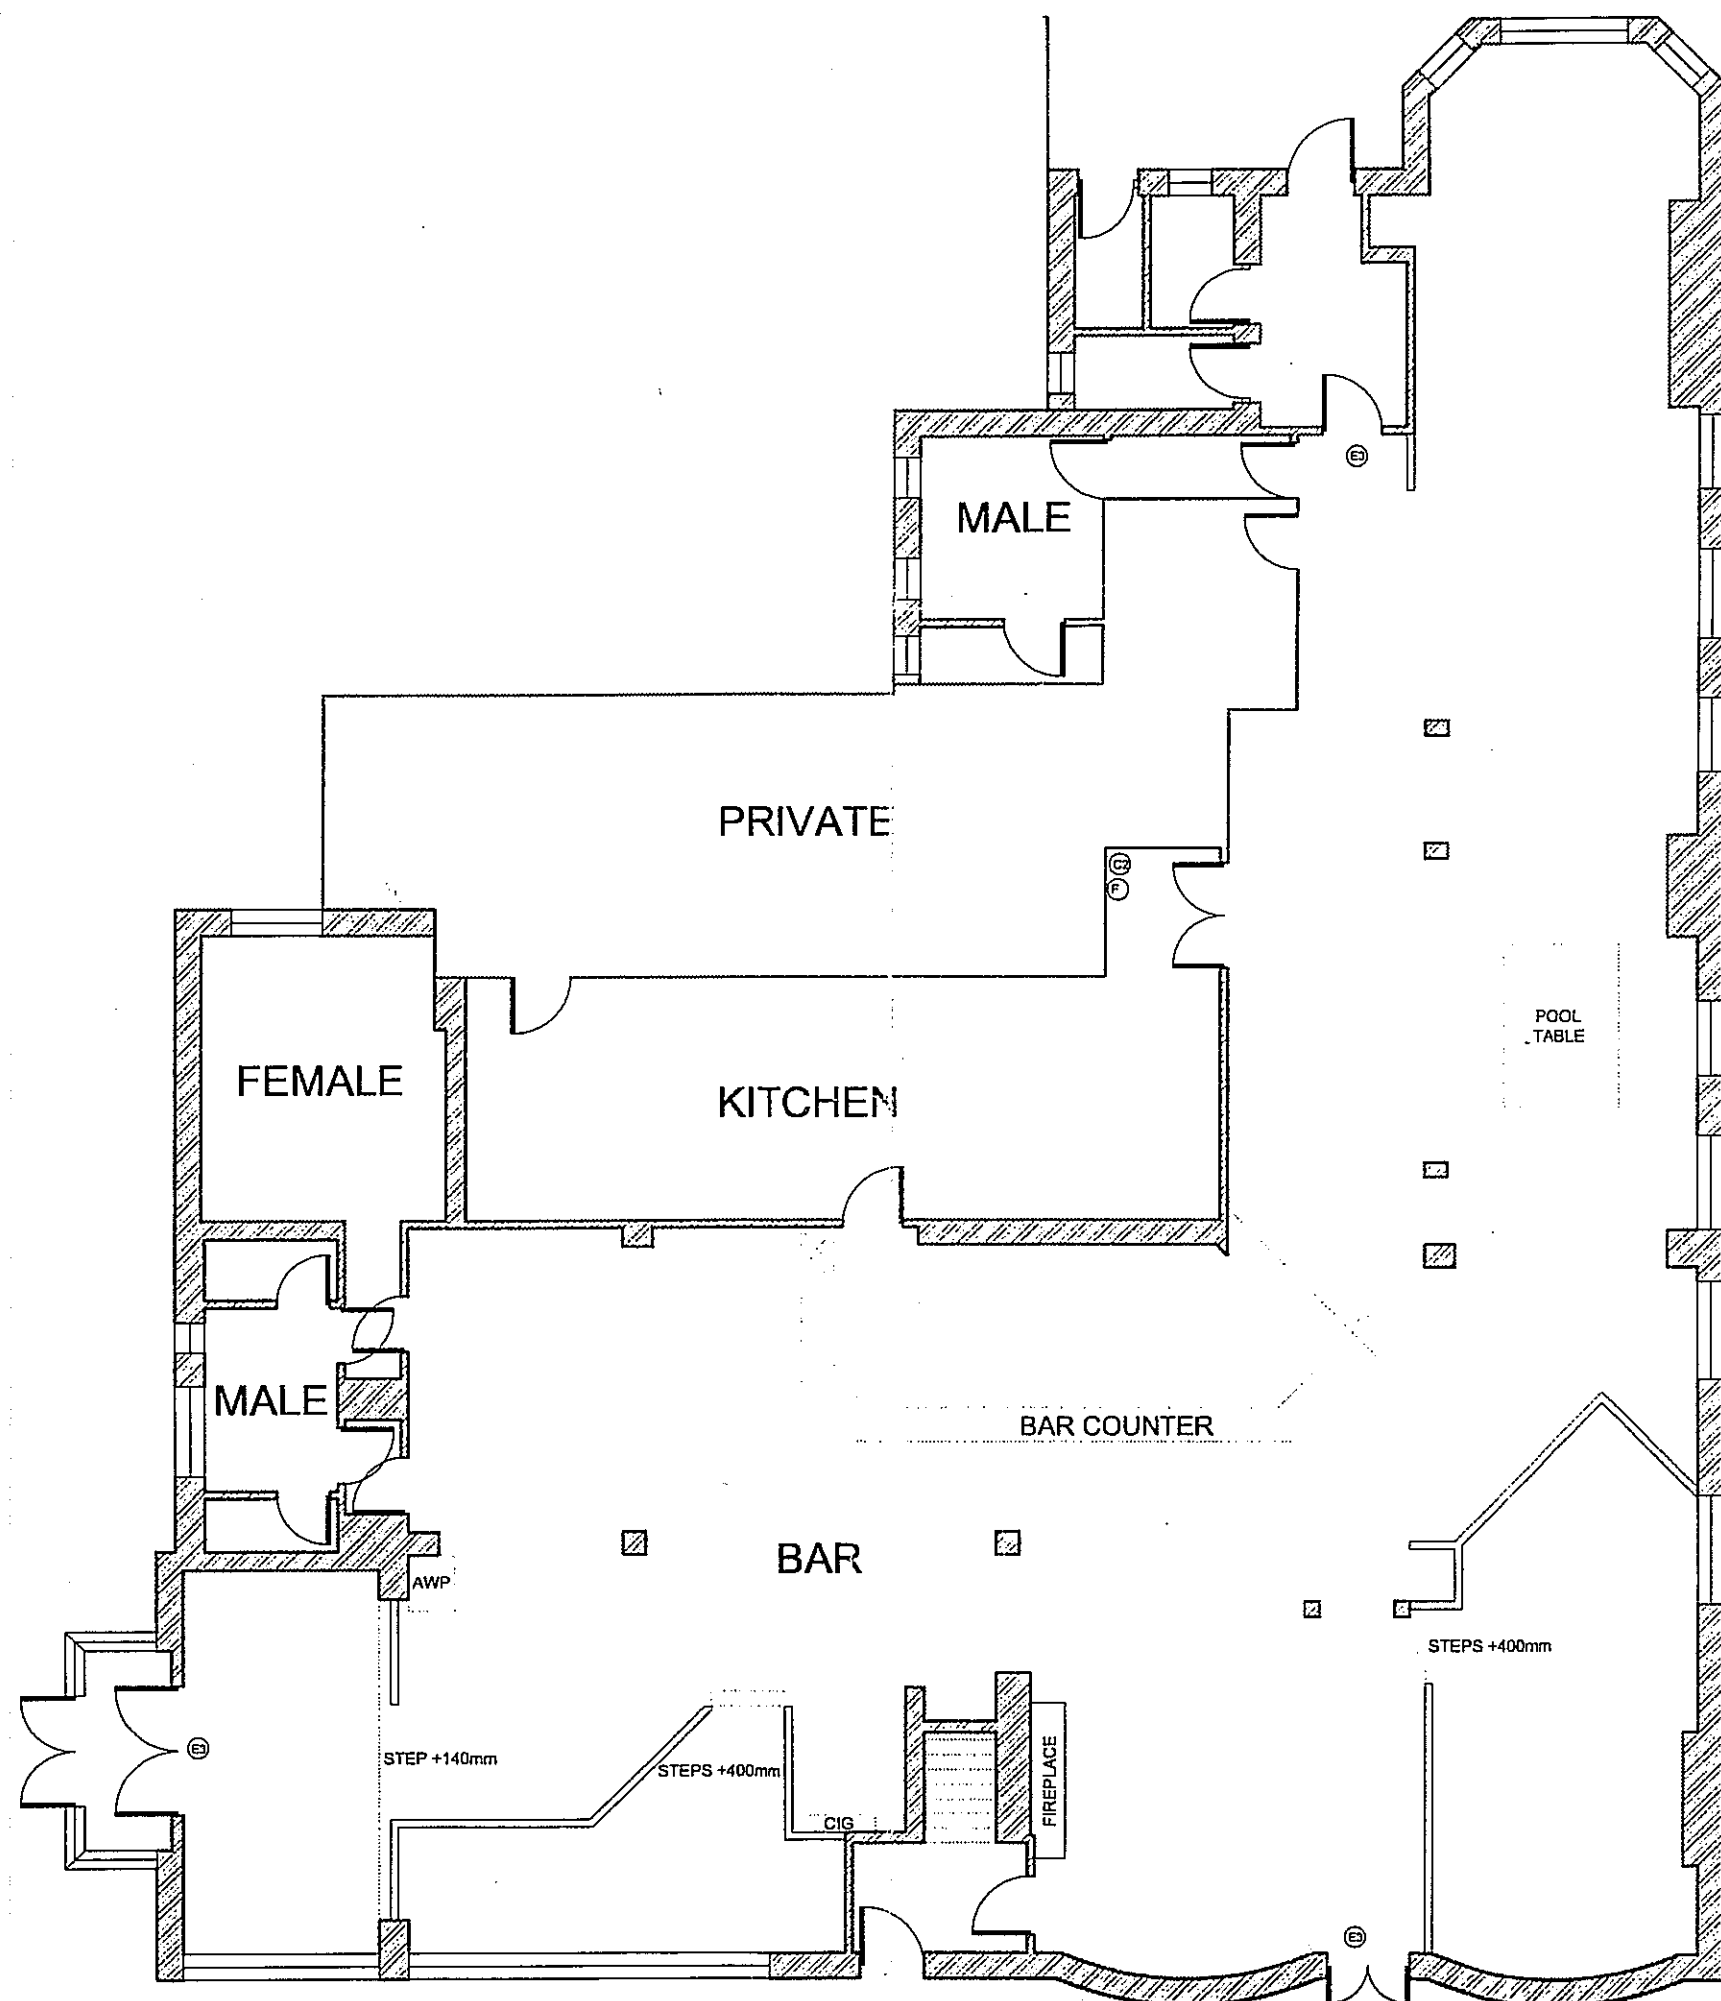

GROUND FLOOR

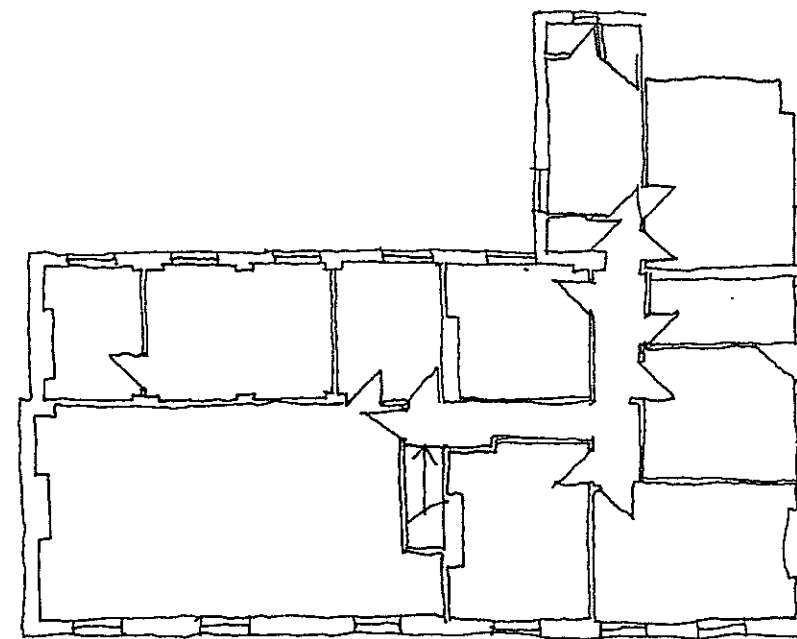

FIRST FLOOR (EXISTING)
Scale 1:200

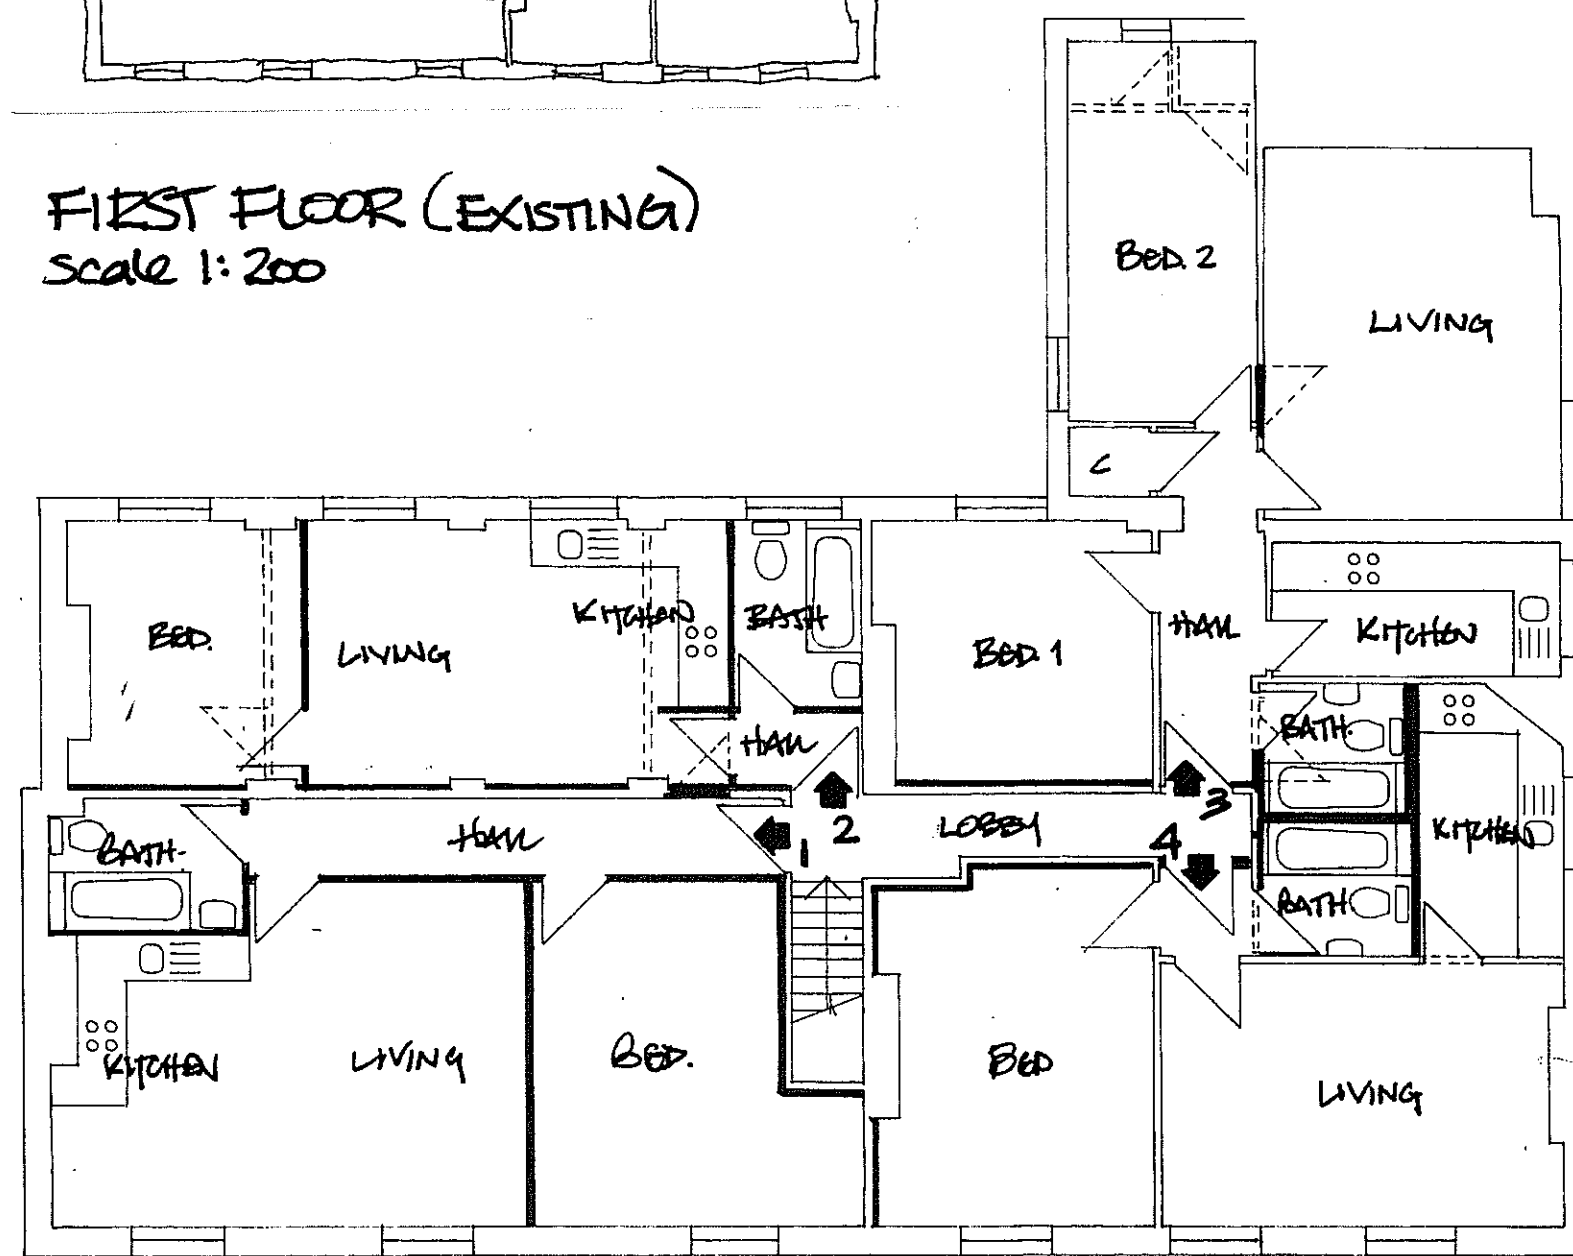

FIRST FLOOR

A	REV 16	EXIST FF SITE PLAN, ADDED		A
Derek TREAGUS ASSOCIATES ARCHITECTURAL SERVICES No3-The Townhouse, 20 Nelson Road, Southsea, Hampshire PO5 2AS Tel: 07956 624094 Email: derek.treagus@ntlworld.com				
Project		CONVERSION OF FF AT ROYAL SHADES PH, 29 SEA FRONT, HAYLING ISLAND.		
Client		Mr P Ojla		
Subject		Planning Drawing		
Date: Aug 2015		Scale: 1:100 @ A2		
Rev: A		Drg. No. 15/454/01		
• Copyright reserved. • All dimensions are to be site confirmed and should not be scaled unless for Planning purposes. • Verify all queries with the office.				