
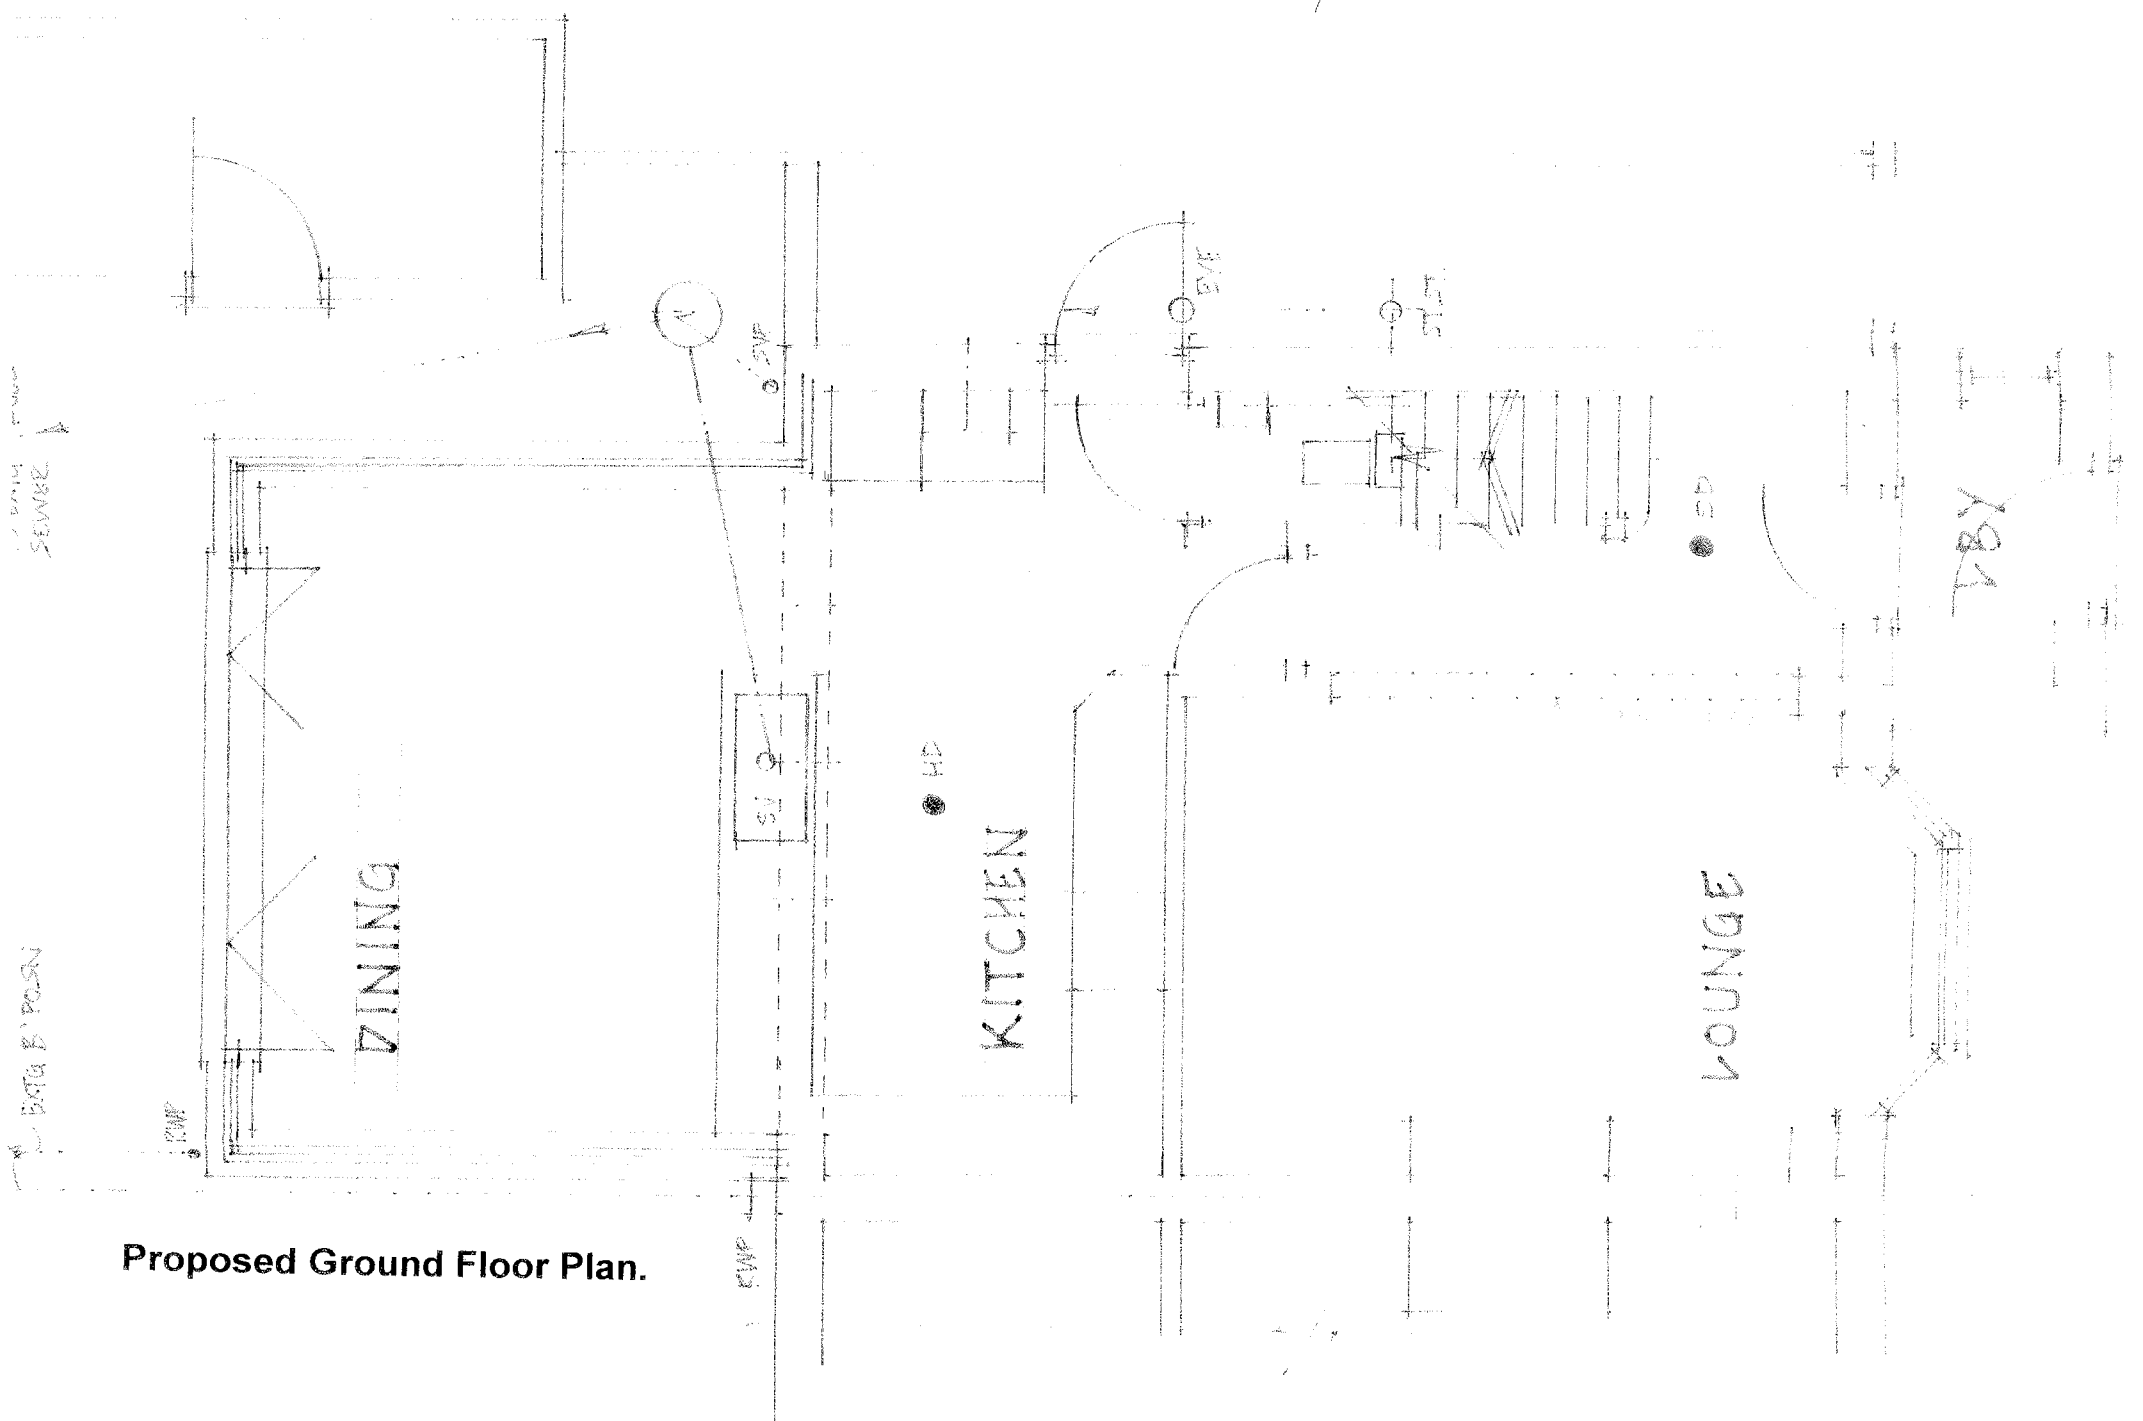


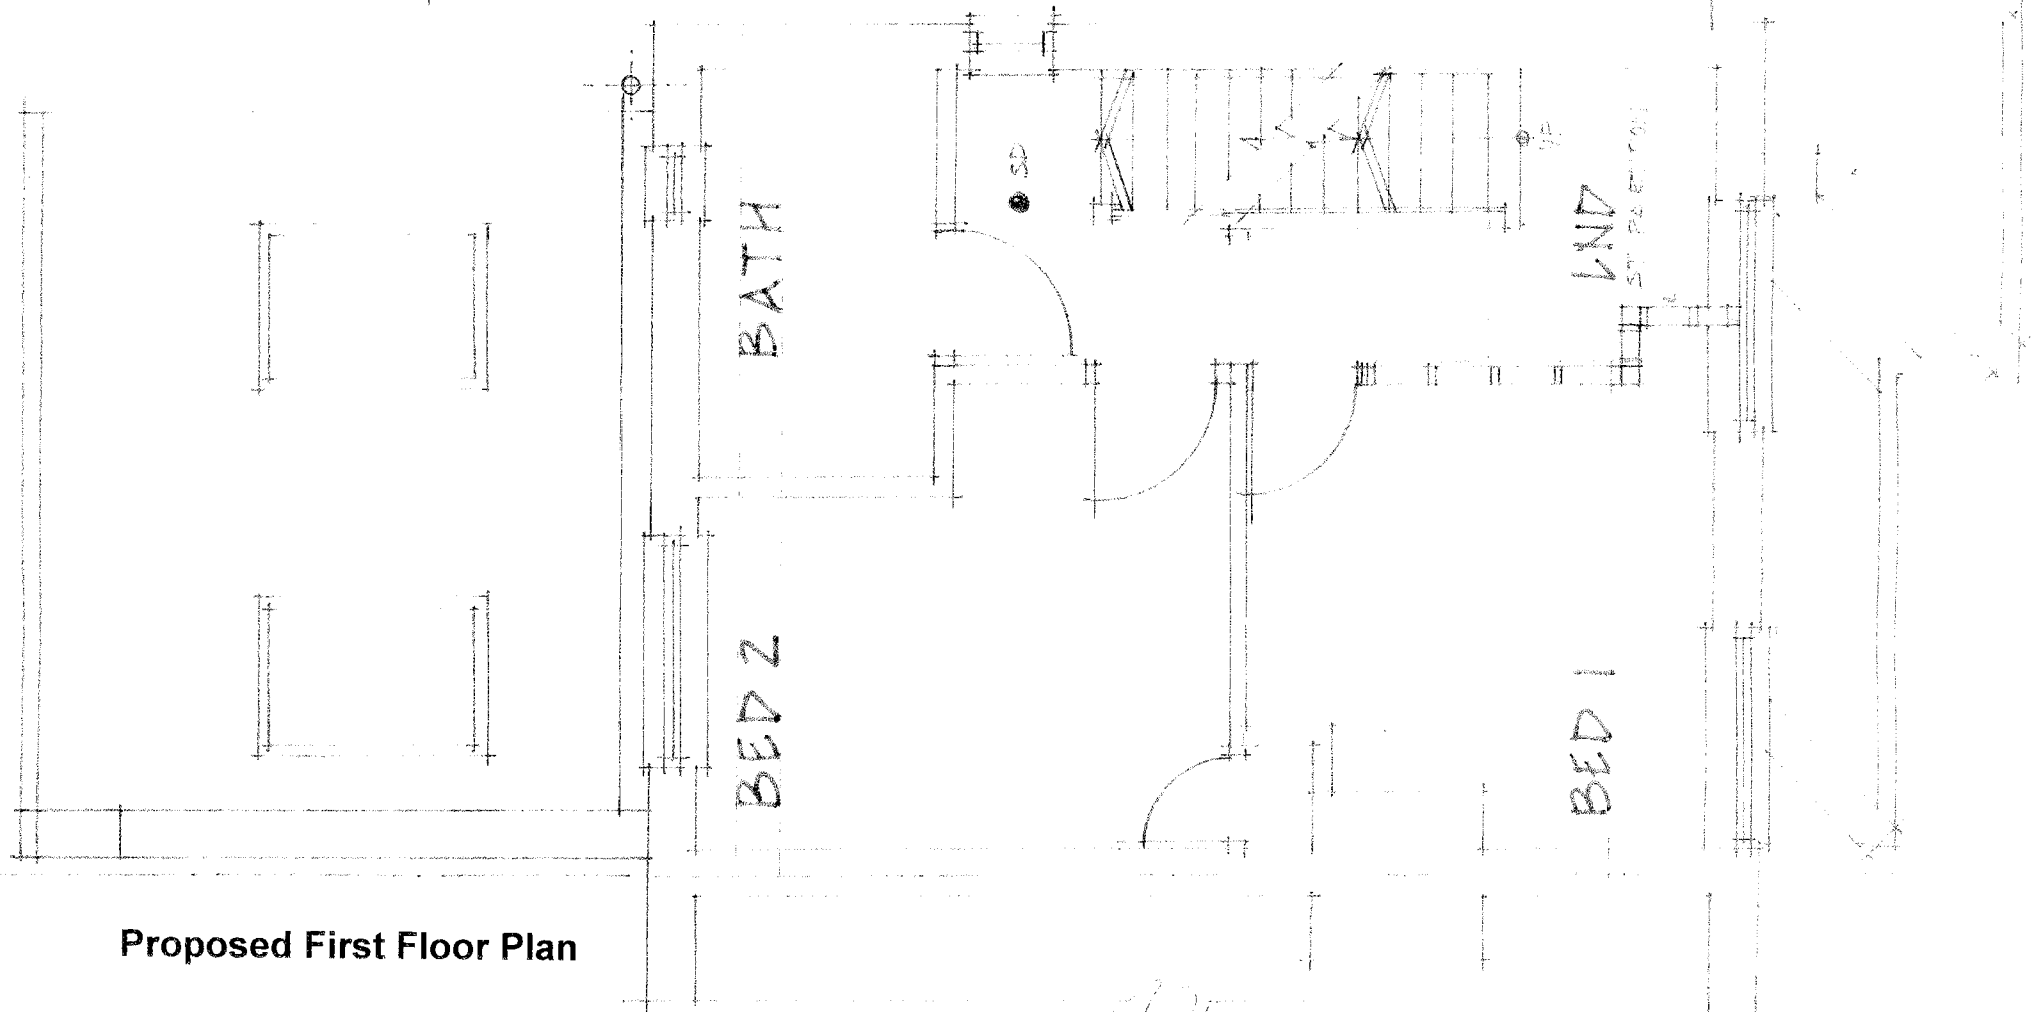

**Proposed Alterations and improvements to;
183 Winterslow Drive, Havant, Hampshire.**

FOR: Mr & Mrs Weaving

AUGUST 2016

PROPOSED GROUND & FIRST FLOOR PLANS,

DRG NO: Y2016/08/03/04,

SCALE 1: 50 @ A3.