




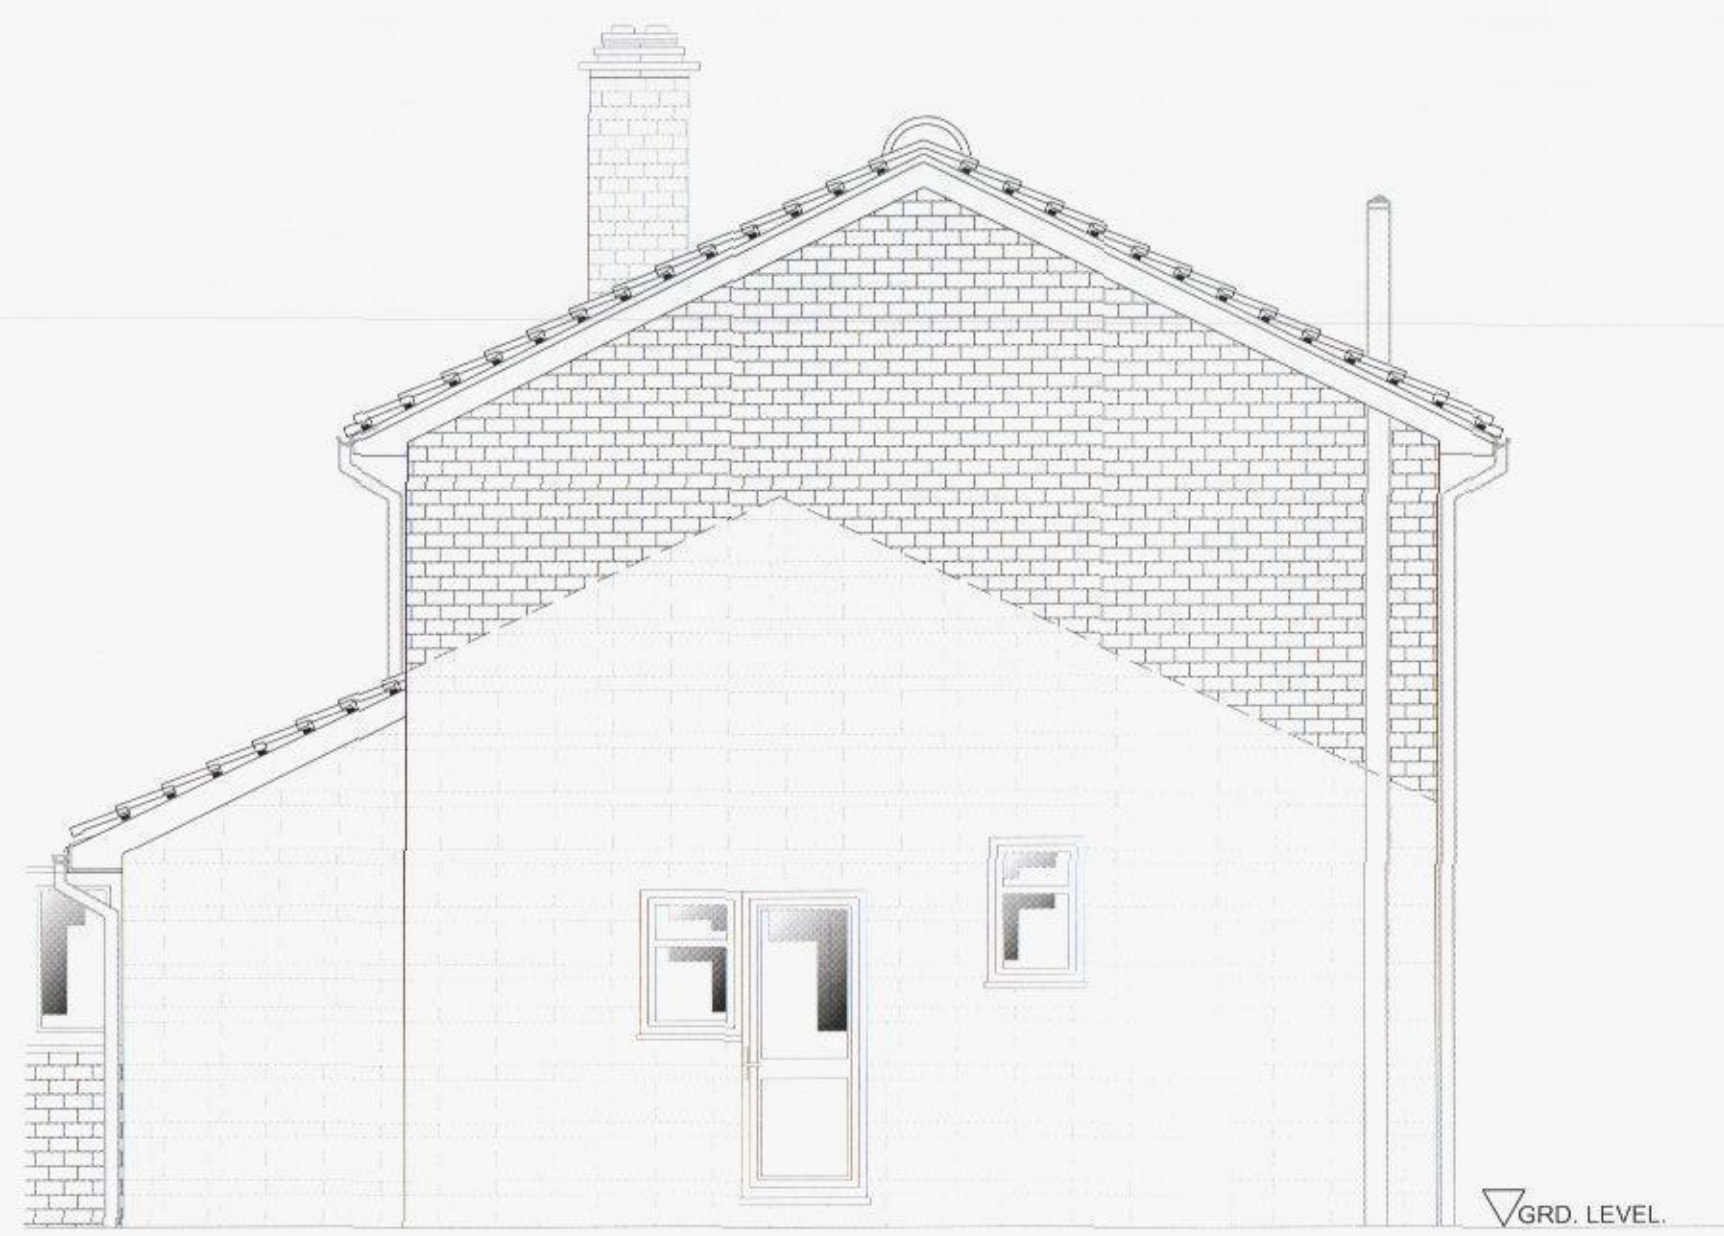

1 PROPOSED
SIDE ELEVATION
1:50

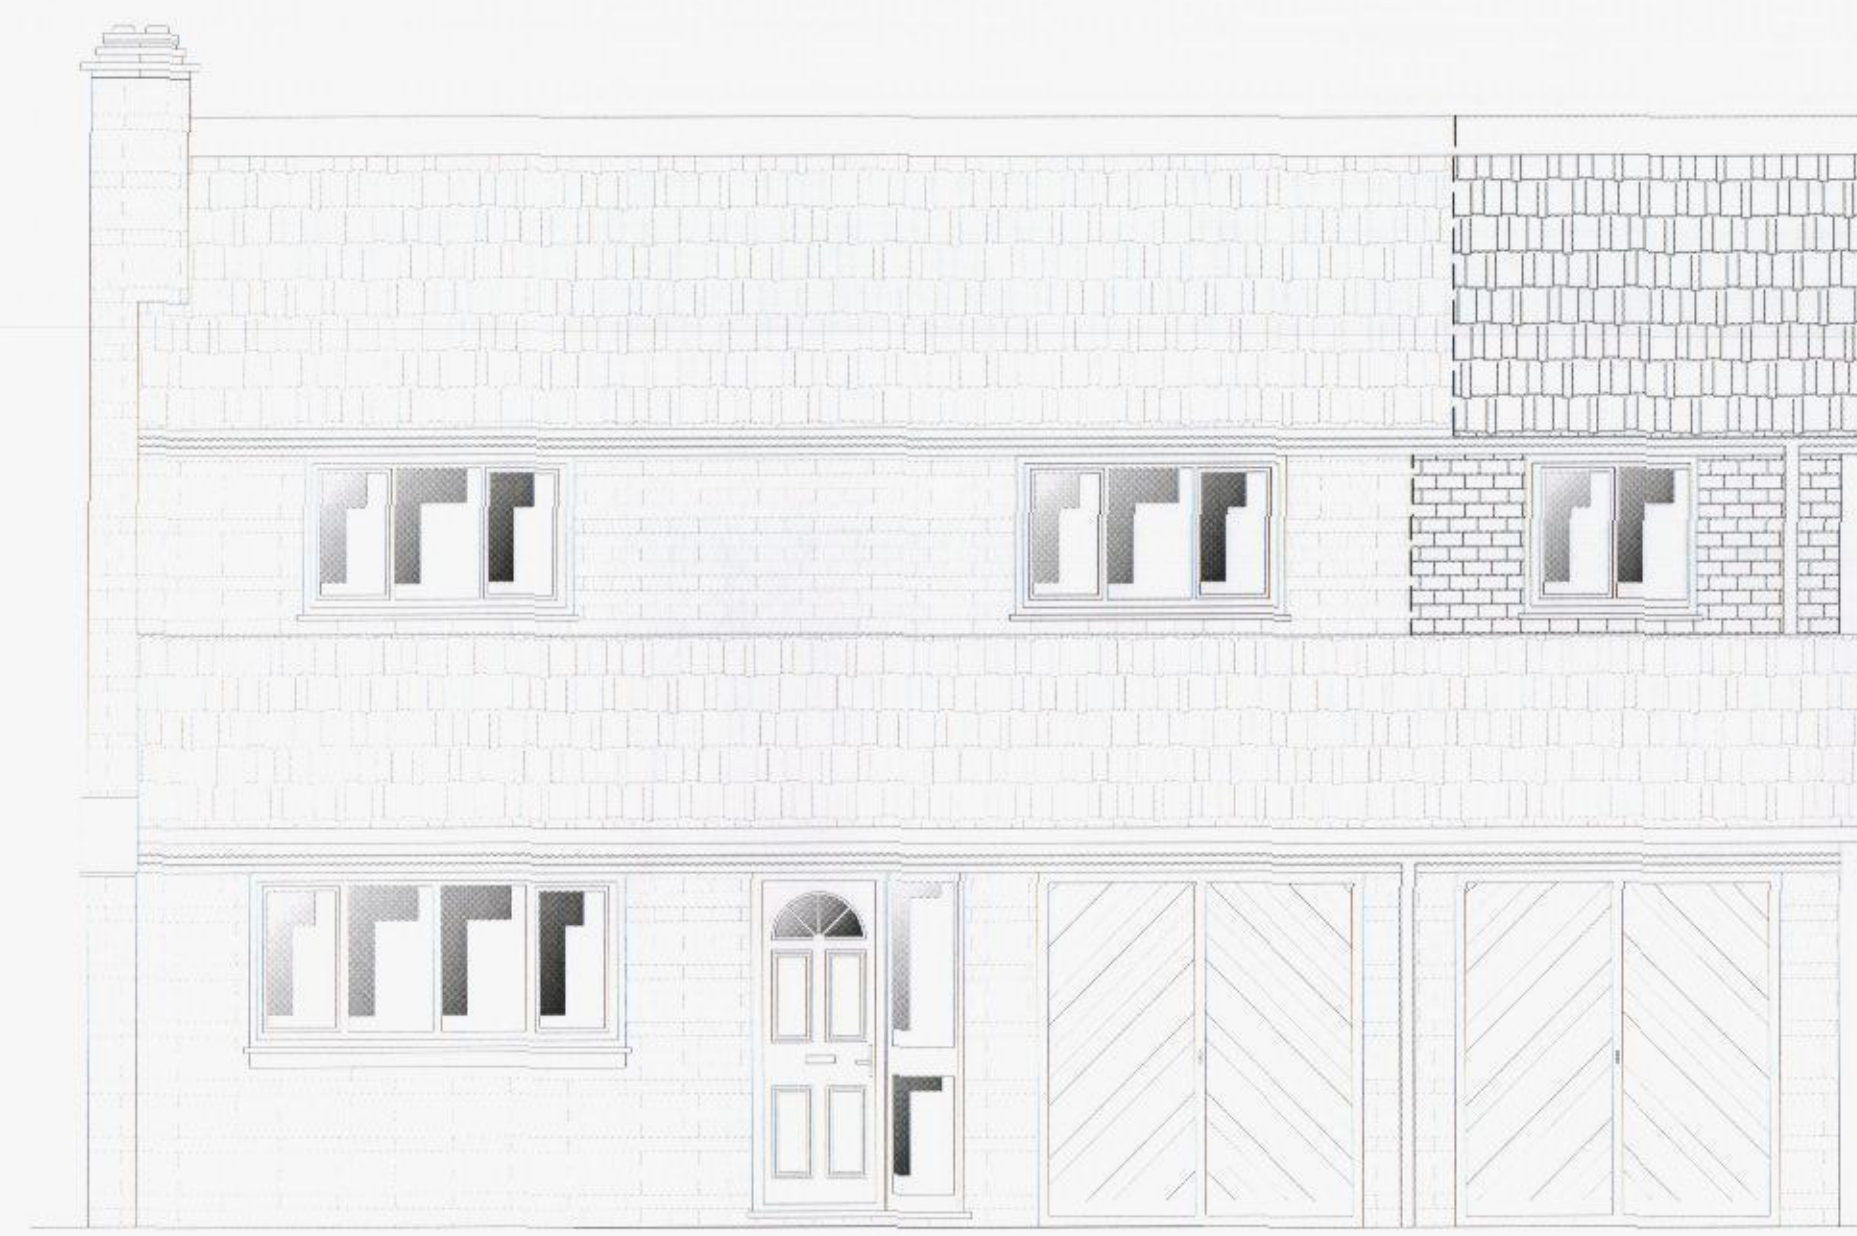


2 PROPOSED
FRONT ELEVATION
1:50

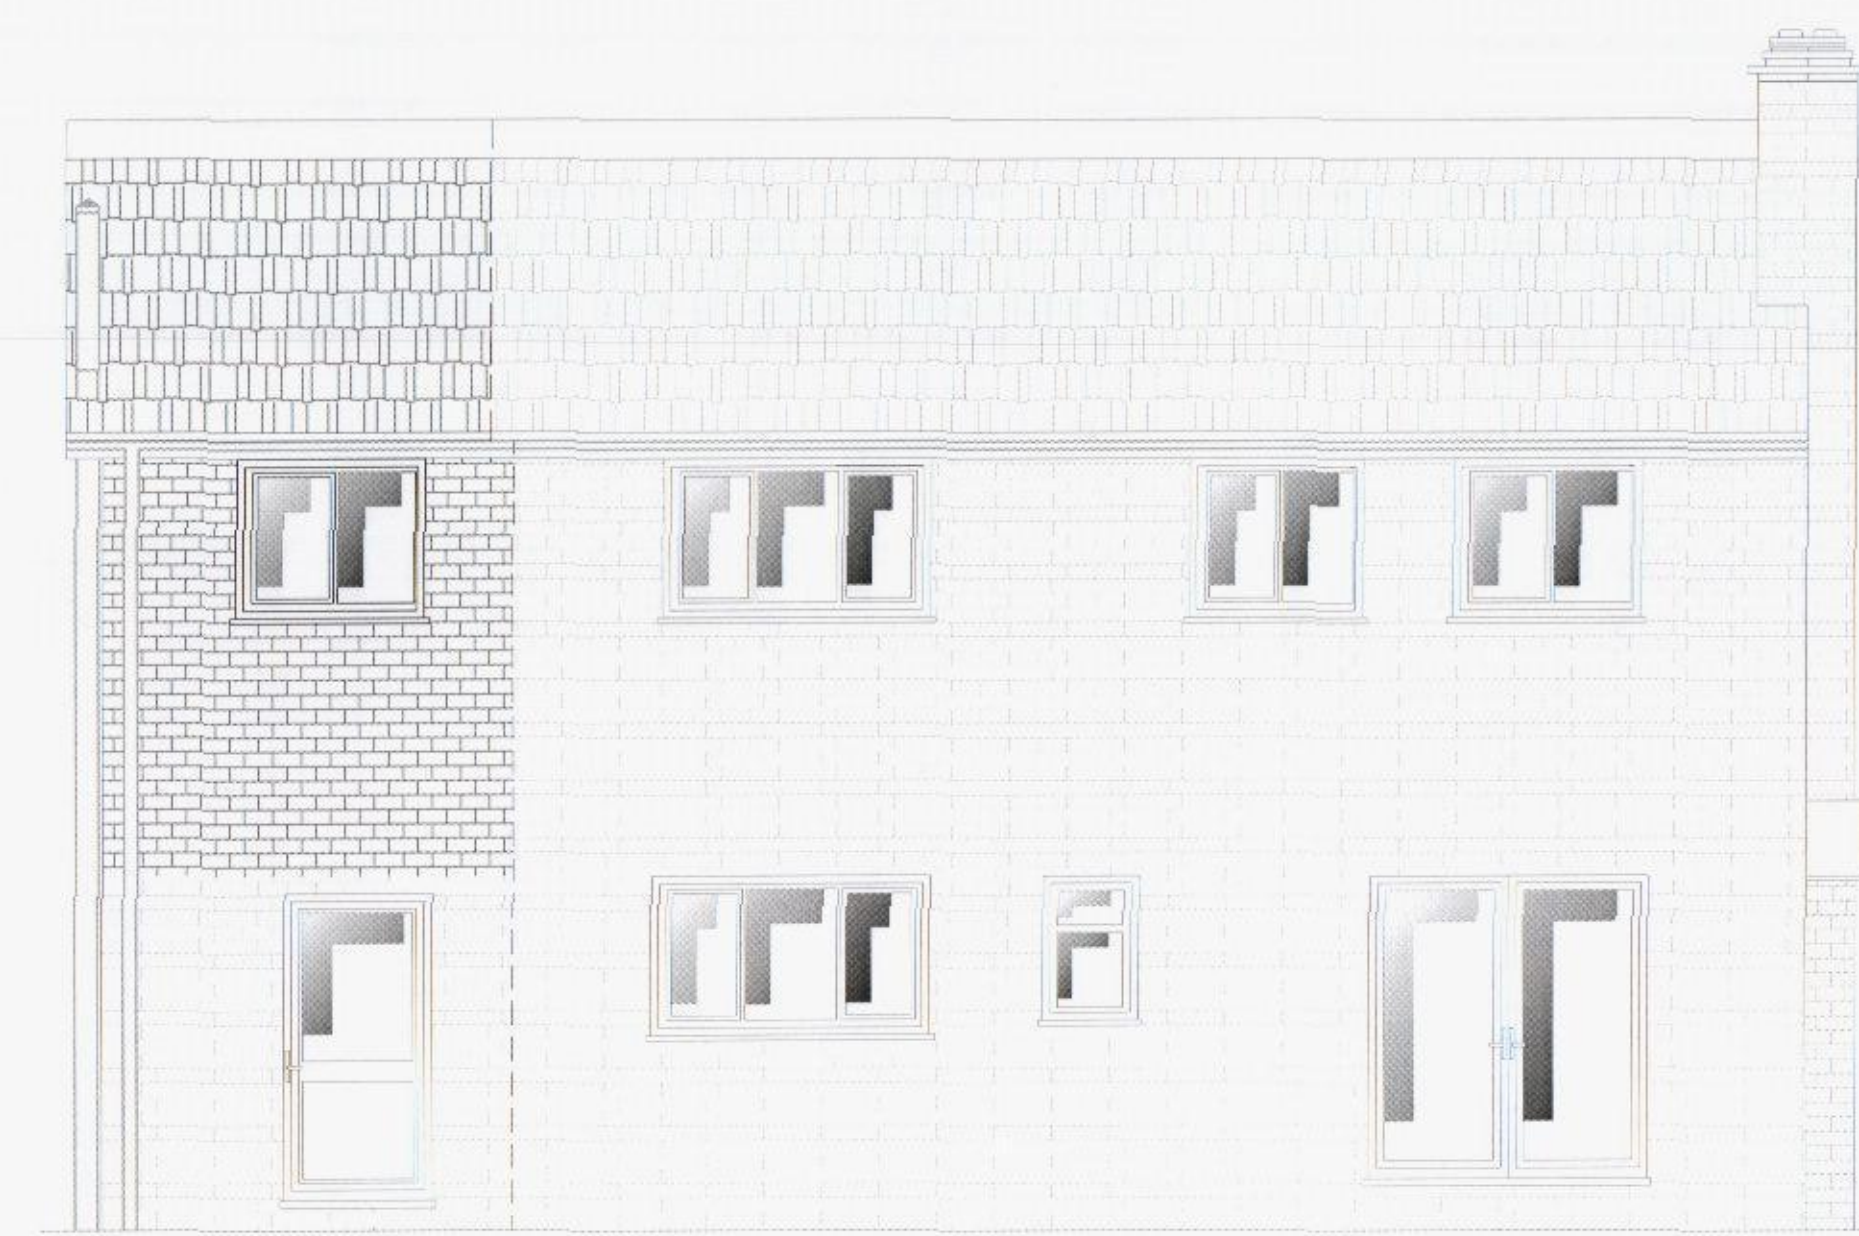


3 PROPOSED
REAR ELEVATION
1:50



4 PROPOSED
ROOF PLAN
1:50

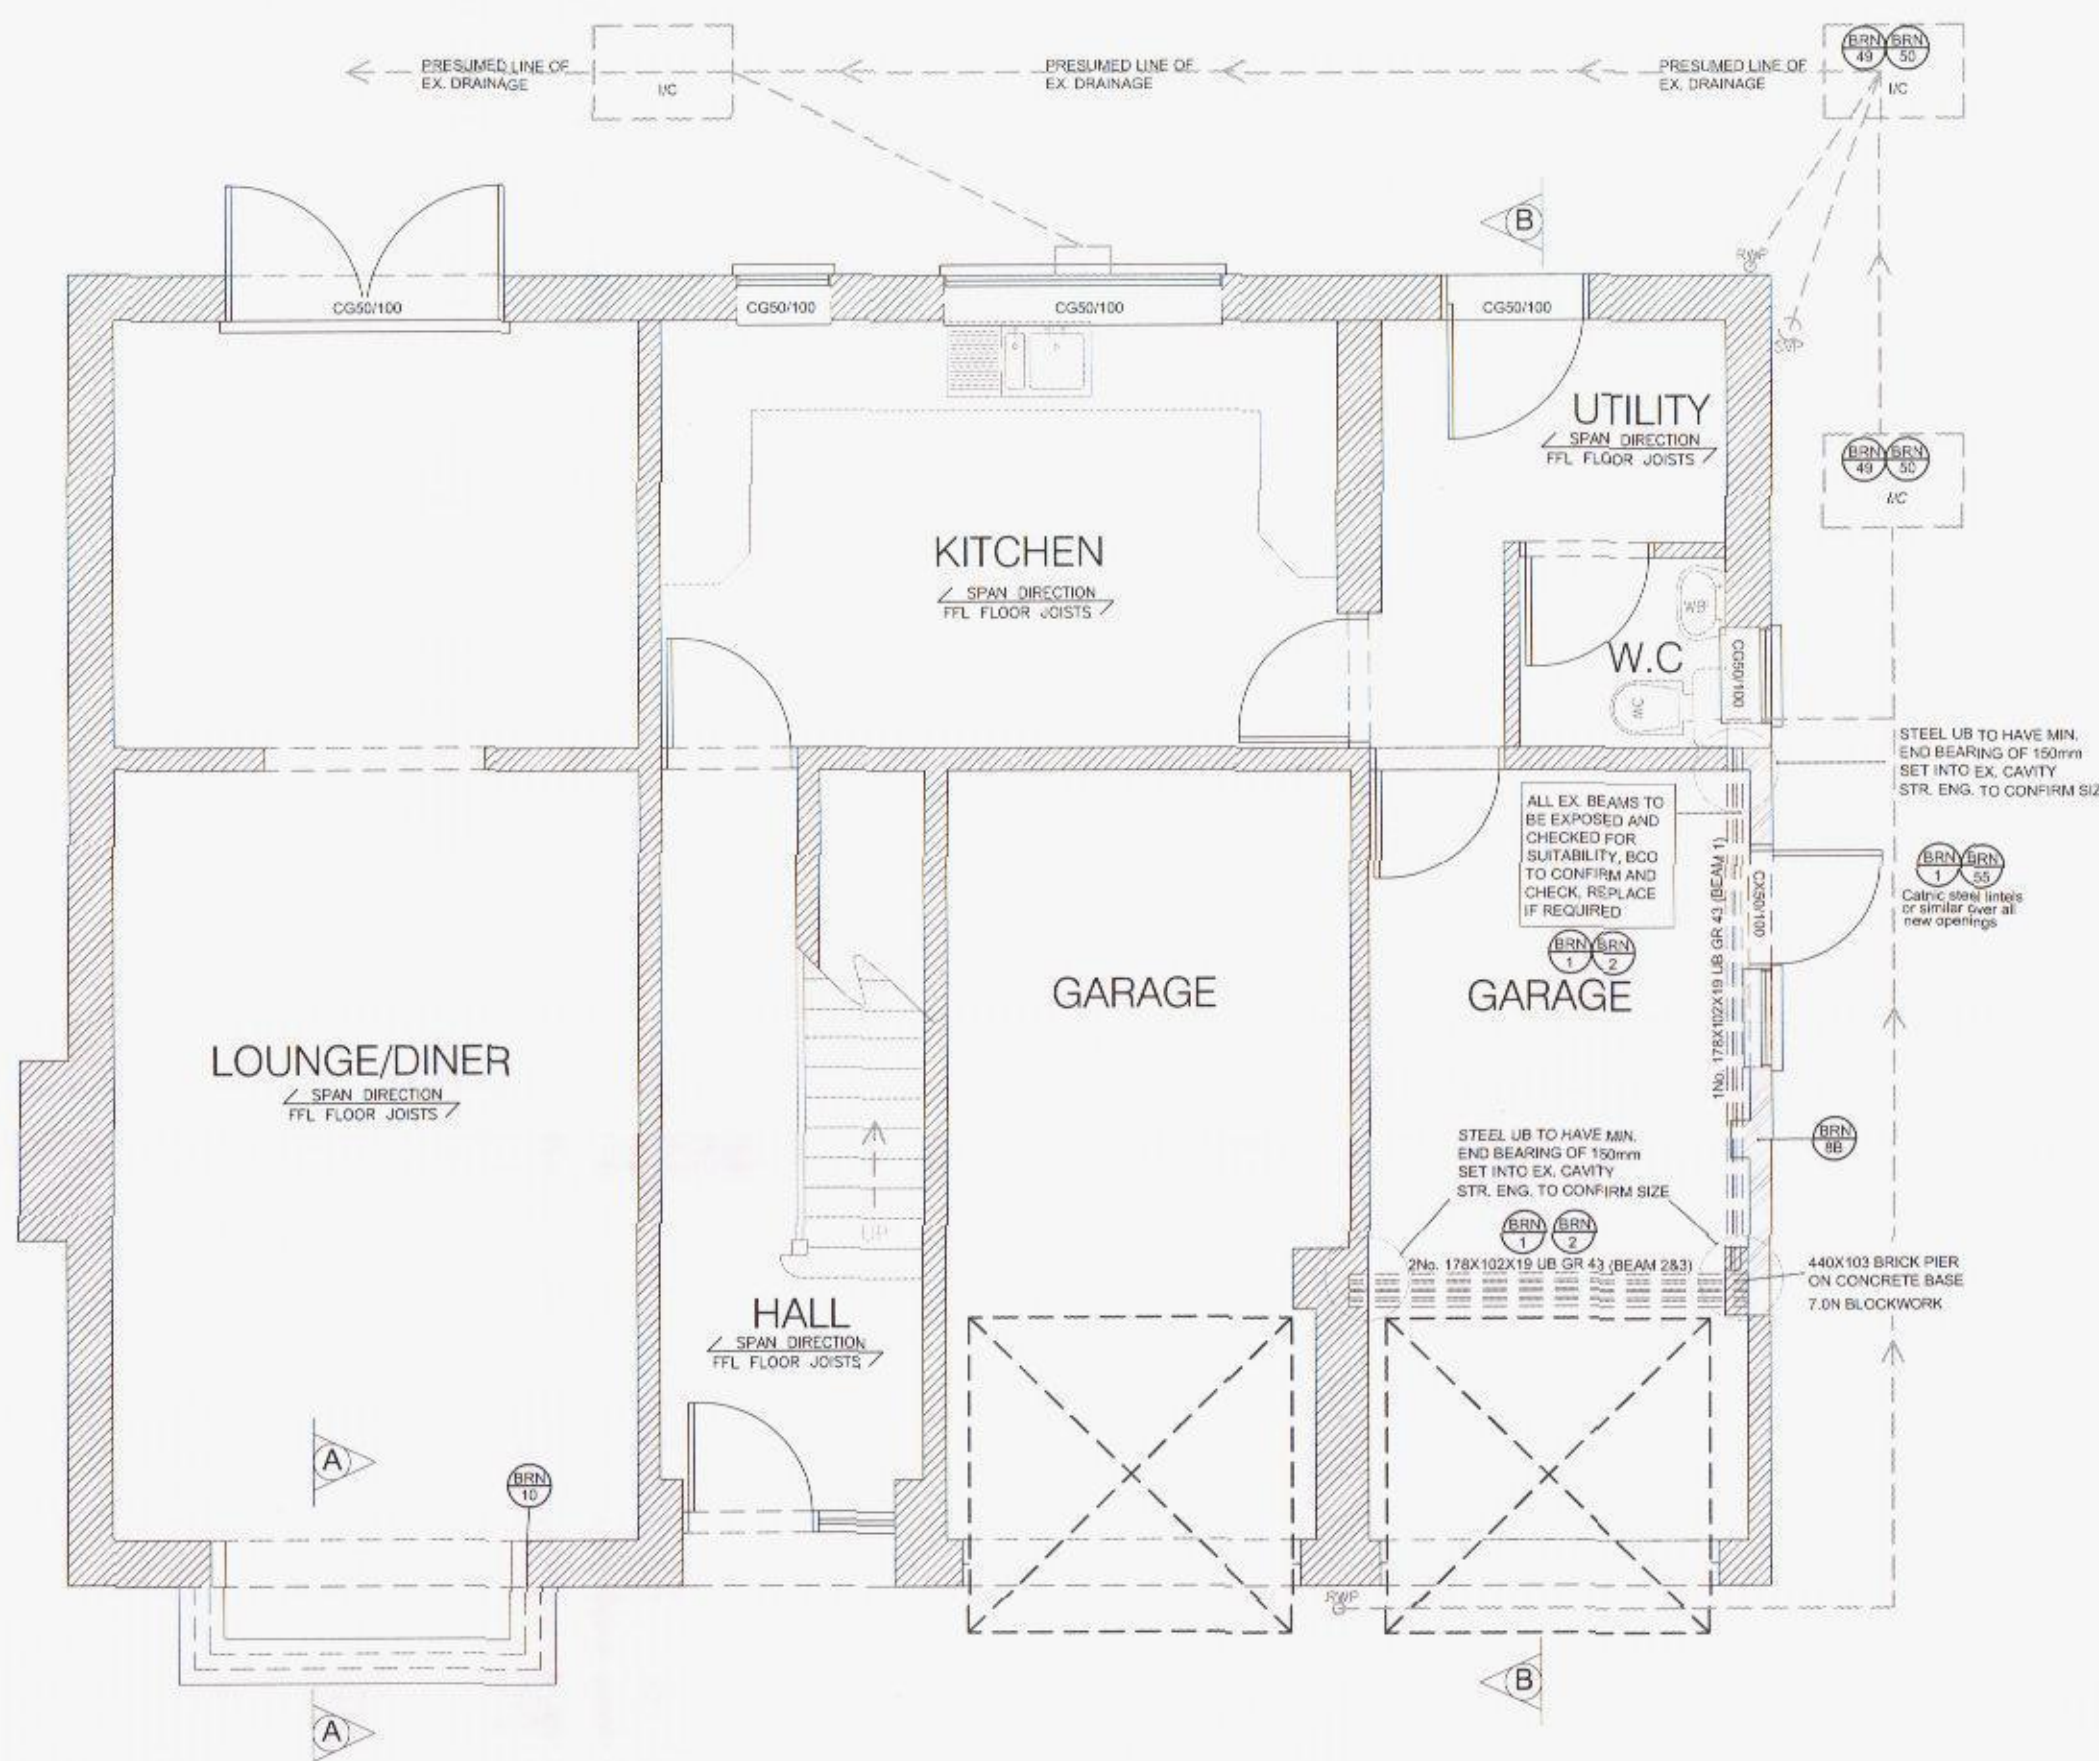


5 PROPOSED
GROUND FLOOR PLAN
1:50

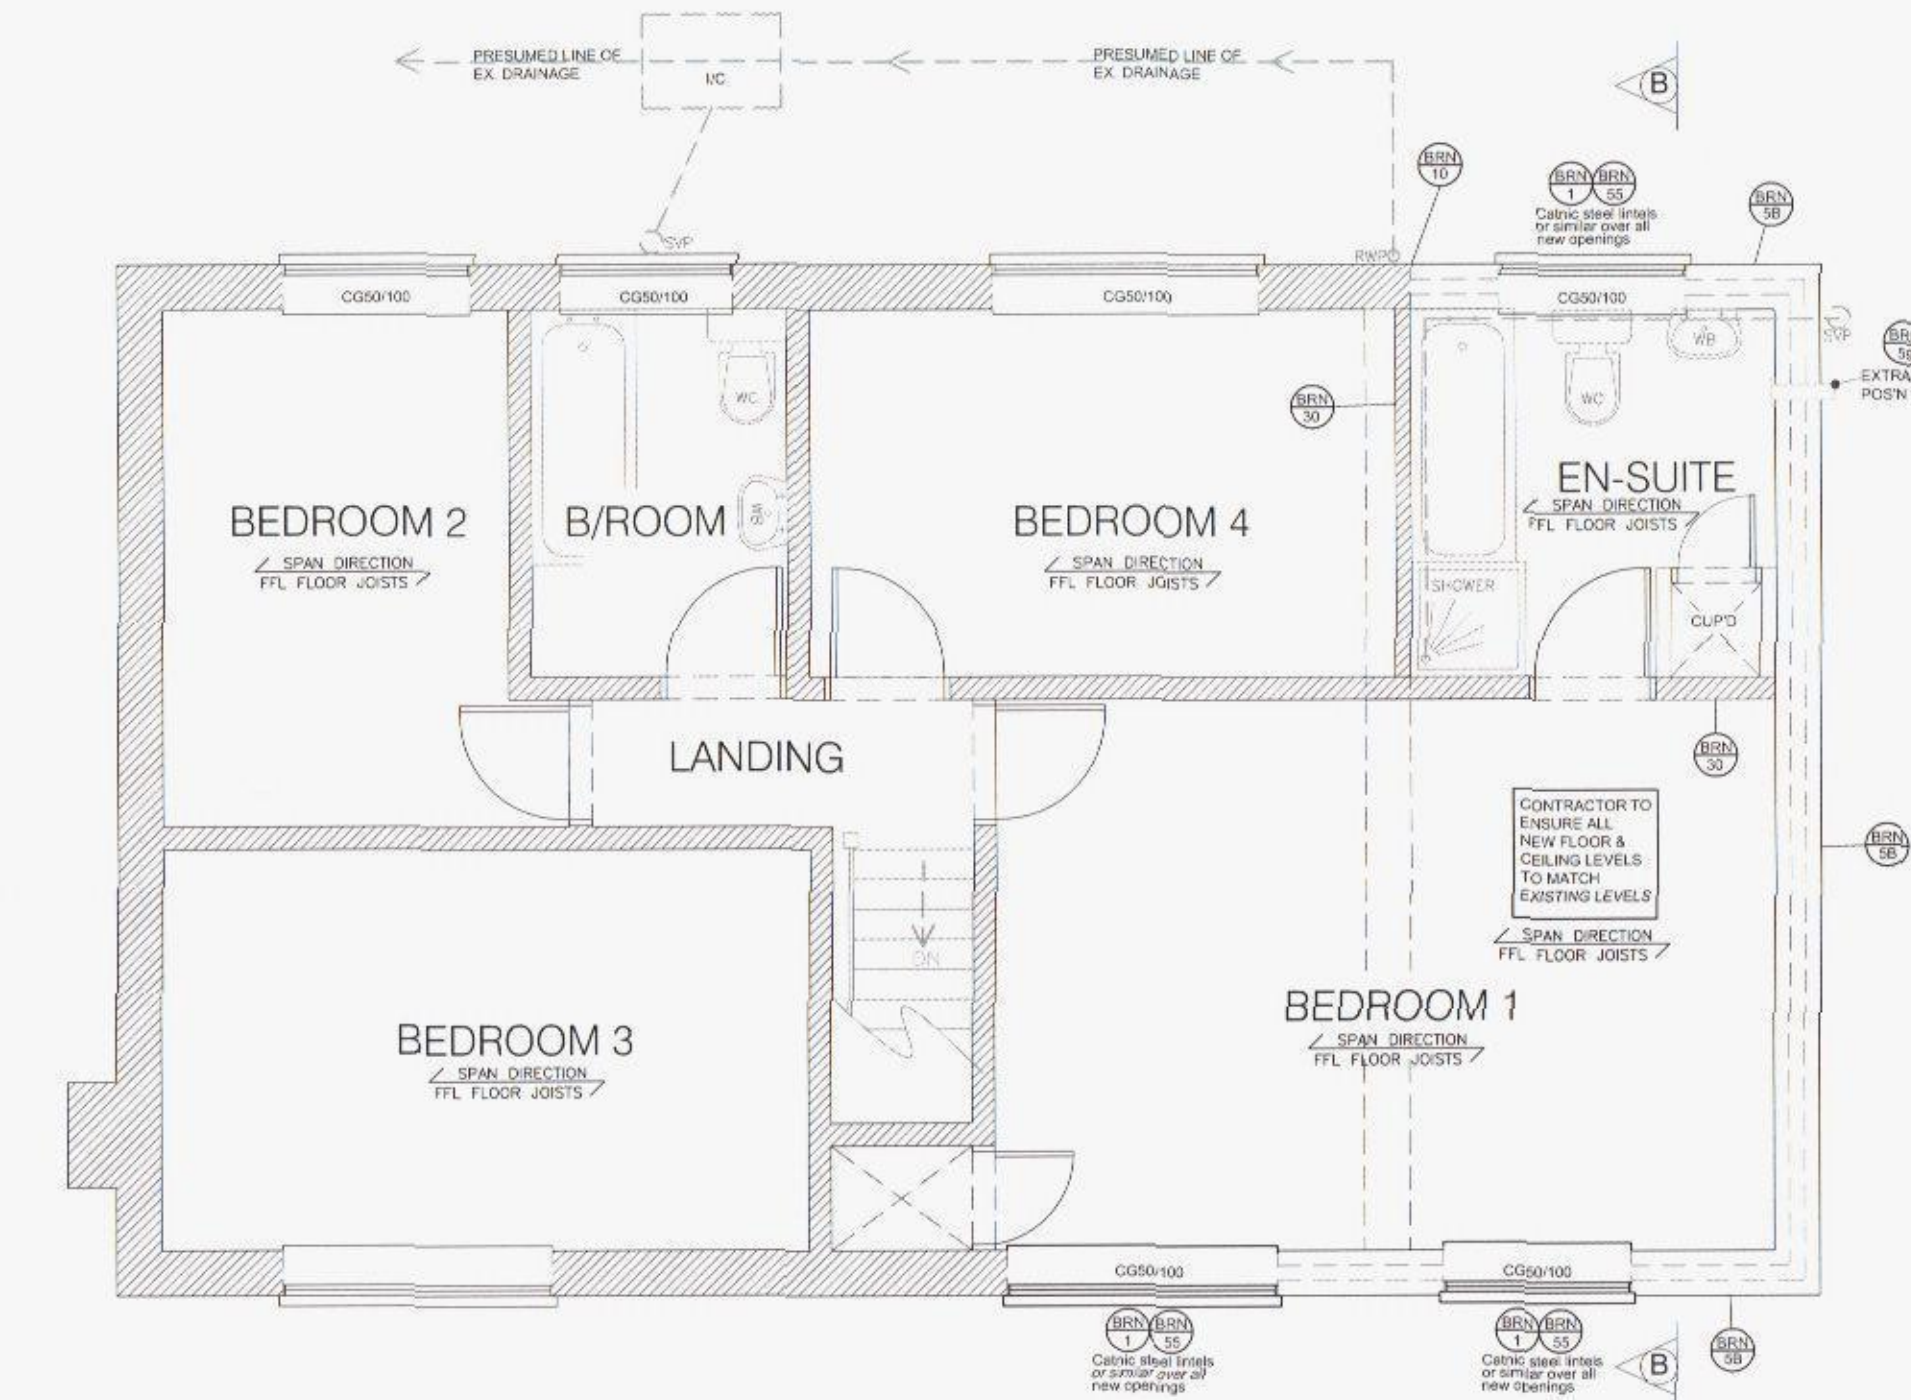


6 PROPOSED
FIRST FLOOR PLAN
1:50




7 EXISTING
SIDE ELEVATION
1:100

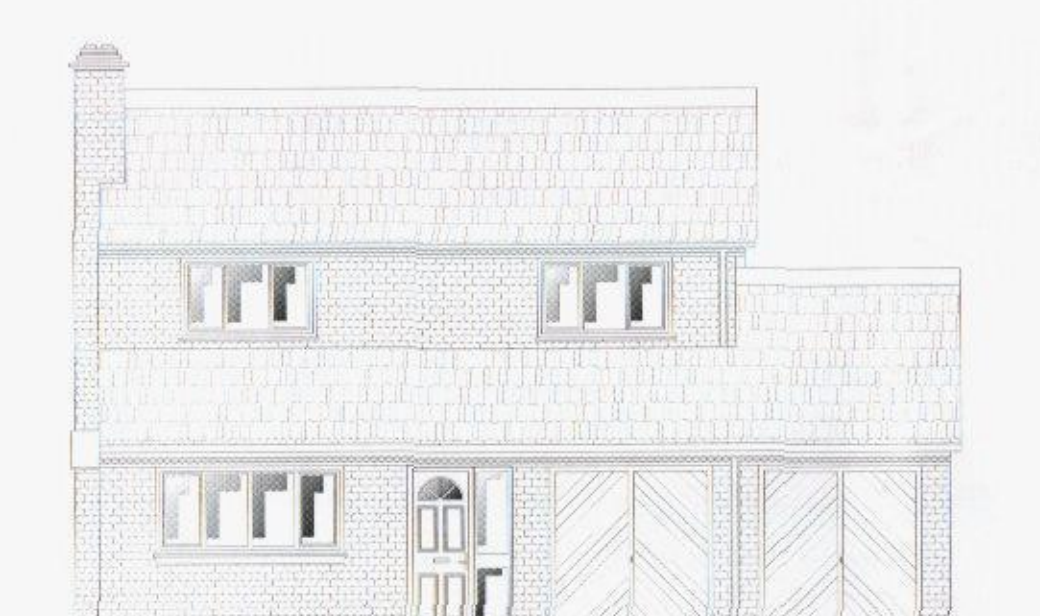


8 EXISTING
FRONT ELEVATION
1:100

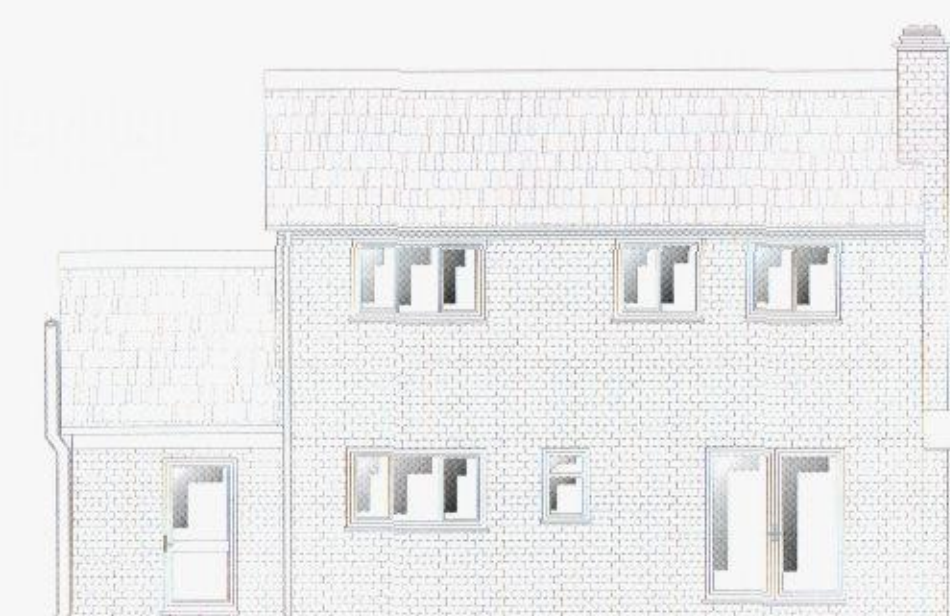

9 EXISTING
REAR ELEVATION
1:100

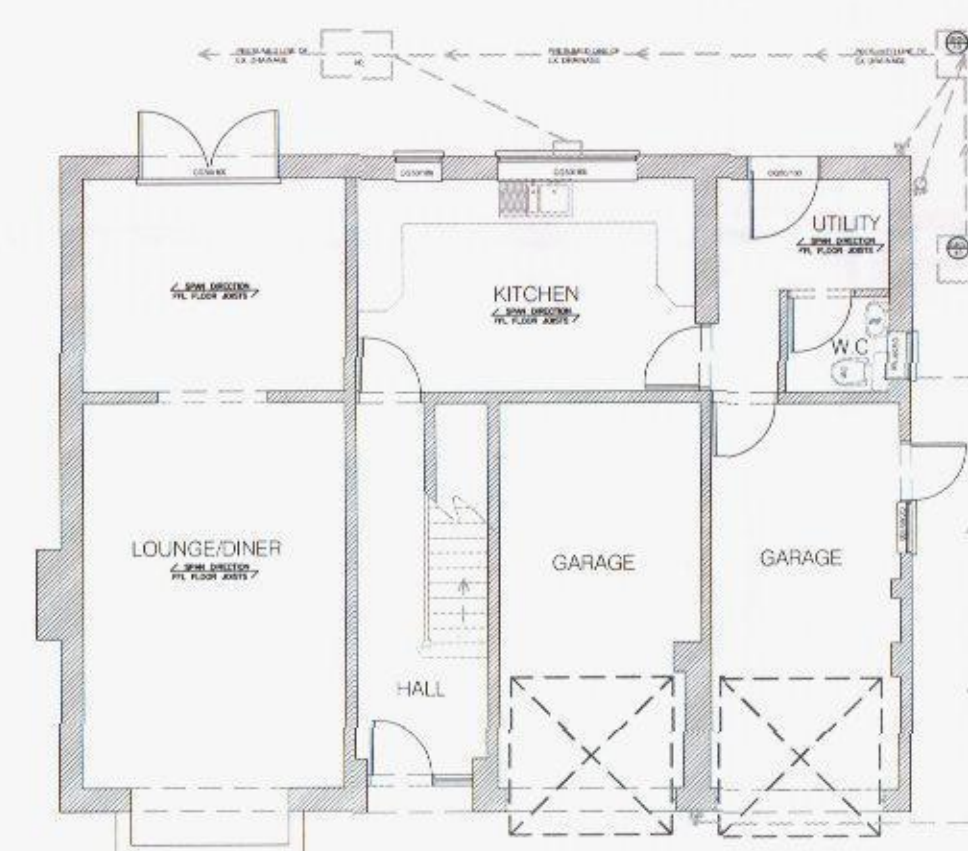

10 EXISTING
GRD FLOOR PLAN
1:100

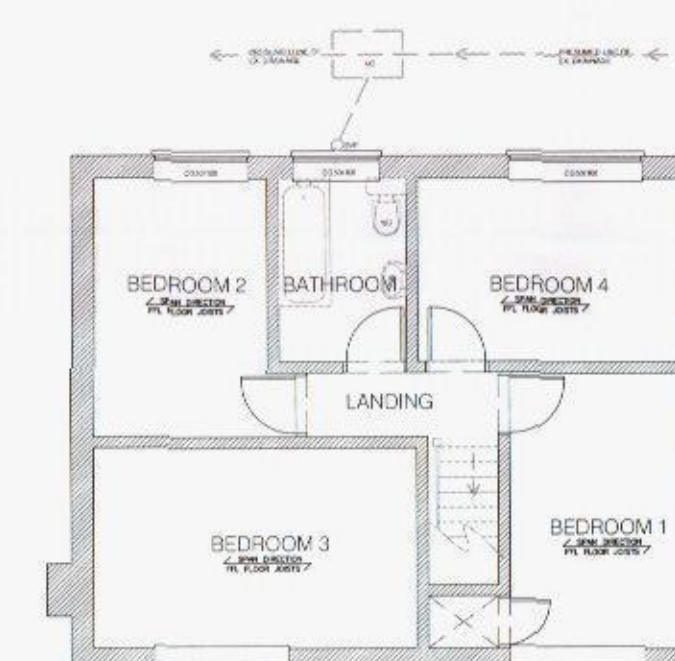

11 EXISTING
FIRST FLOOR PLAN
1:100



12 EXISTING
ROOF PLAN
1:100

NOTE:
DRAWING: BARNETT 01A TO BE
USED IN CONJUNCTION WITH
ASSOCIATED BUILDING
REGULATIONS NOTES
BARNETT/BRN.
DIRECTIONAL NORTH ARROW
SHOWN ON BLOCK & LOCATION
PLANS BARNETT/BLP.

BRN 1 DENOTES ATTACHED BUILDING REGULATION NOTES
1 DENOTES ITEM No.

MODIFICATIONS		ISSUE:
TITLE PROPOSED SINGLE FIRST FLOOR EXTENSION		HAVANT BOROUGH COUNCIL 11 SEP 2013
CUSTOMER MR & MRS BARNETT 3 BROADMEADOW LANE, WATERLOOVILLE, HANTS, PO7 8QL		RECEIVED
DRAWN BY: DM DESIGNS		DRAWING NO: BARNETT 01A 1 OF 2
SCALE:		VARIES:
DATE:		27.08.2013
REVISION:		A A0