



UNIT TYPE	AREA sq. m	AREA sq. ft
FLAT TYPE 1BF4	50.8	546
FLAT TYPE 2BF5	66.0	710
FLAT TYPE 2BFOG	67.2	723*

UNIT TYPE	PLOT Nos THUS	PLOT Nos HANDED
FLAT TYPE 1BF4	187	-
FLAT TYPE 2BF5	184, 185	186
FLAT TYPE 2BFOG	188	-


REV	DATE	CHANGES	BY	CHK	ISSUE FOR
A	16.04.13	FIRST ISSUE	OK	PW	COMMENT
B	21.05.13	NOTES AMENDED ETC	CO	PW	COMMENT
C	05.07.13	AREA OF 1ST FLOOR PROJECTION ADDED ISSUED FOR PLANNING	OK	PW	PLANNING

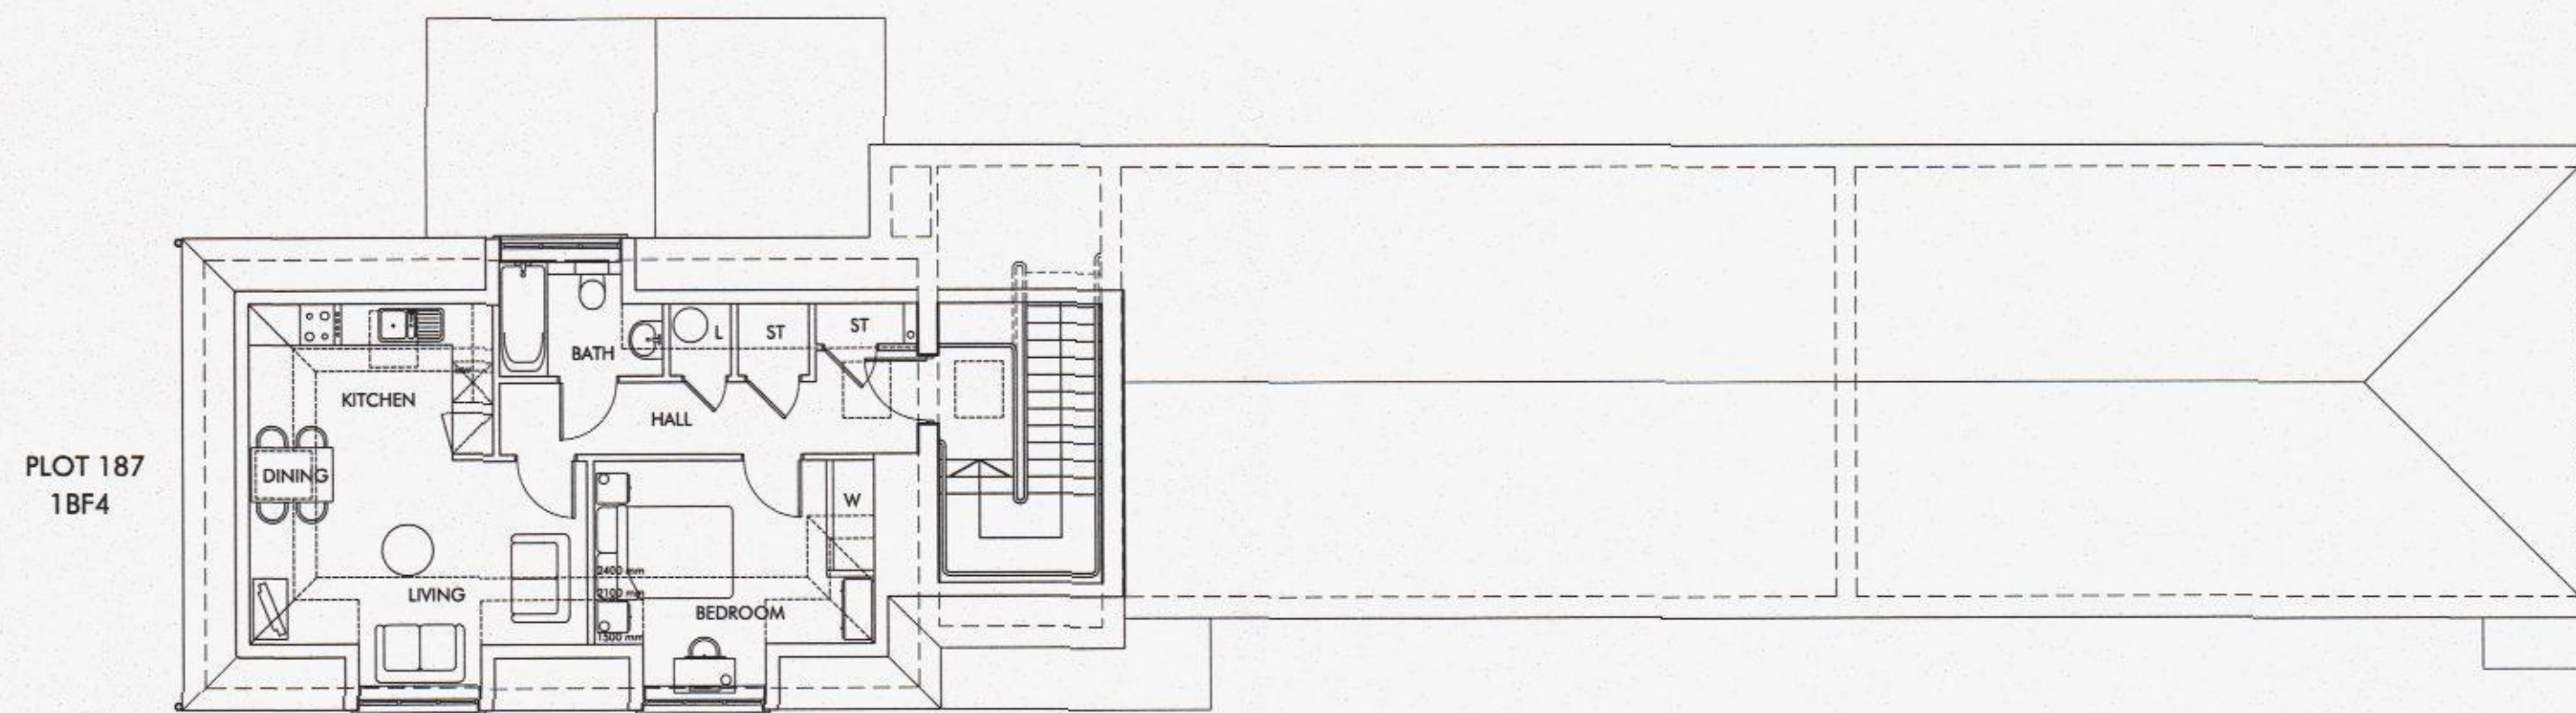

SECOND FLOOR

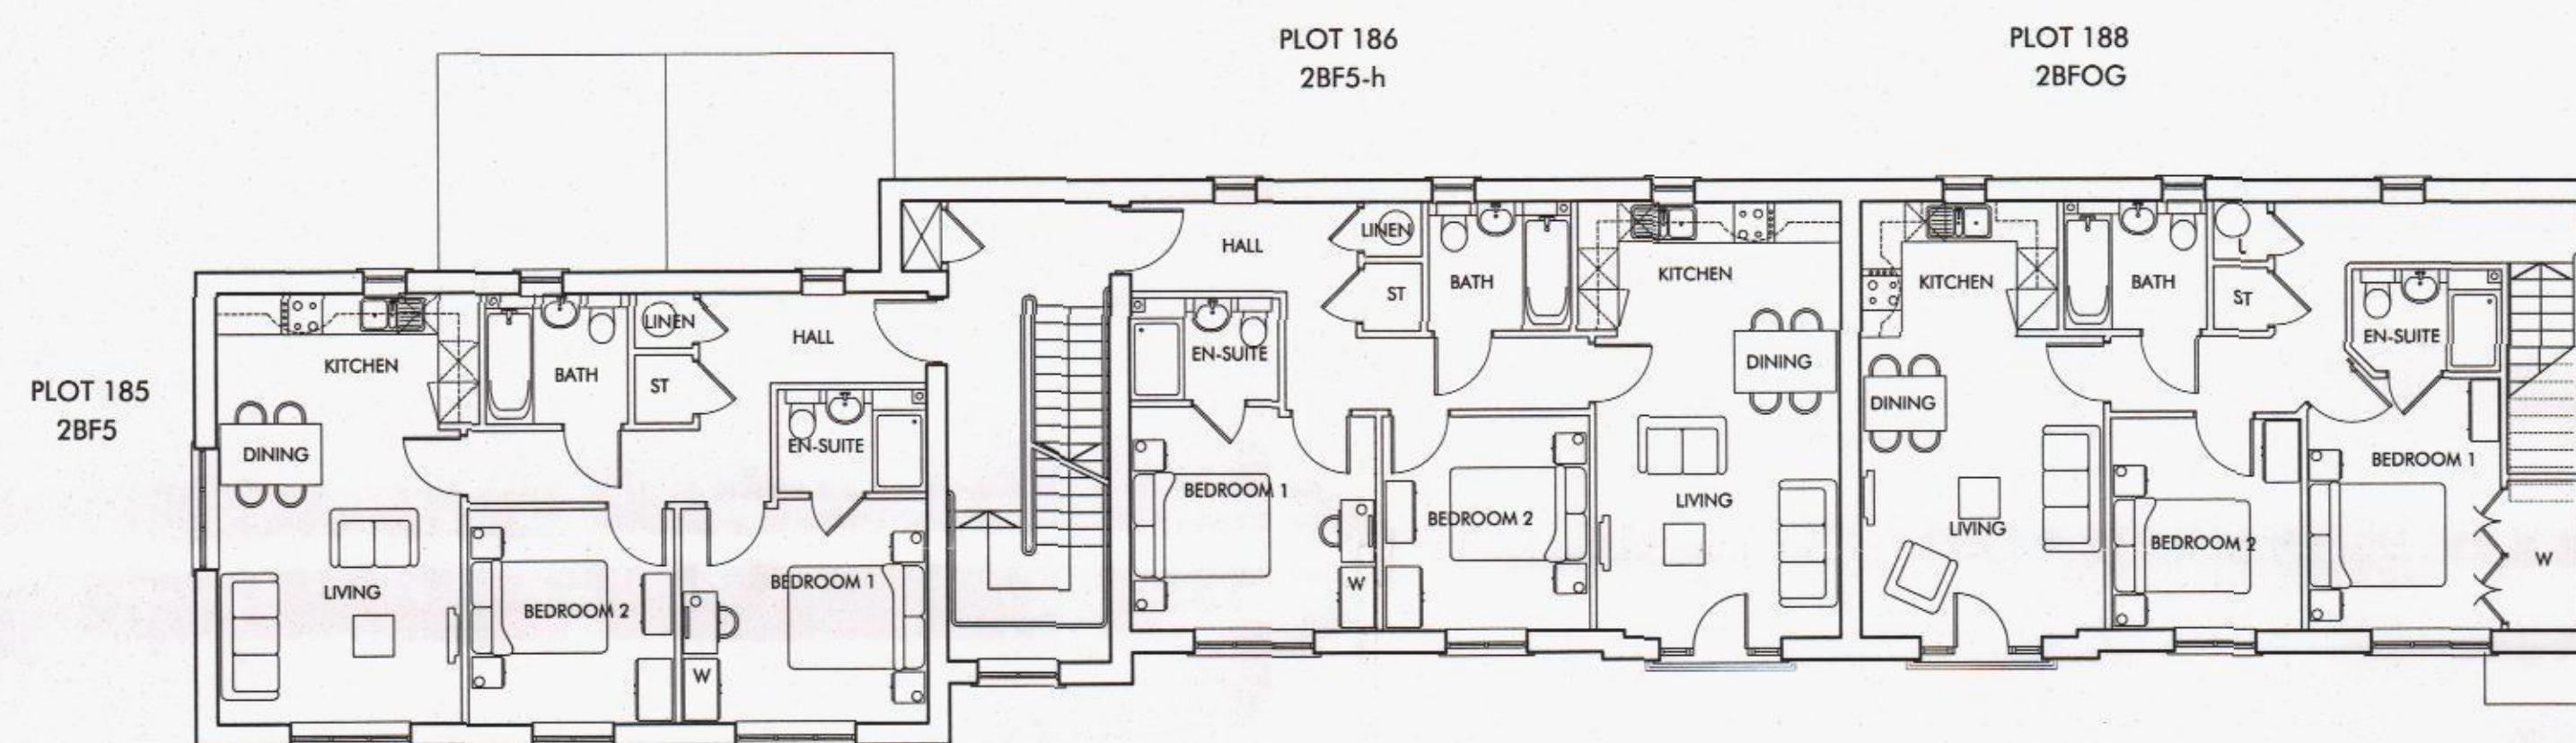

FIRST FLOOR

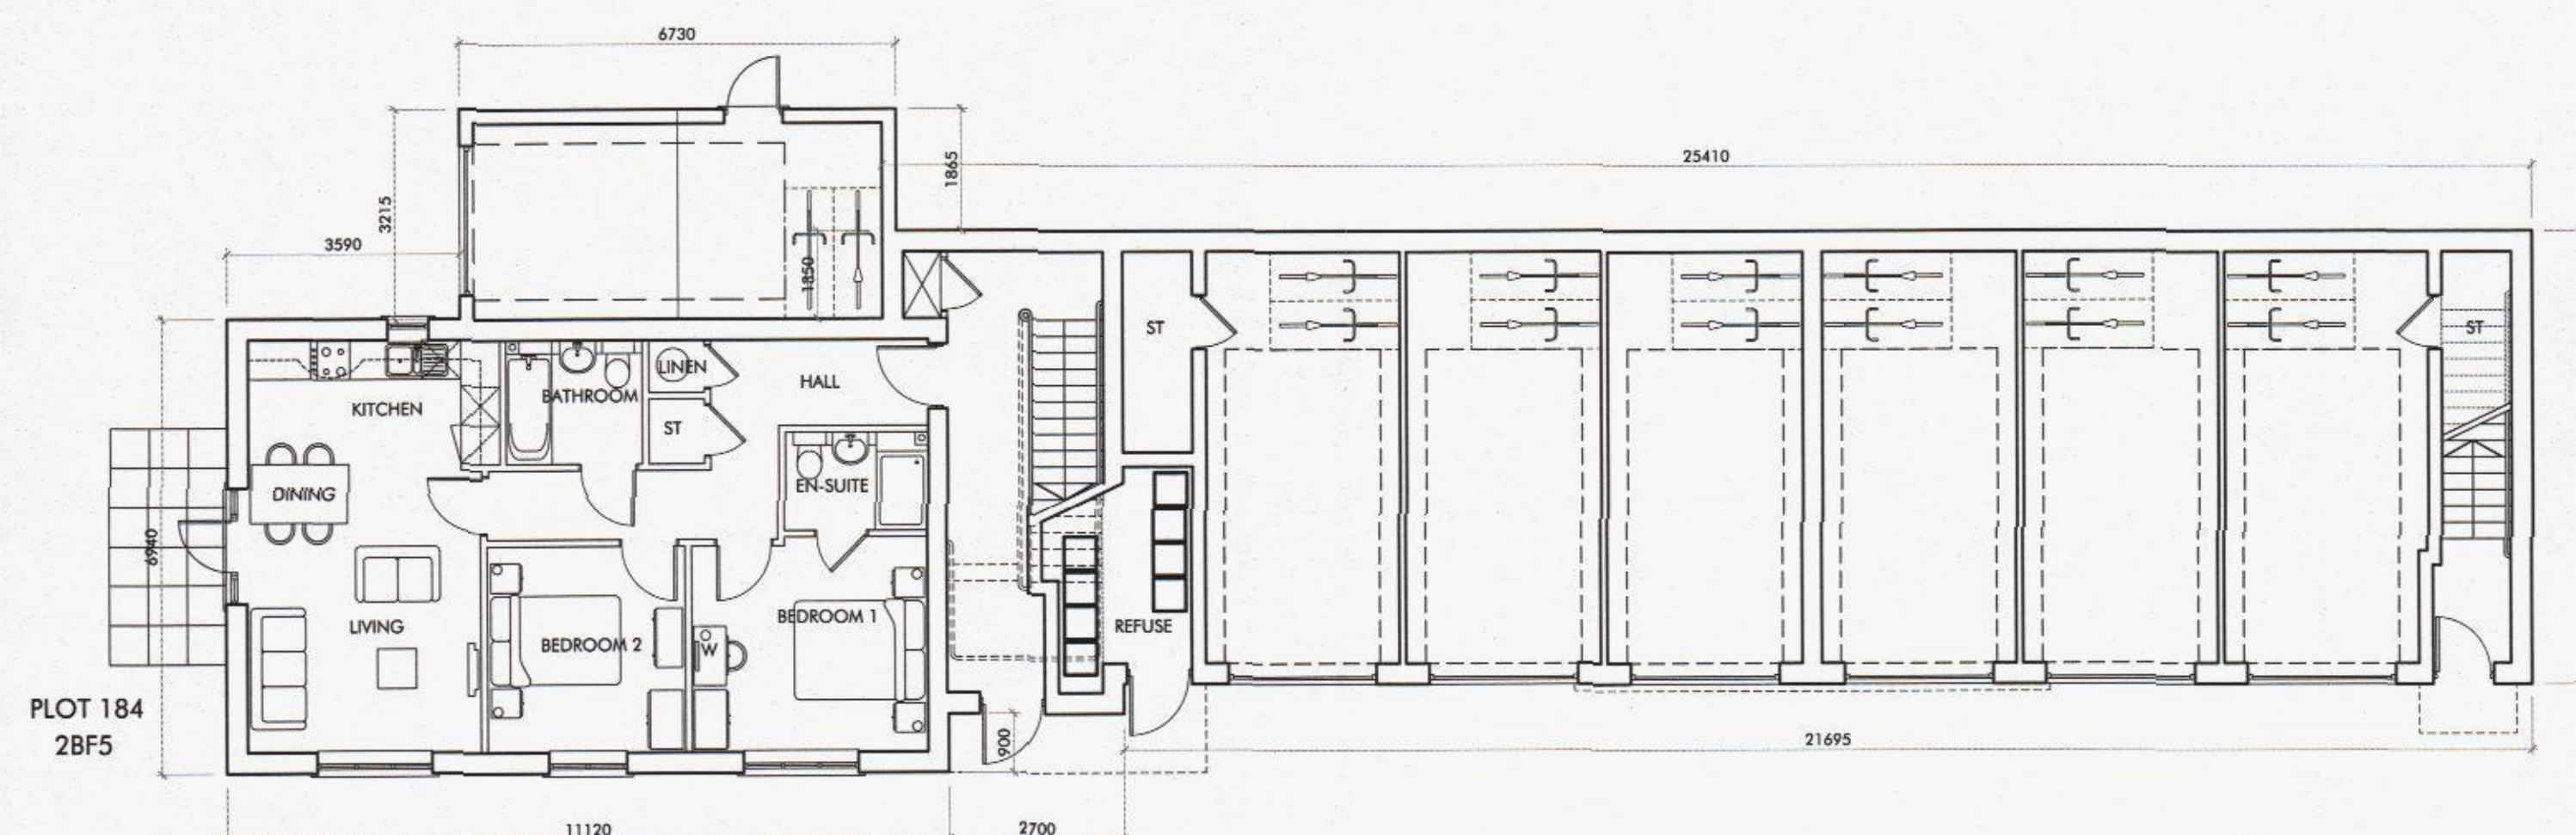

GROUND FLOOR

- NOTES
- DO NOT SCALE THIS DRAWING - USE STATED DIMENSIONS.
 - AREAS GIVEN ARE GROSS INTERNAL AND ASSUME PARTY WALL THICKNESS OF 300mm AND EXTERNAL WALL THICKNESS OF 220mm TO PLASTER FINISHES. AREAS WILL BE LESS IF THESE ARE INCREASED.
 - PLANS, ELEVATIONS AND PLOT NUMBERS INDICATED AS HANDED (L-H) ARE AS SHOWN ON THE SITE LAYOUT. PLOT Nos THUS IN THE TABLE INDICATES UNHANDED PLOTS (THE AS DRAWN BLOCK TYPE MAY CONTAIN HANDED AND UNHANDED HOUSE TYPES).
 - ELEVATIONS SHOWING GARAGE POSITIONS ETC ARE INDICATIVE AND MAY VARY DEPENDING ON FINAL SITE LEVELS.
 - SIDE WINDOWS SHALL BE OMITTED WHERE THEY WOULD OTHERWISE CLASH WITH GARAGES ETC.
 - ALL BATHROOM AND EN-SUITE SHOWER ROOM WINDOWS SHALL HAVE OBSCURED GLAZING.
 - FOR GARAGE AND PEDESTRIAN DOOR LOCATIONS REFER TO SITE LAYOUT DRAWING 1924-A-1010.
 - SOLAR THERMAL PANELS WHERE SHOWN ON ELEVATIONS ARE INDICATIVE OF HEIGHT AND SIZE - FOR PRECISE LOCATIONS TO SUIT PLOT SPECIFIC ROOF ASPECT SEE SITE LAYOUT DRAWING 1924-A-1011.

client:
GRAINGER PLC

project:
WOODCROFT FARM, HAVANT

description:
**BLOCK TYPE AL - FLATS 1BF4, 2BF5 & 2BFOG
PLOTS 184-188
FLOOR PLANS**

project number	drawing number	revision
1924	A-3170	C
scale	date	
1:100 @ A1	APRIL 2013	
1:200 @ A3		
status		
PLANNING		

1924-A-3170-C



0m 1m 2m 3m 4m 5m
Scale 1:100