


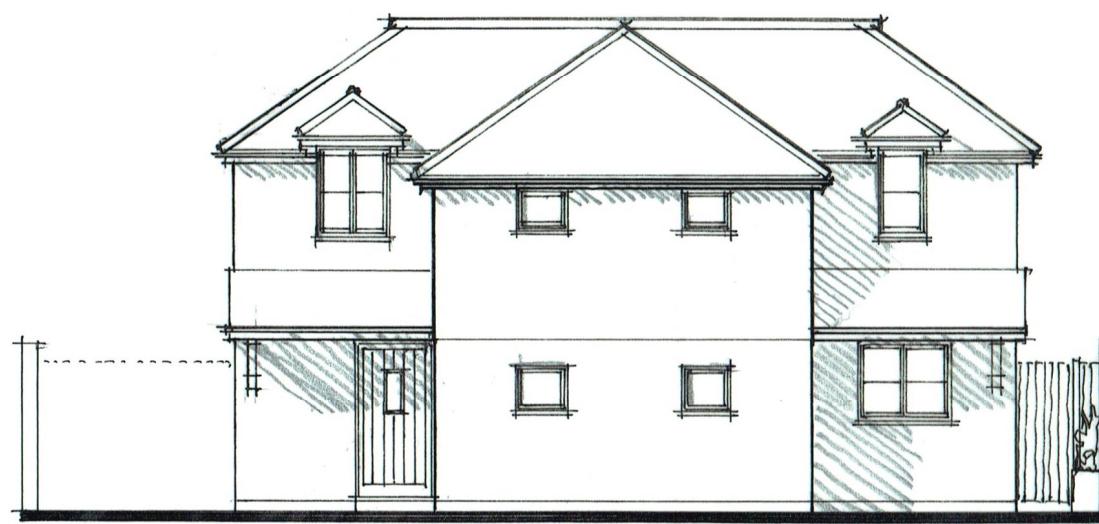


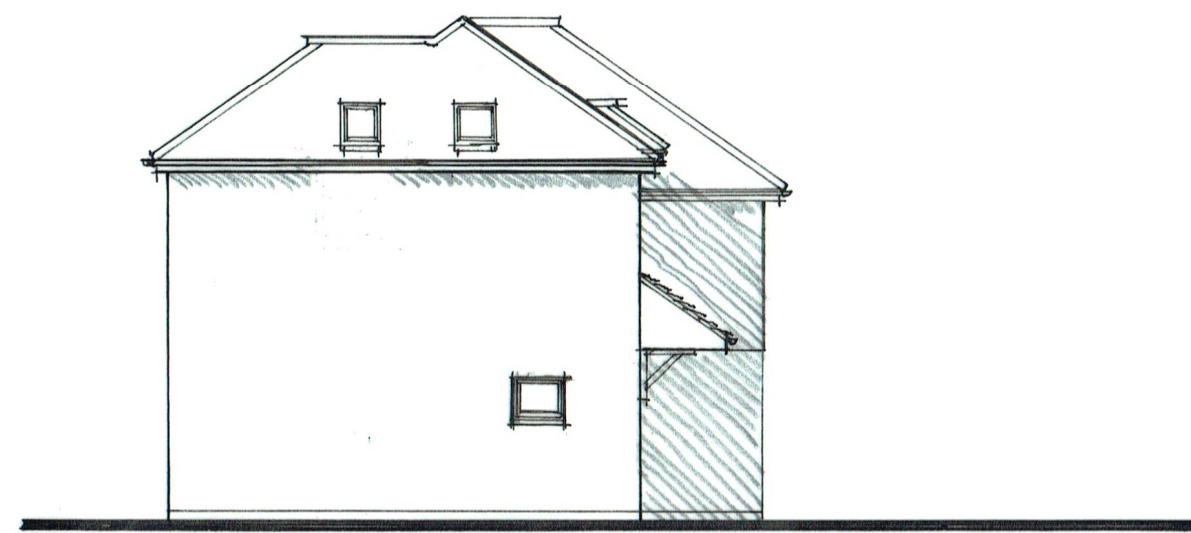

NORTH EAST 1:100

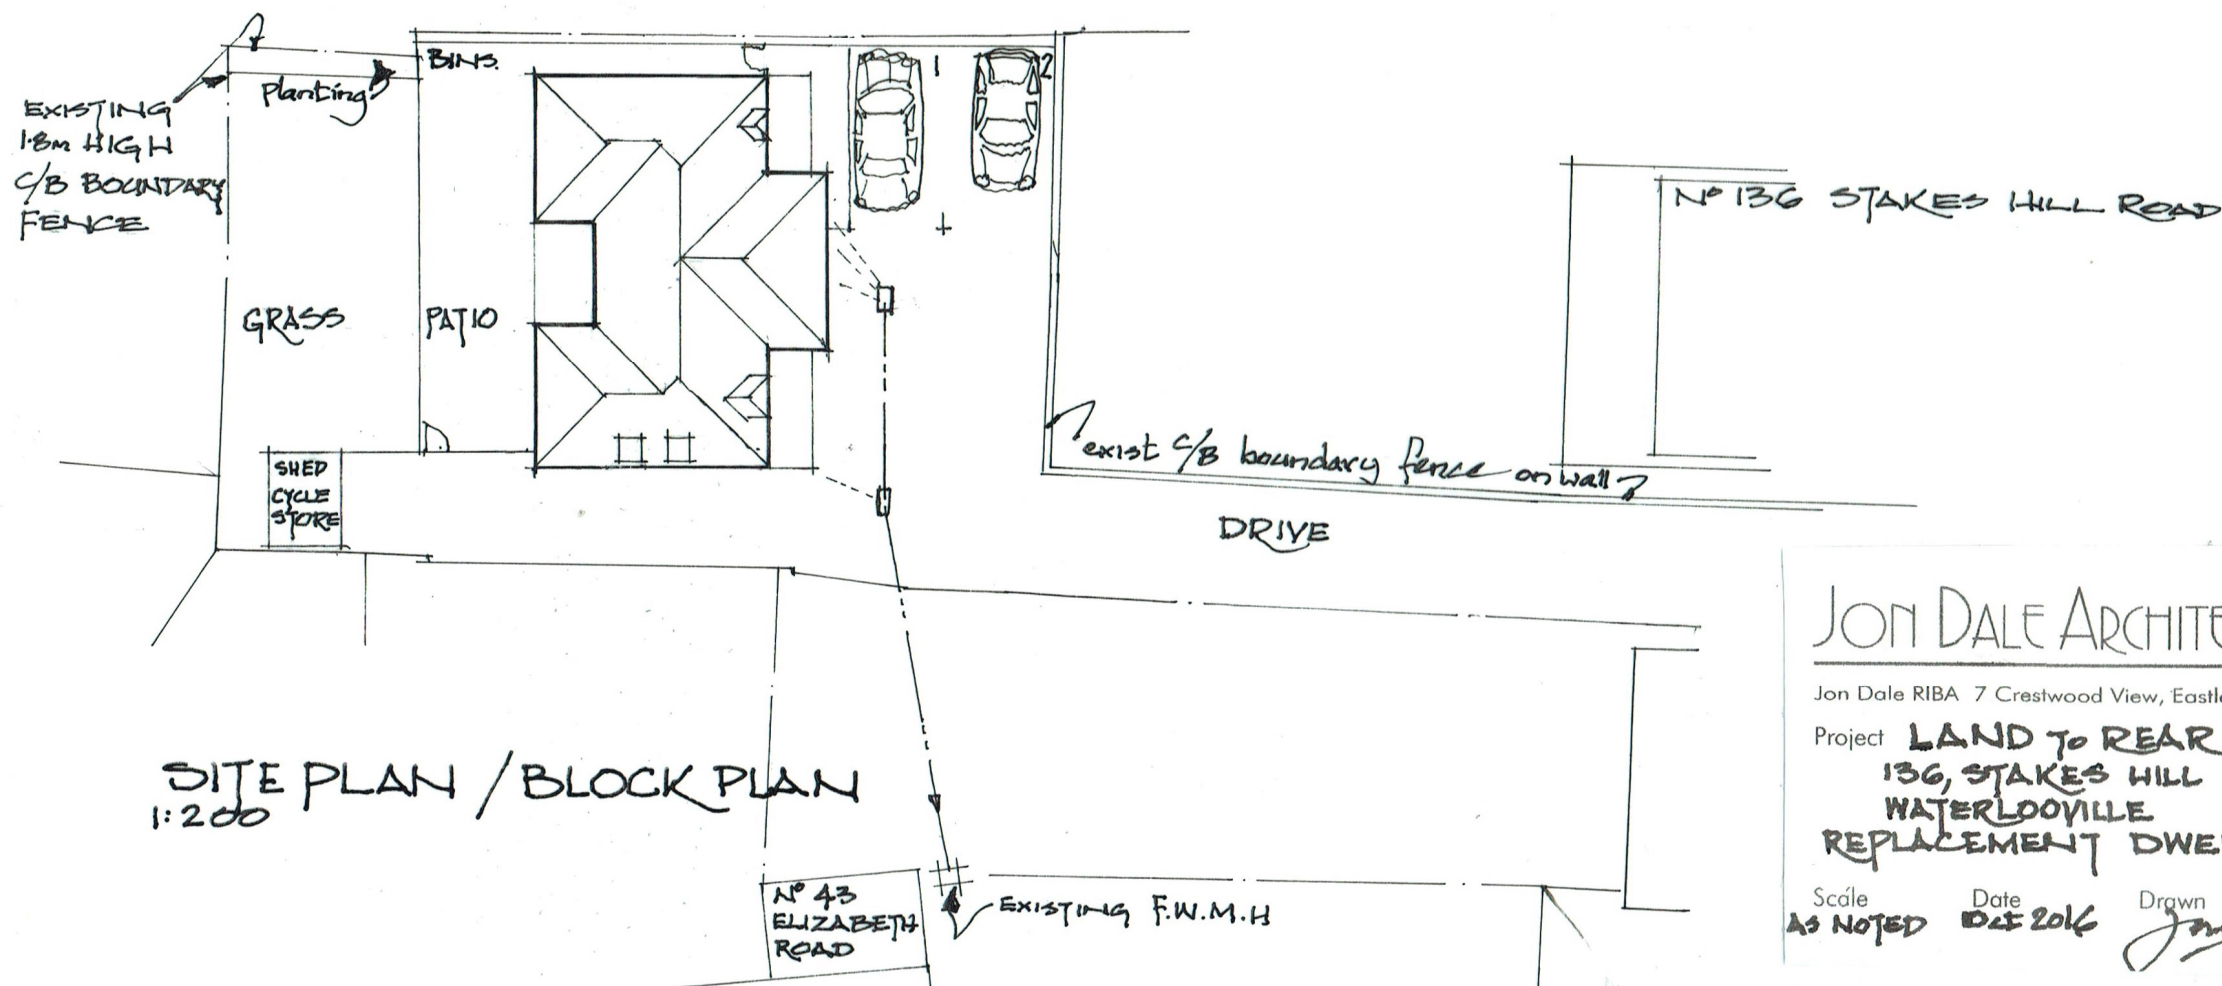

SOUTH EAST 1:100

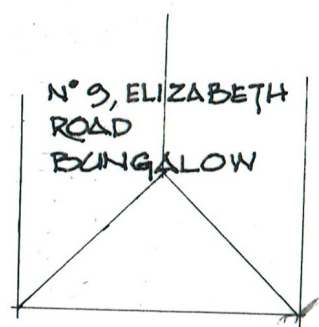

SITE PLAN / BLOCK PLAN 1:200

Rev. A Nov 2016 Dormer to South East Elevation omitted Velux roof lights added.

JON DALE ARCHITECT LTD.

Jon Dale RIBA 7 Crestwood View, Eastleigh, Hampshire, SO50 4NF Tel: 07787 575126 E-mail: jondalearchitect@gmail.com

Project LAND TO REAR of 136, STAKES HILL ROAD WATERLOOVILLE REPLACEMENT DWELLING

Title NORTH EAST ELEVATION SITE PLAN / BLOCK PLAN SOUTH EAST ELEVATION.

Scale AS NOTED

Date 10/11/2016

Drawn Jan

Checked

Job No. 06/15PP/07

Drawing No. 06/15PP/07/10

Revision A