
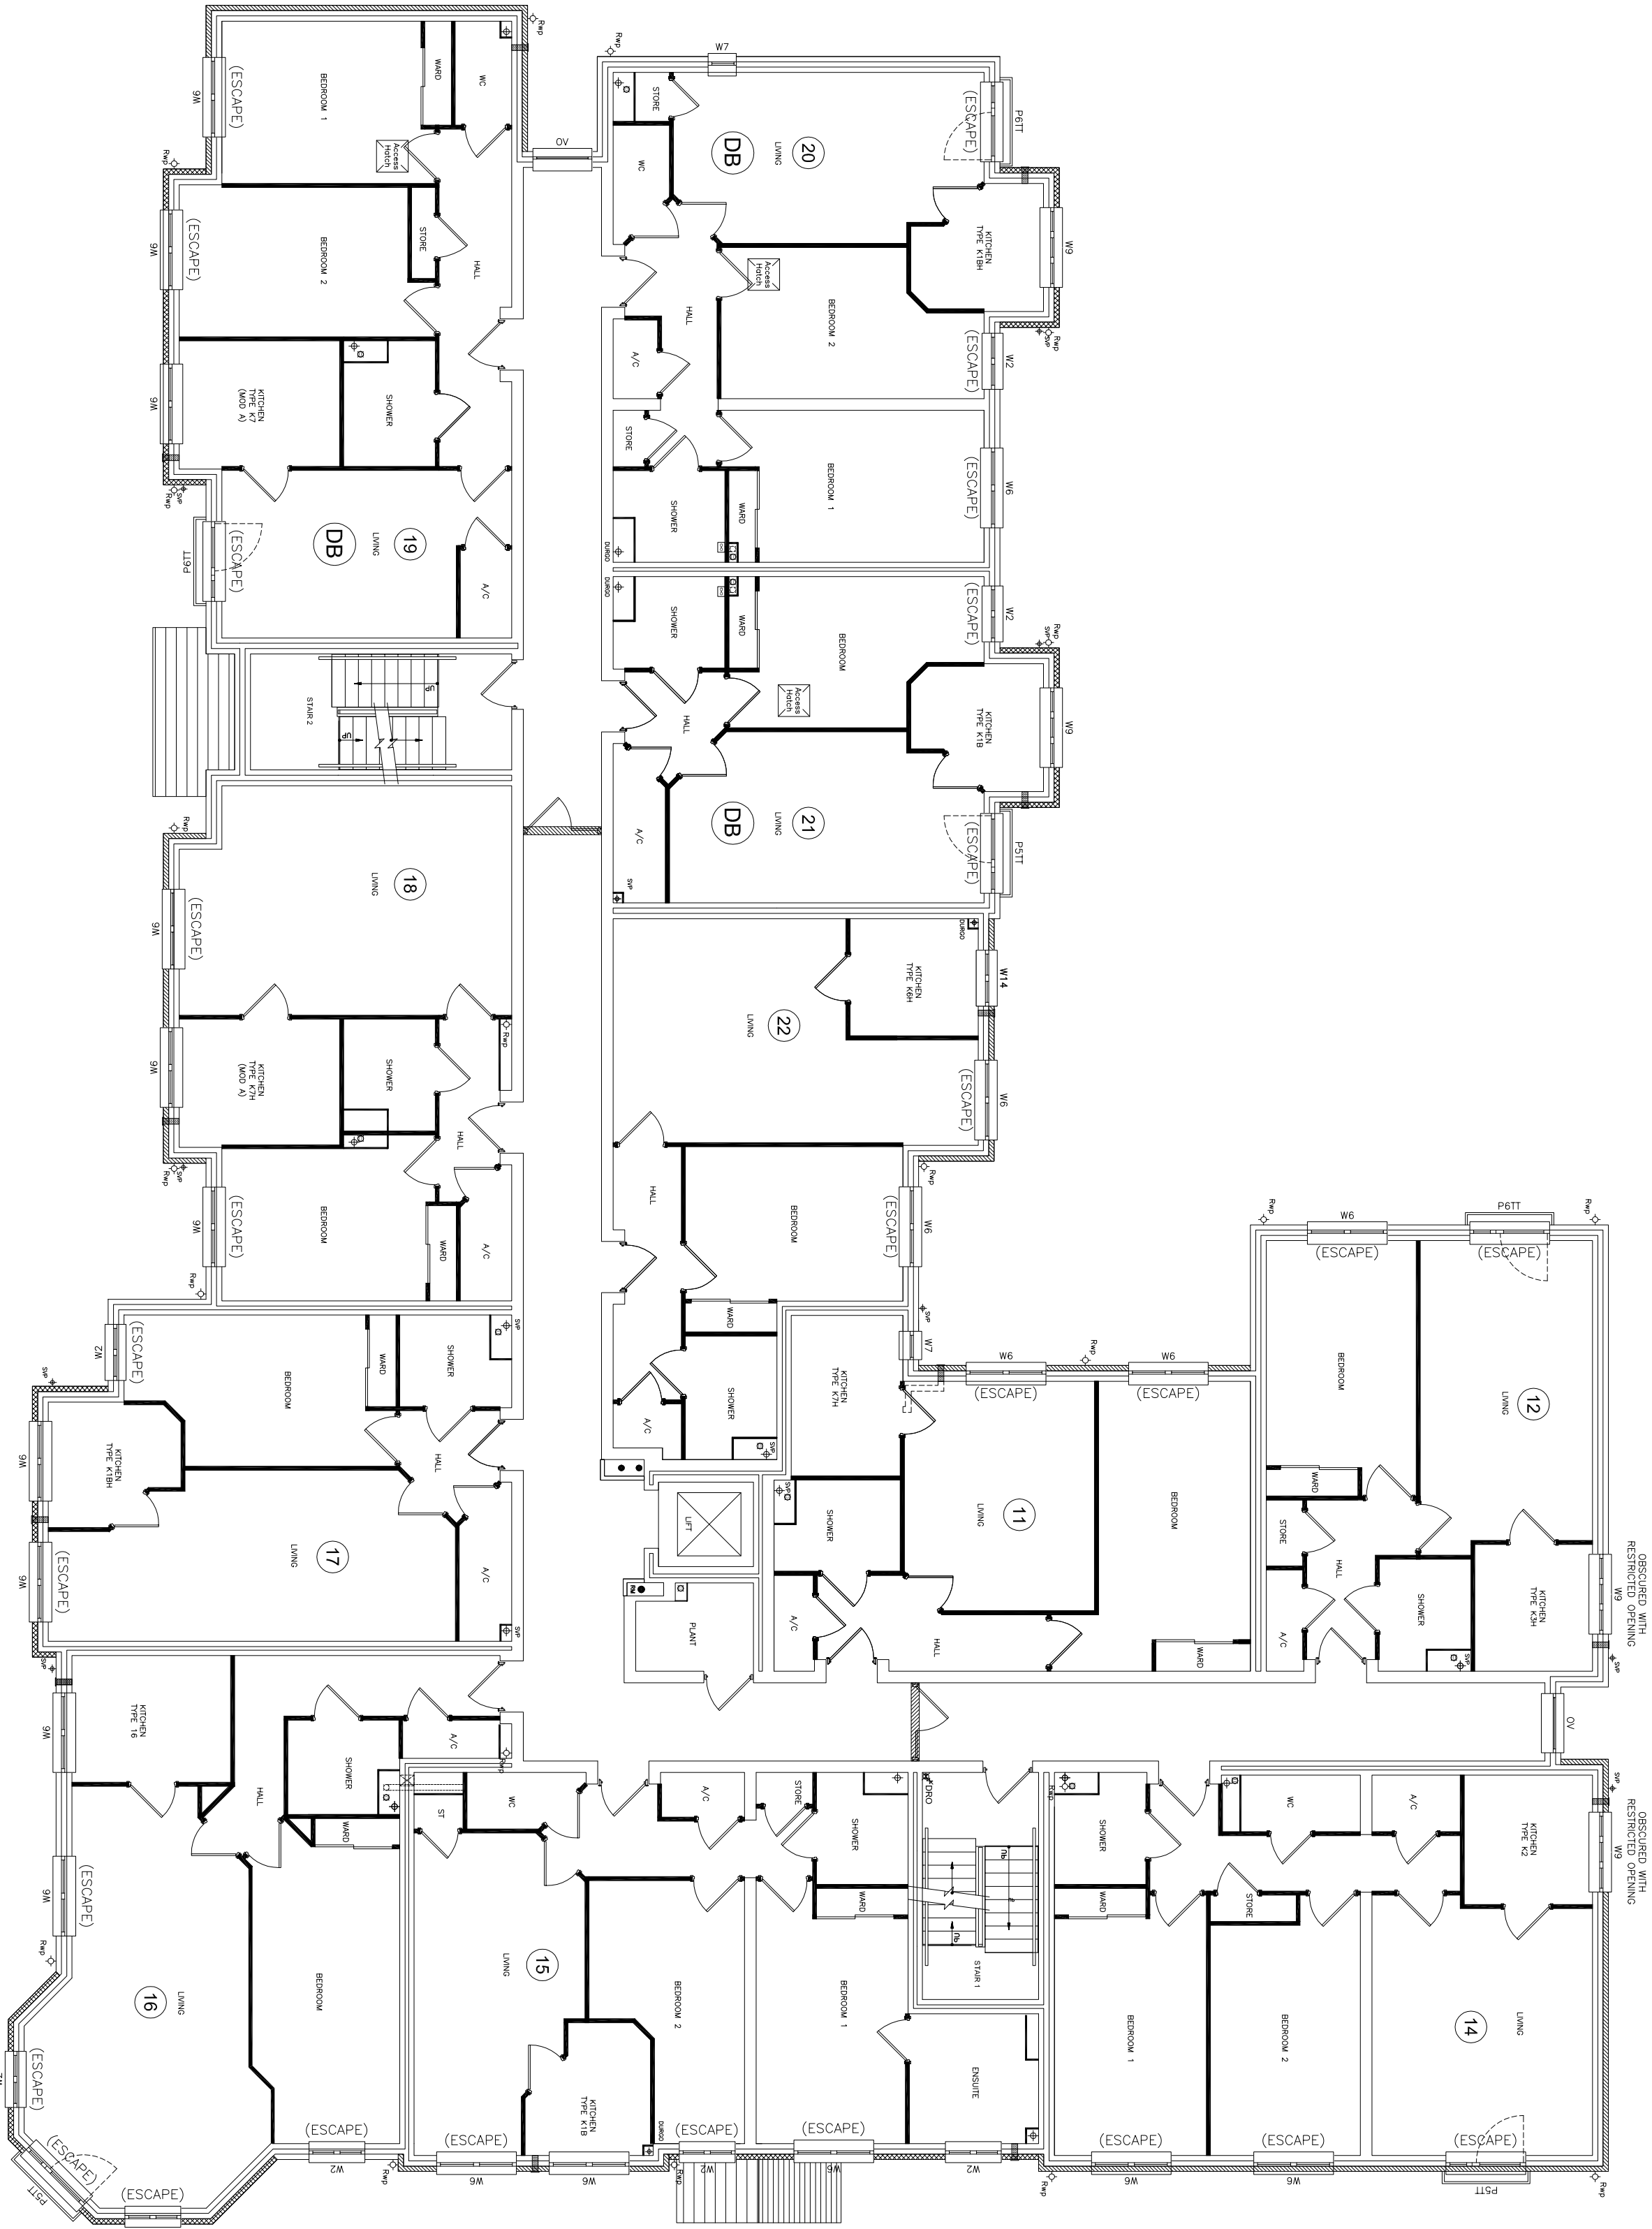


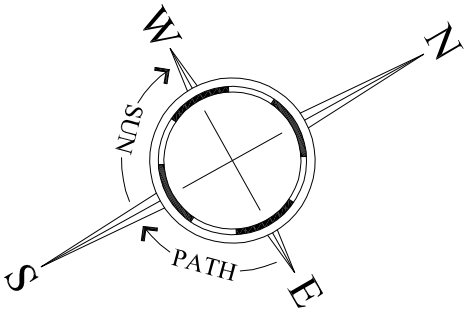

XXXXXXXXXX	BLOCKWORK EXTERNAL LEAF FIVE SEPARATE FLOOR GR
XXXXXXXXXX	AND FACED BLOCKWORK TO REFUSE/LOW FENCE
XXXXXXXXXX	BLOCKWORK EXTERNAL LEAF FOR TILE HANGING
XXXXXXXXXX	FACING BLOCKWORK INTERNAL LEAF TO STAIRCASES

REVISIONS		
Rev.	Date	By

COPYRIGHT ACT APPLIES

NOTE:
WHERE ANY COPYRIGHT OCCURS, COMPANY STANDARD
DRAWING UNLESS OTHERWISE NOTED IN WRITING

ALL DIMENSIONS TO BE CHECKED ON-SITE
WHERE ANY DIMENSIONS OCCUR, COMPANY STANDARD
DRAWING UNLESS OTHERWISE NOTED IN WRITING
AT ONCE BEFORE PROCEEDING

planningissues
TOWN PLANNING AND ARCHITECTURAL DESIGN

Waltham House, Parkside
Bromwood, Trowbridge, Wiltshire BA14 3SG
Tel: 01250 462010
E-mail: enquiries@planningissues.co.uk

Churchill
Retirement Living

Waltham House, Parkside
Bromwood, Trowbridge, Wiltshire BA14 3SG
Tel: 01250 462010
E-mail: enquiries@churchillretirement.co.uk

Project Title
Category 1 Sheltered Housing
London Road
Waterlooville

Drawing Title
FIRST FLOOR PLAN
General Arrangement

Scale	1:100	Date	Nov 2015
Drawn	SF	Checked	.
Drawn by	10072WV : P10	Rev.	.