



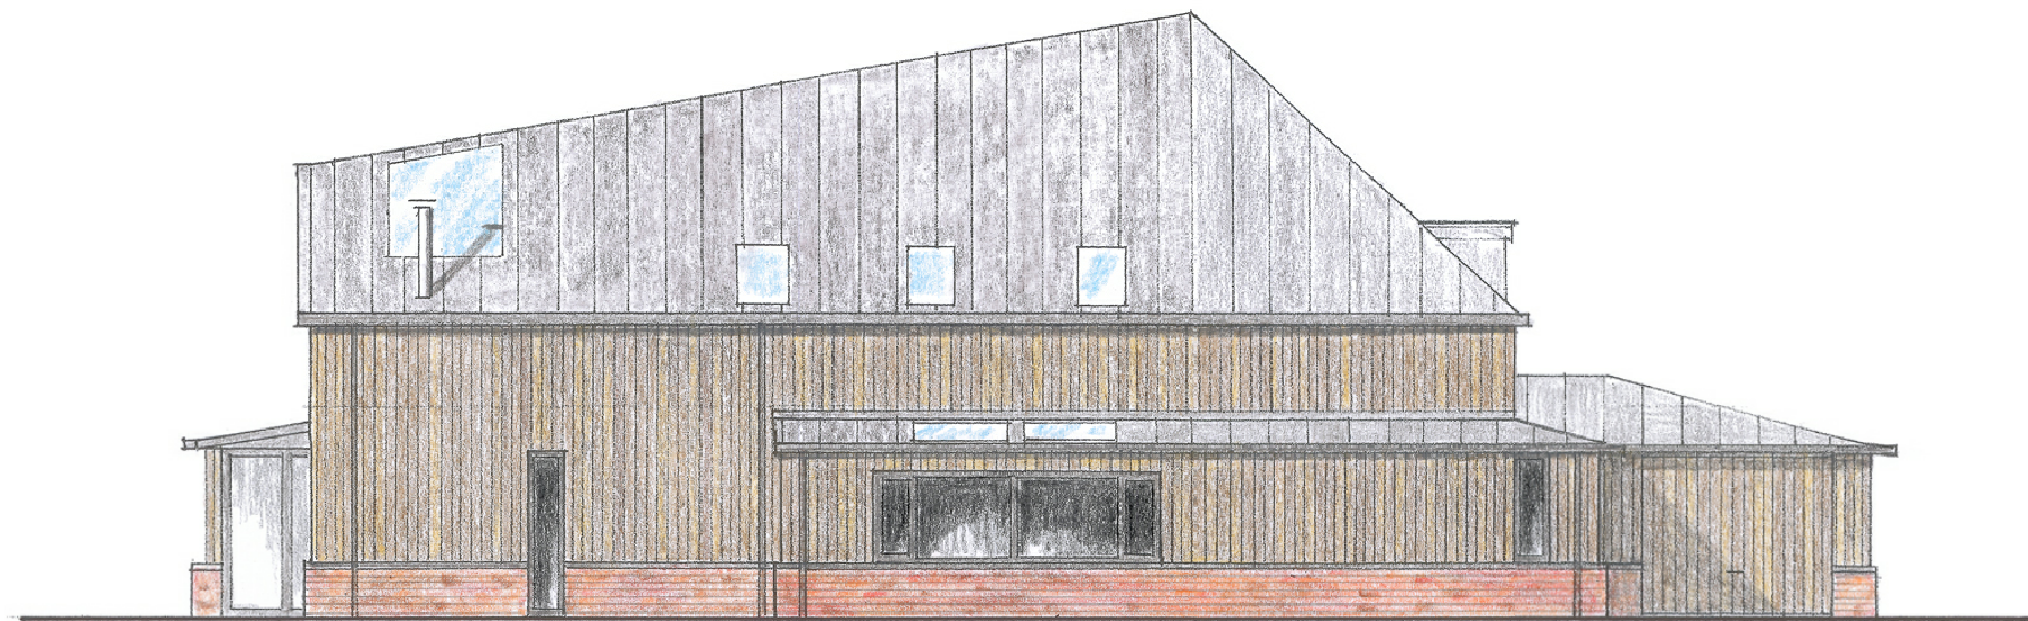

West Elevation

 

ESHA ARCHITECTS LLP
2nd FLOOR 36 KING STREET BRISTOL BS1 4DZ
TEL: +44 0117 9529100 FAX: 0117 9529101
EMAIL: mail@eshaarchitects.co.uk

ESHA
ARCHITECTS

Saltern's House, Hayling Island

Rev	Prep	Auth	Date	Drawing Title	
1		NL	NE	15.07.2016	West Elevation
				Drawing Number	Rev
				E-West-A3	1
				Job No	
				15/014	
				Date	
				07.04.2016	
				Scale	
				1:100	
				A3	