

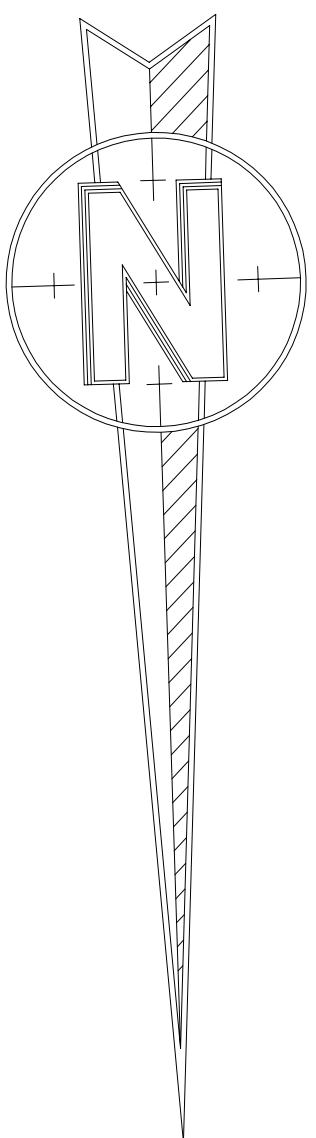



EXISTING SIDE ELEVATION

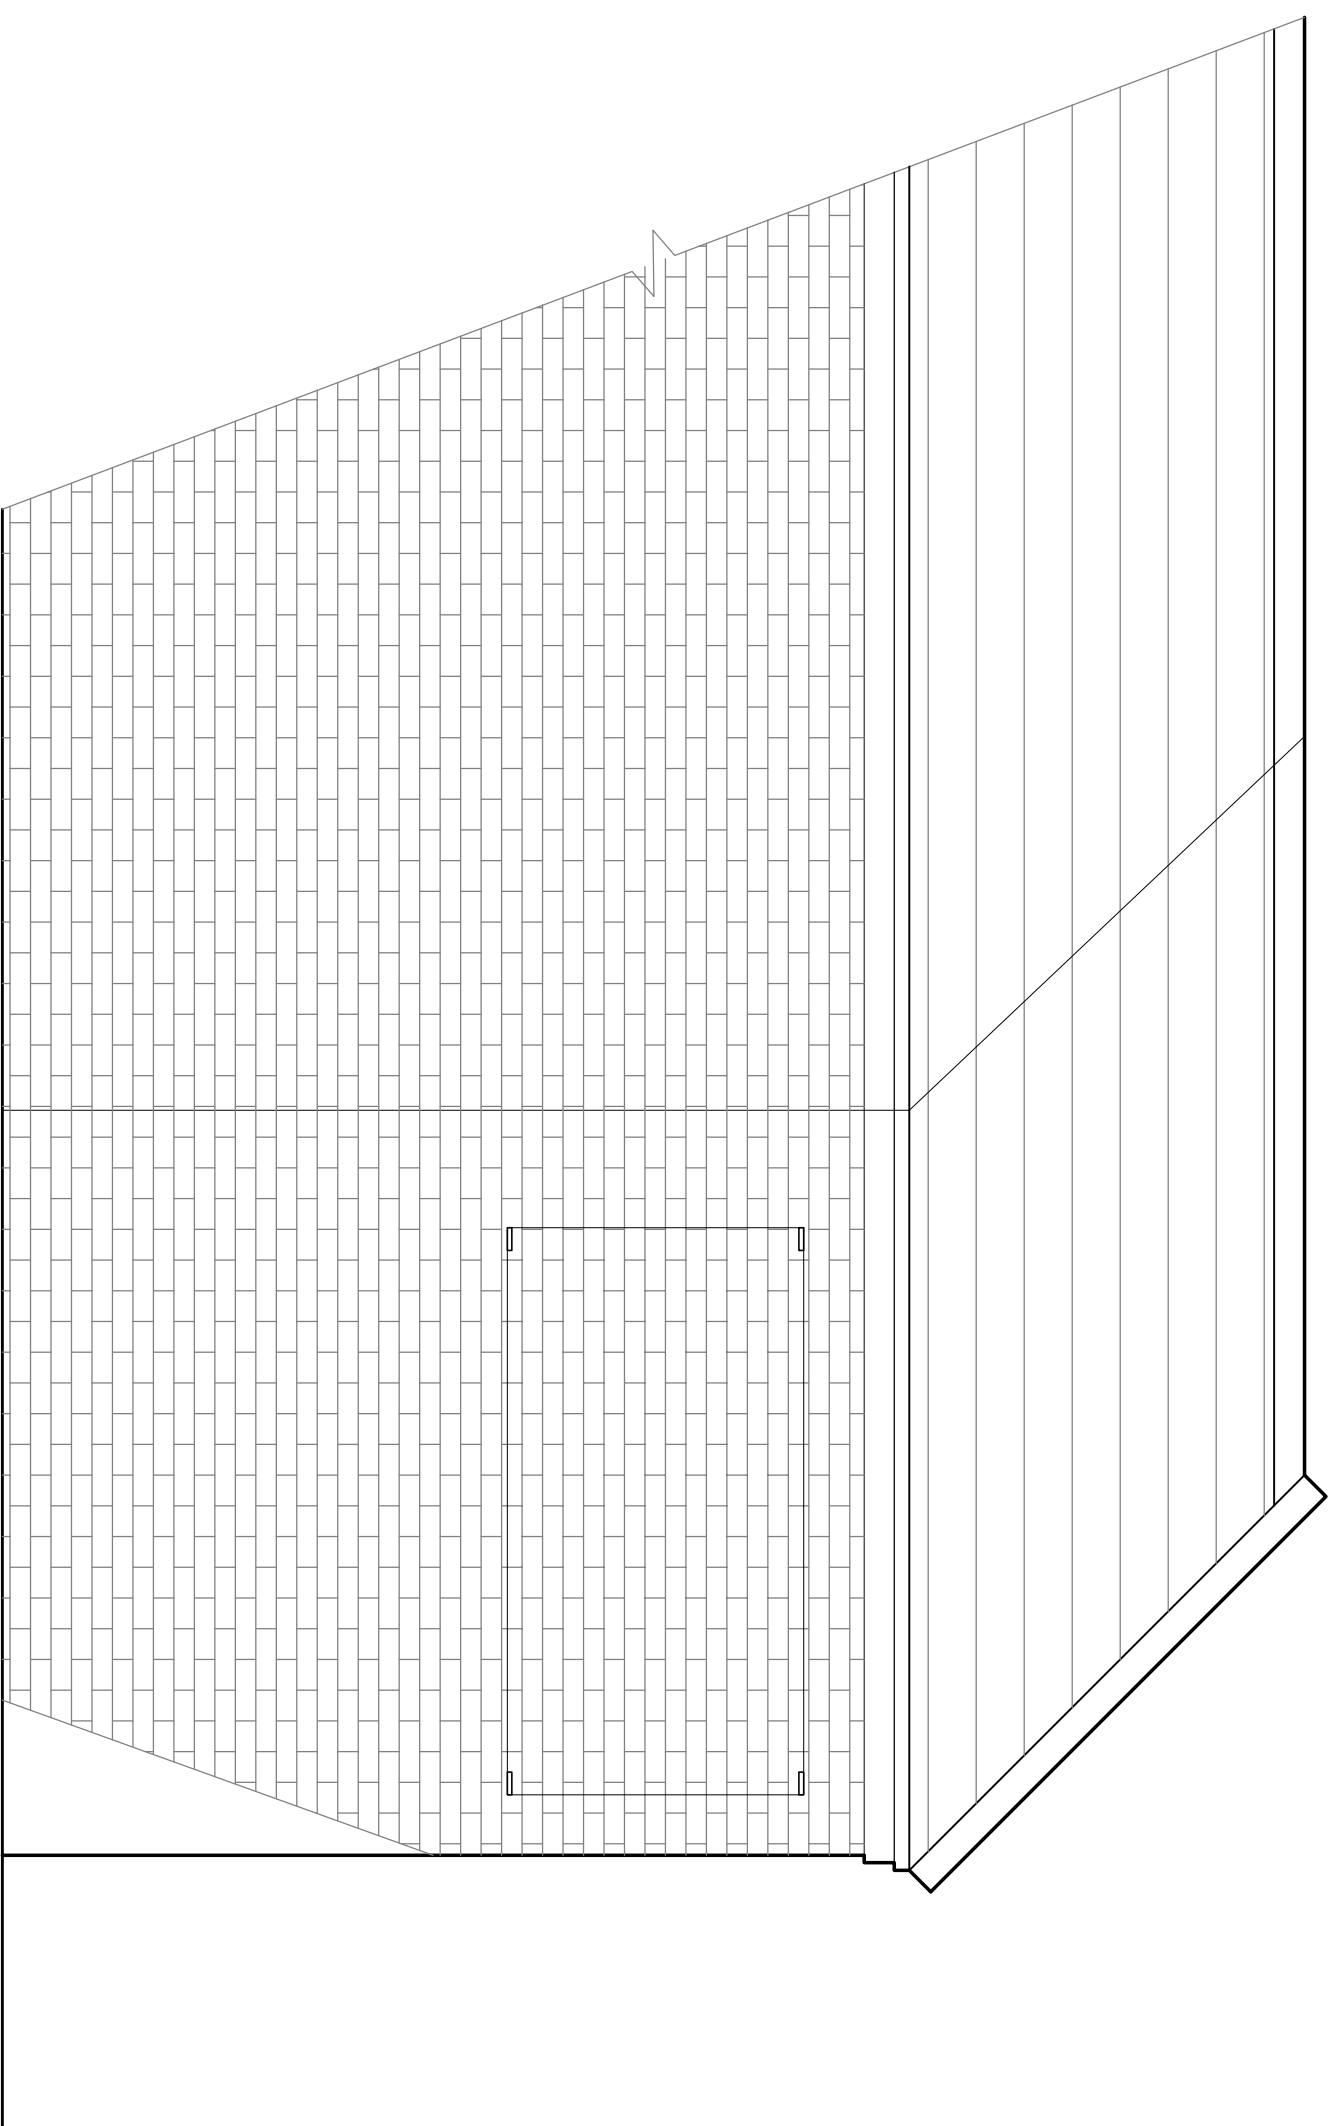


EXISTING FRONT ELEVATION

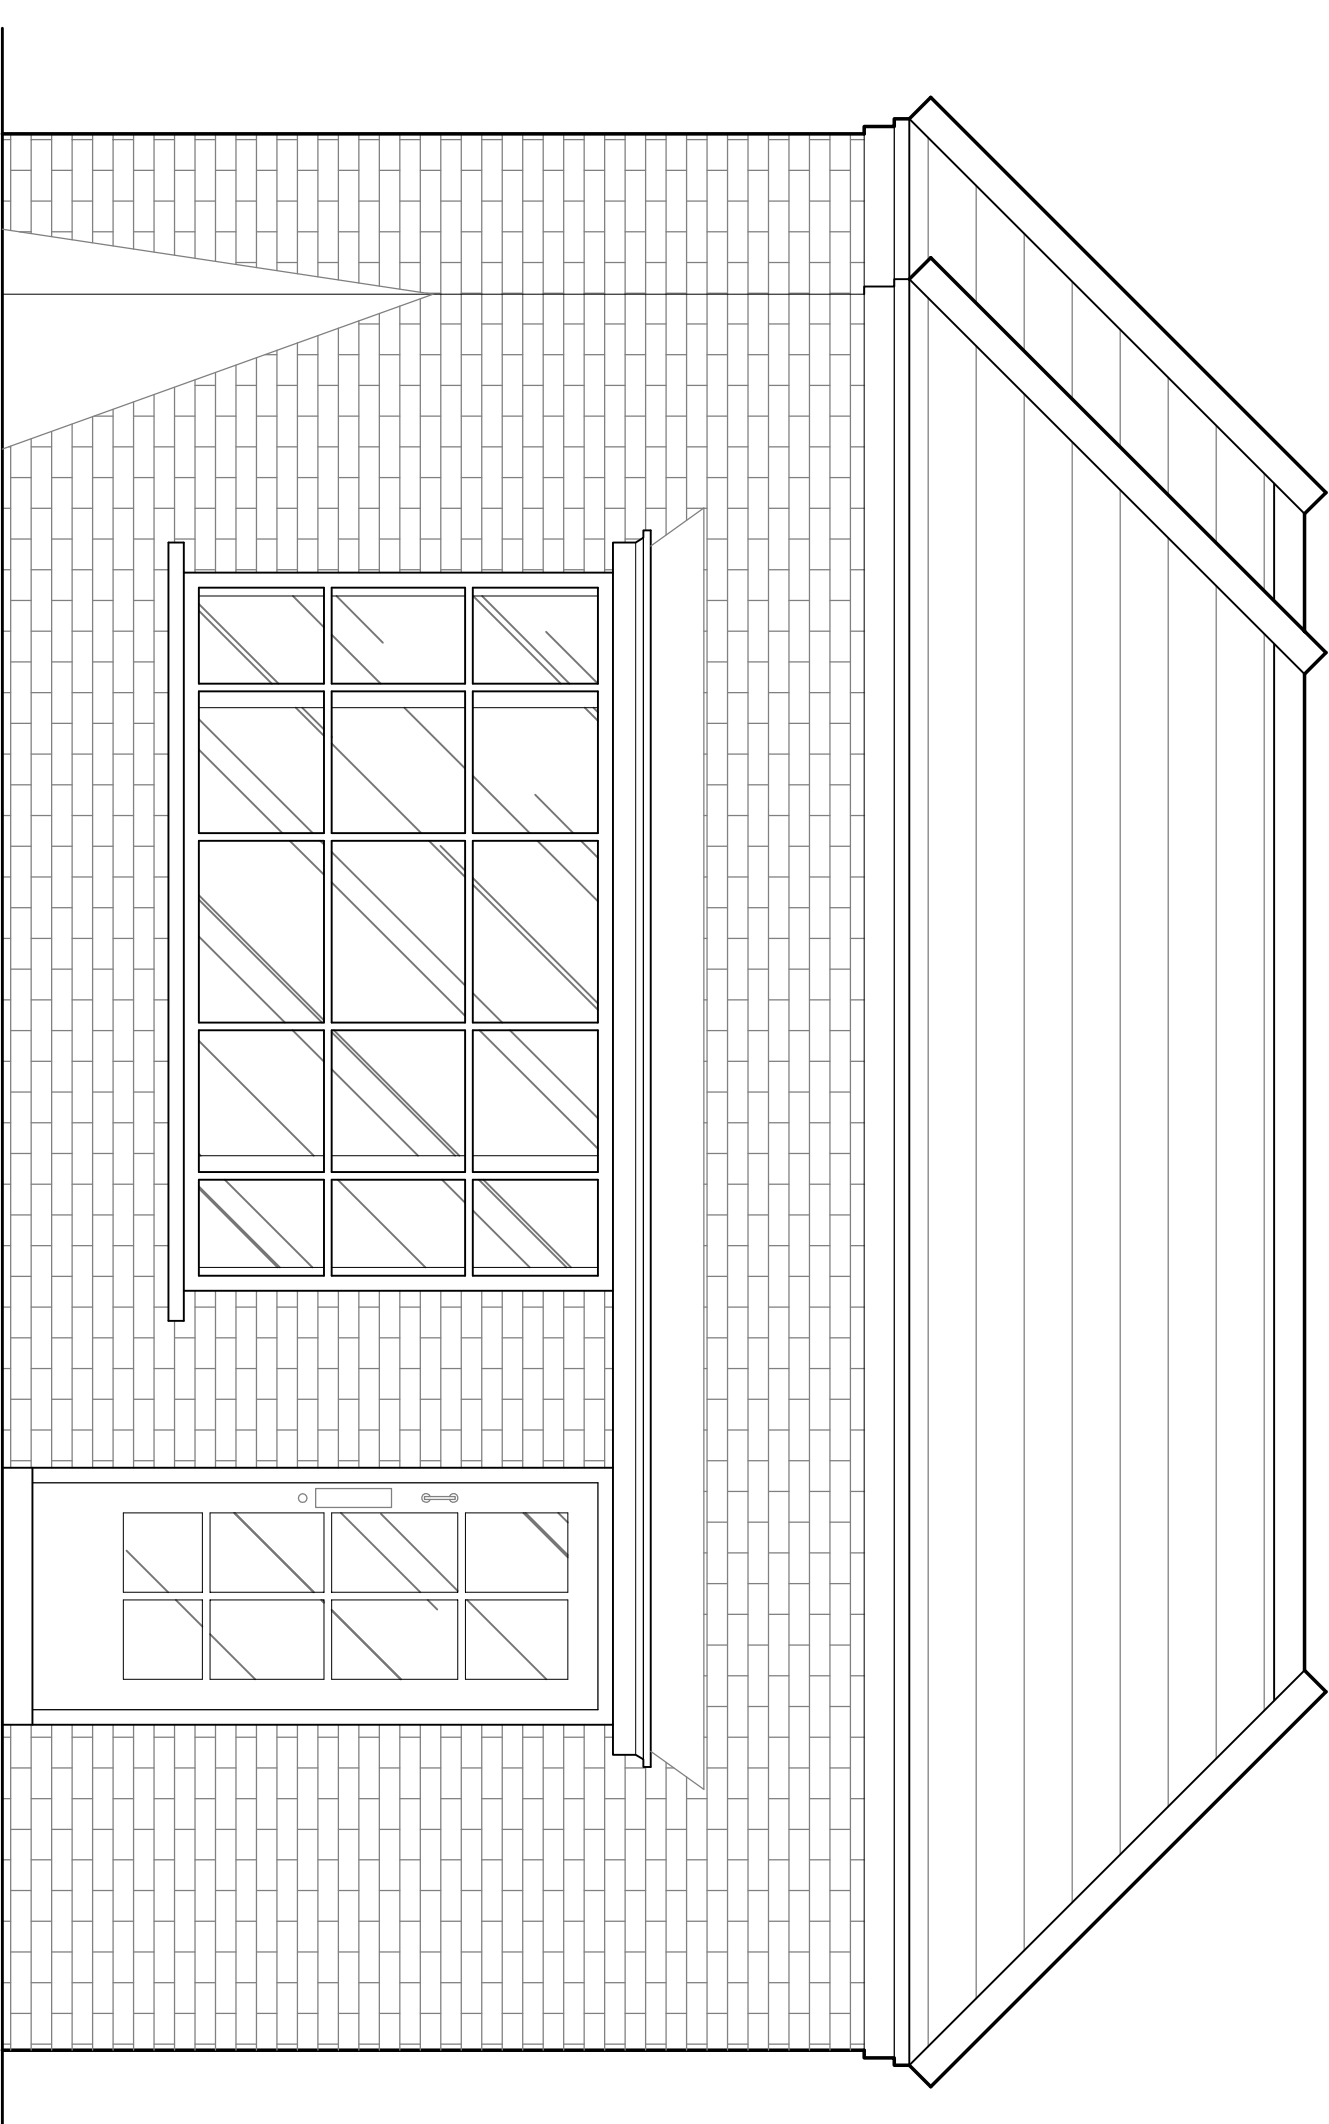

PROPOSED SIDE ELEVATION

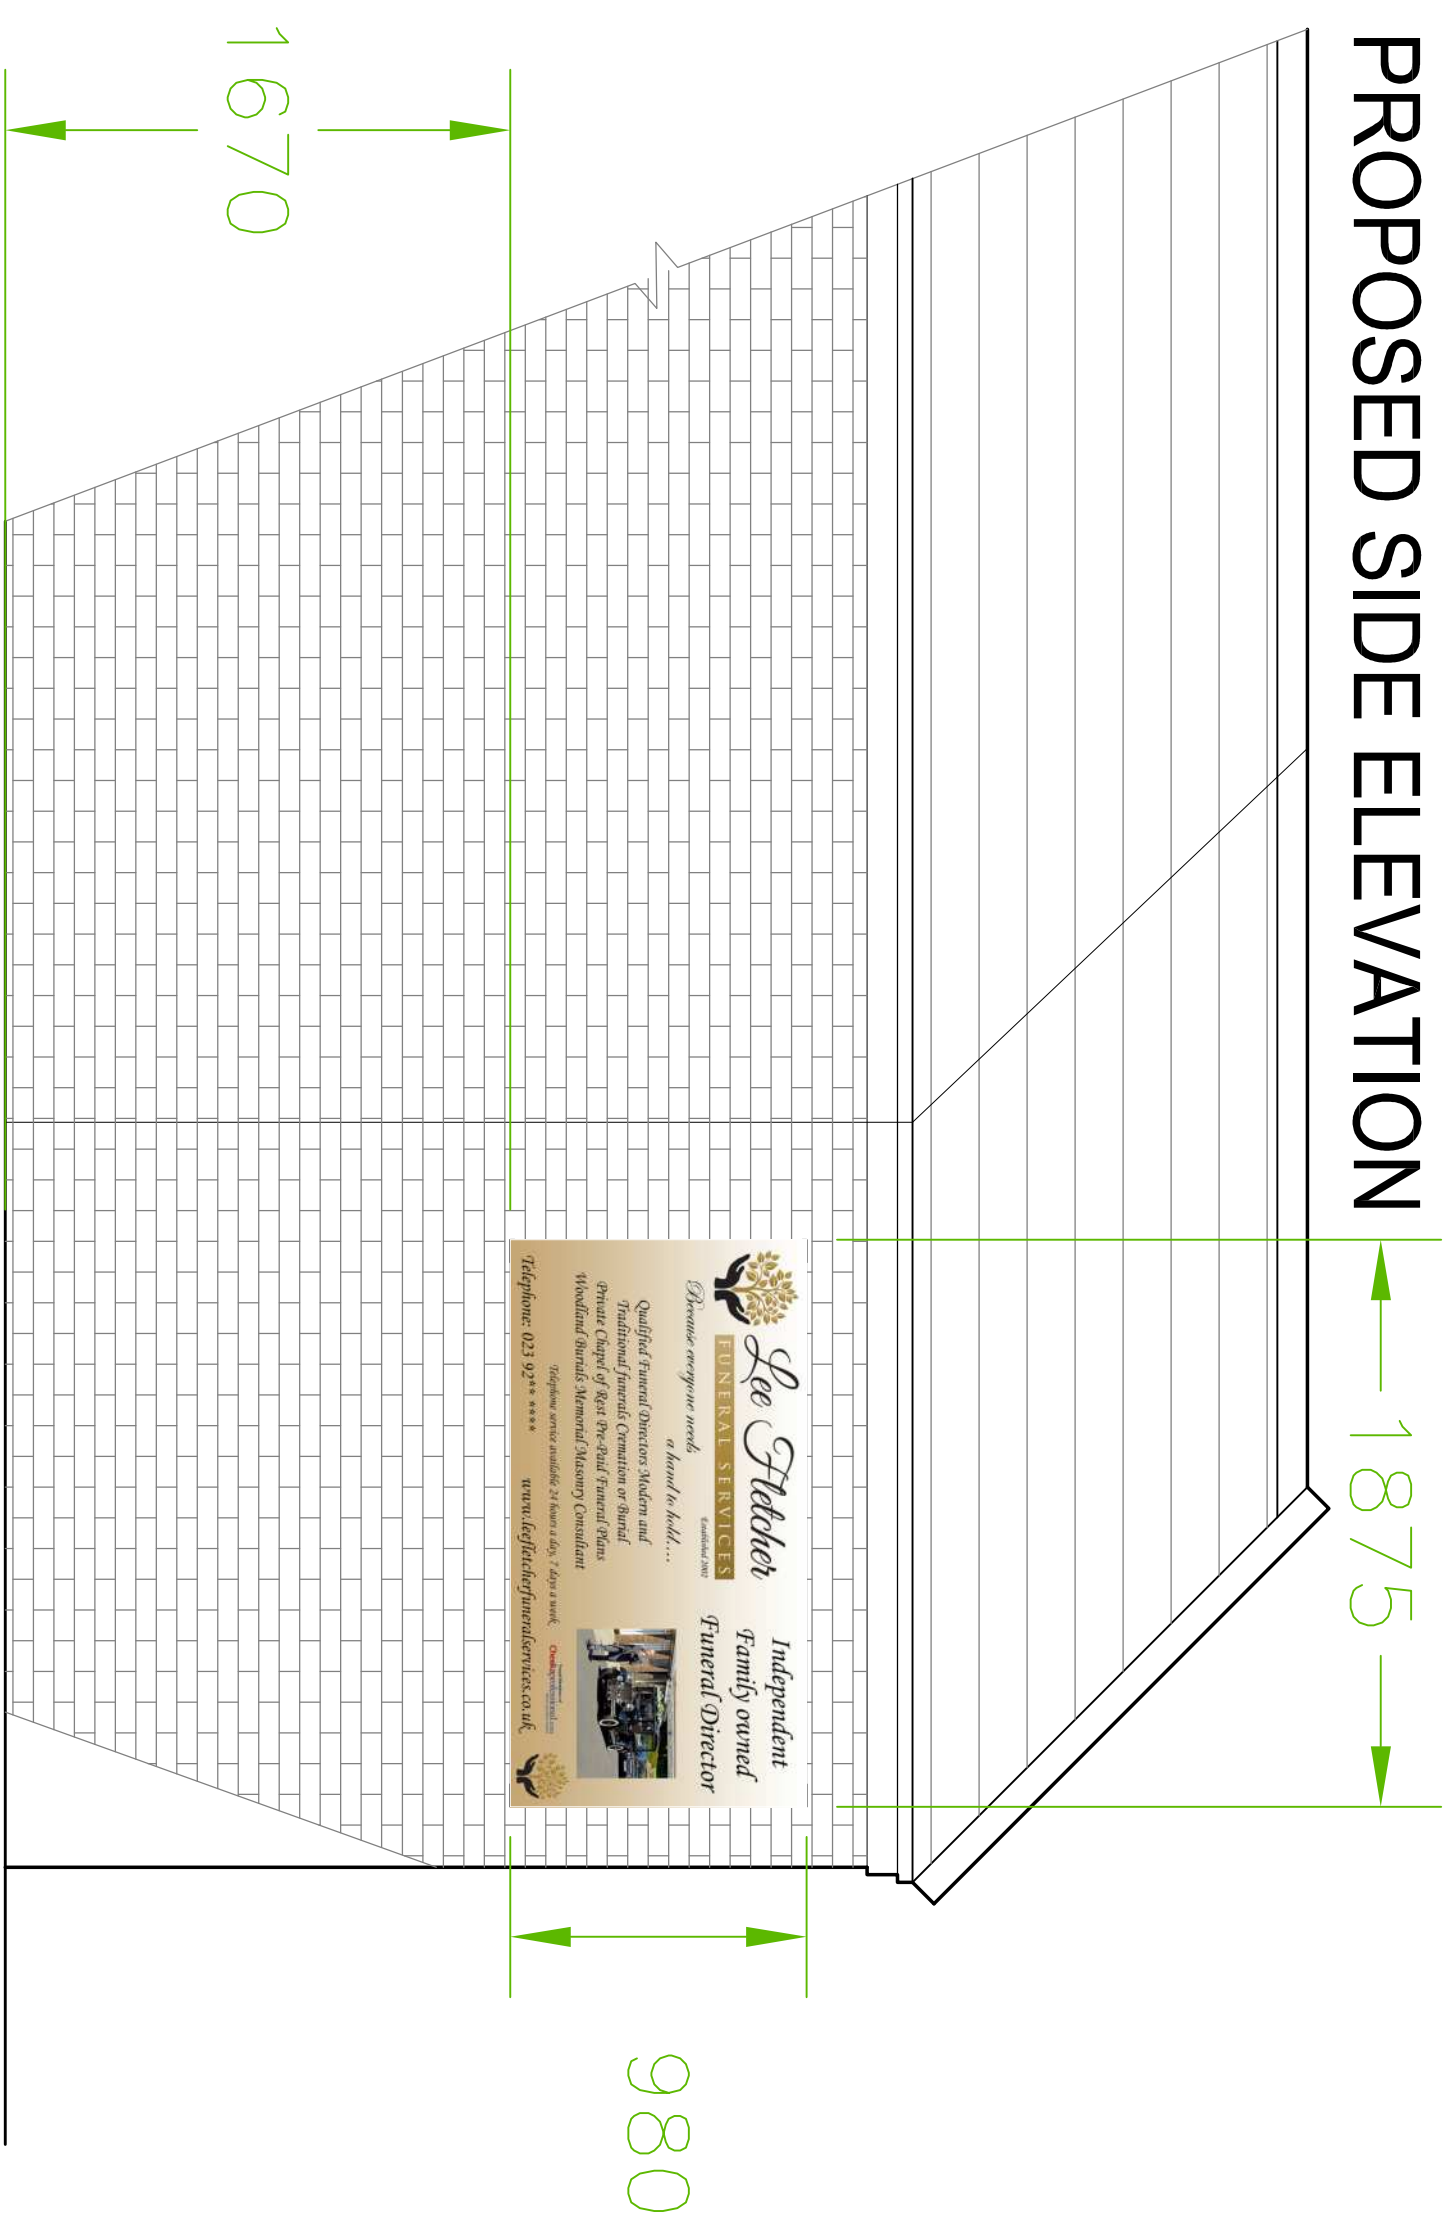

PROPOSED FRONT ELEVATION

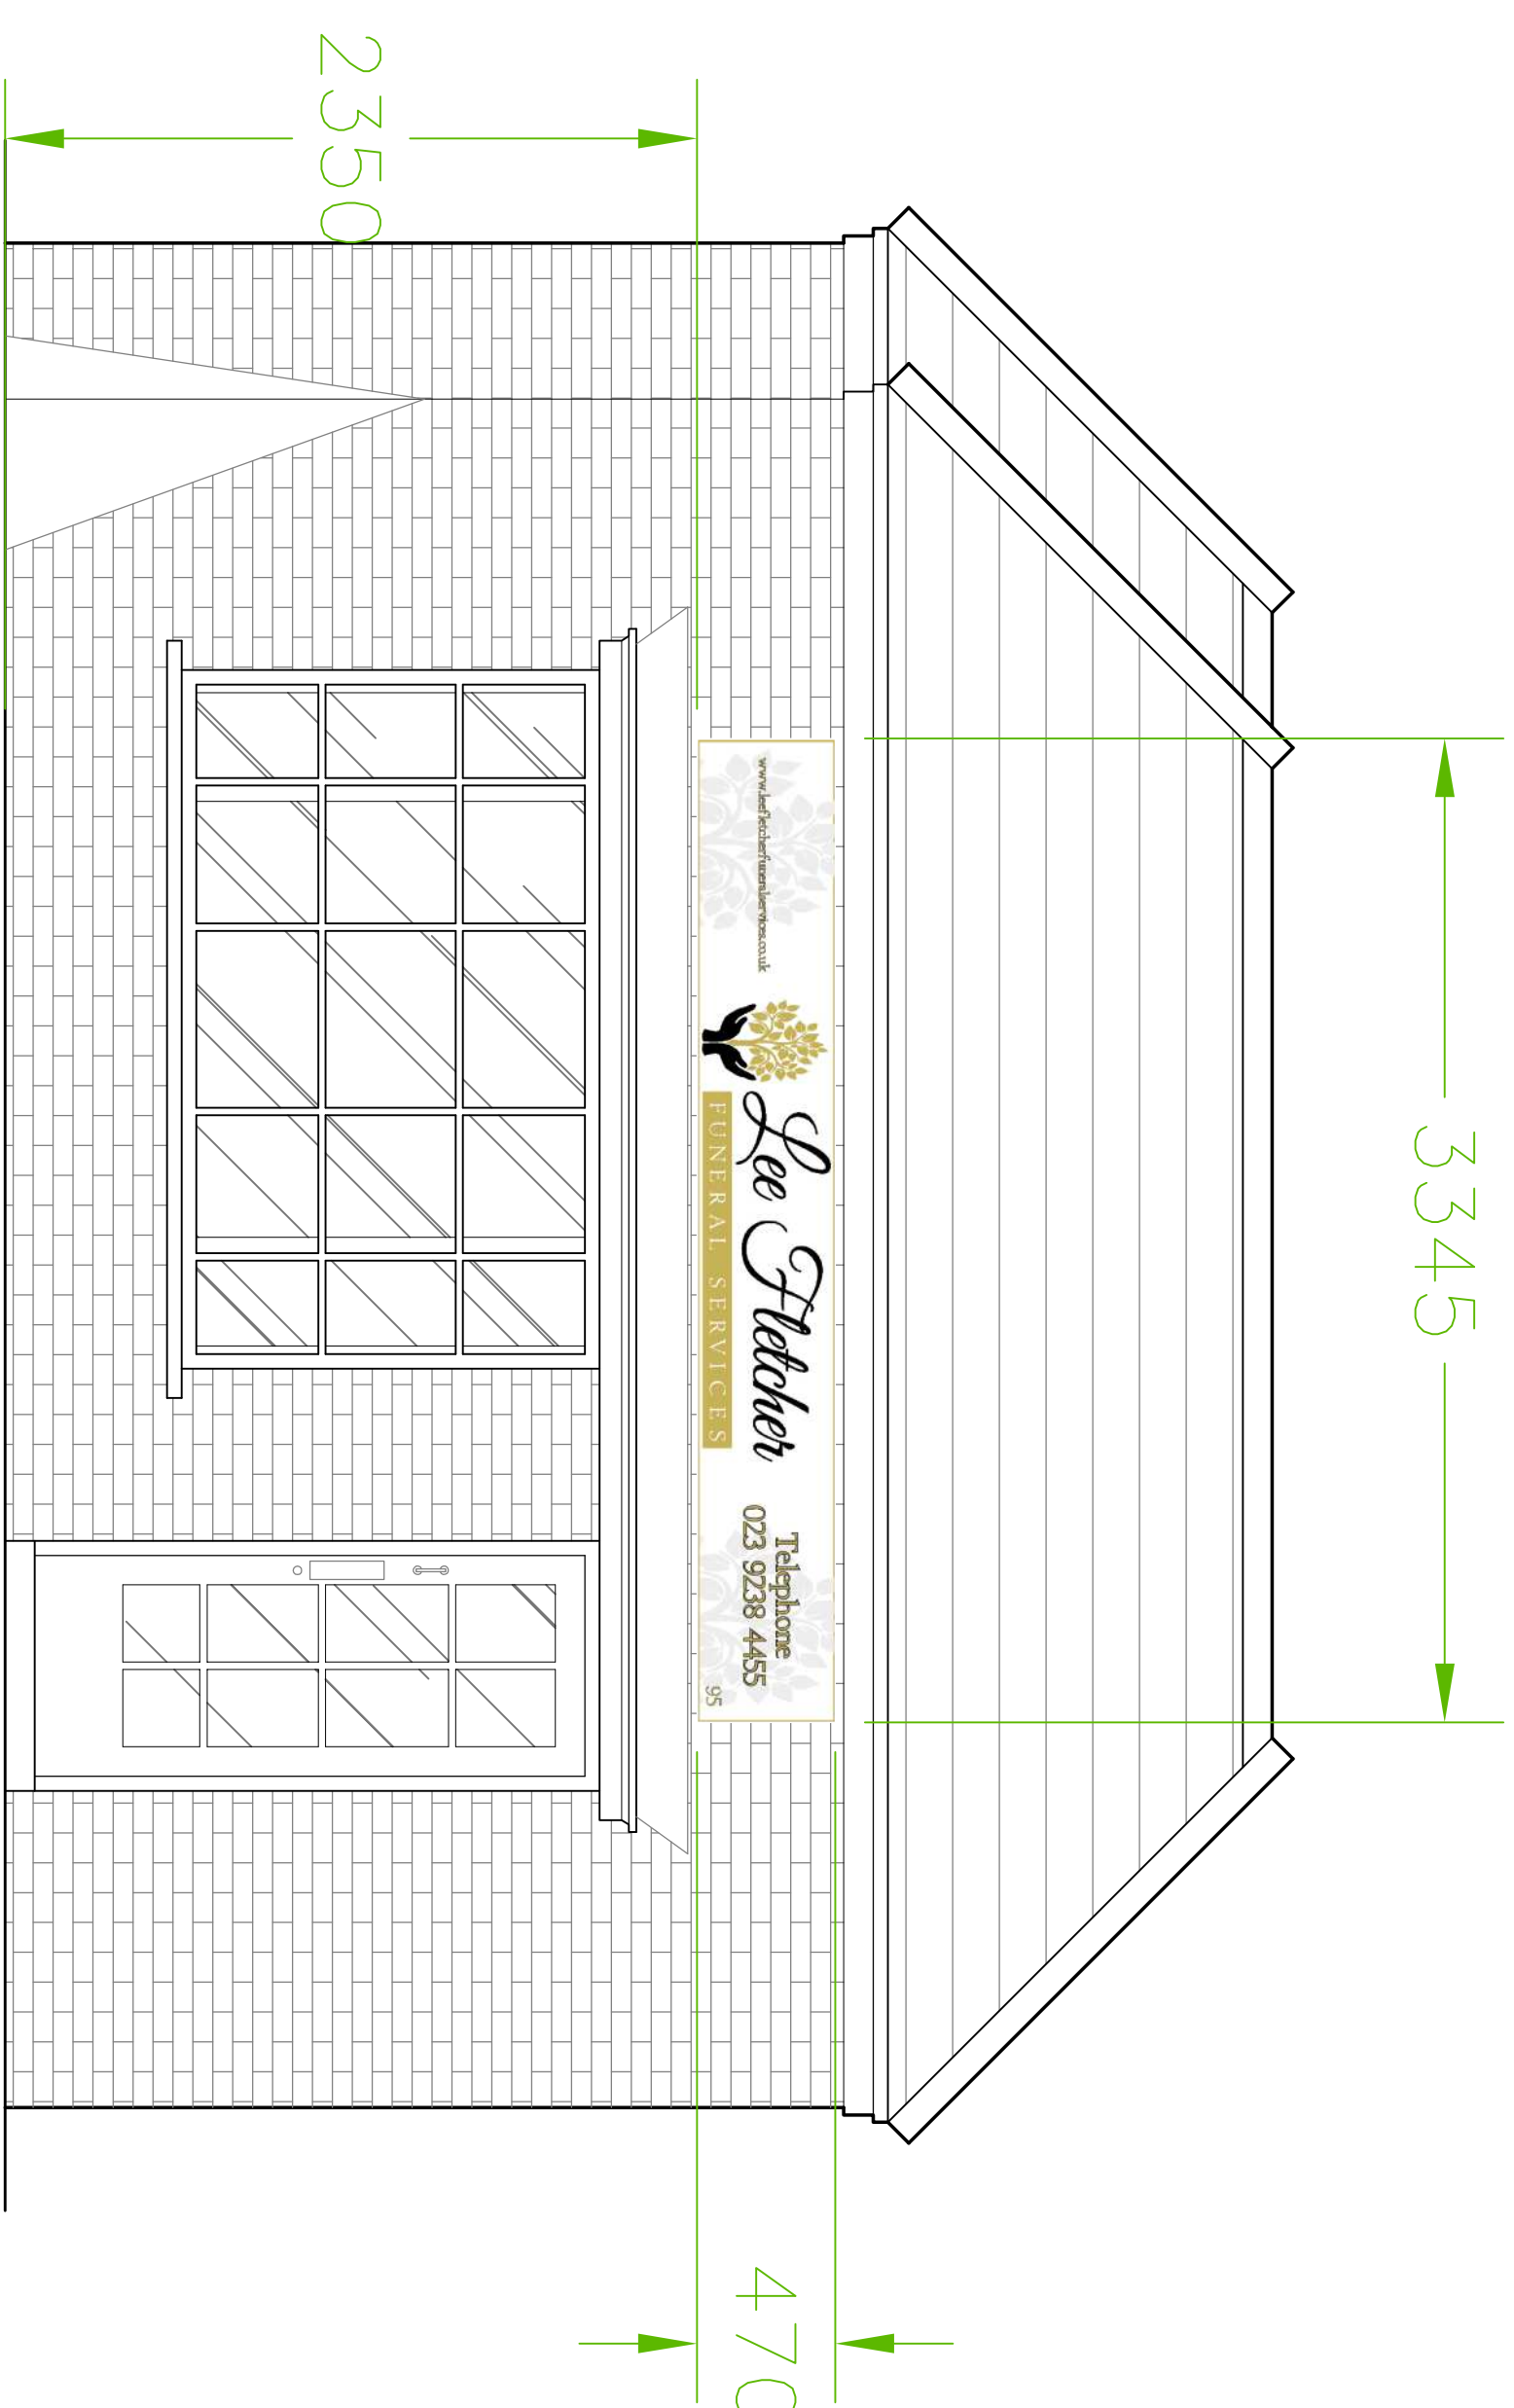

Rev		Revision		By		Date	
K A D NIGHT ARCHITECTURAL DESIGN K.A.D. Ltd. The Gatehouse, Admirals Wood 7 Coldestrey Way Sarisbury Green Southampton SO31 7AT tn: 077801 346 479 f: 01489 860 194 e: iam@k-a-d.co.uk Client LEE FLETCHER FUNERAL SERVICES Project 12 THE PALLANT HAVANT, HAMPSHIRE PO9 1BE Drawing ELEVATION - SIGNAGE Scale 1:25@A1 Date JULY 2016 Project no. Sequential BligFncr Detail Rev KAD 01 A PLAN .							