


Material Legend


- (A) Trapezoidal Profiled Metal Roof Cladding [Goosewing Grey RAL 7038]
(B) Twintherm CA 32 1000R Trapezoidal Profiled Metal Cladding [Goosewing Grey RAL 7038]
(C) Twintherm CA 32 1000R Trapezoidal Profiled Metal Cladding [Pure Grey RAL 000 55 00]
(D) Twintherm CA Arc 50 930 Half-round Profiled Metal Cladding [Anthracite Grey RAL 7016]
(E) Composite Pre-cast Concrete Plinth Wall
(F) Loading Bay Doors and Dock Levellers [Sunflower Yellow BS 10E55]
(G) Composite Pre-Cast Concrete Plinth Wall
(H) Powder Coated Aluminium Louvre Panel Units [Pure Grey RAL 000 55 00]
(I) PPC Aluminium Casette Panel [Anthracite Grey RAL 7016]
(J) Kingspan 1000 Optimo Flat Insulated Wall Panel System - 1m Horizontal. [Silver RAL 9006]
(K) Twintherm CA Arc 50 930 Half-round Profiled Metal Cladding [Anthracite Grey RAL 7016]
(L) Glazed Spandrel 'Lookalike' Panel [Graphite 18 B 29]

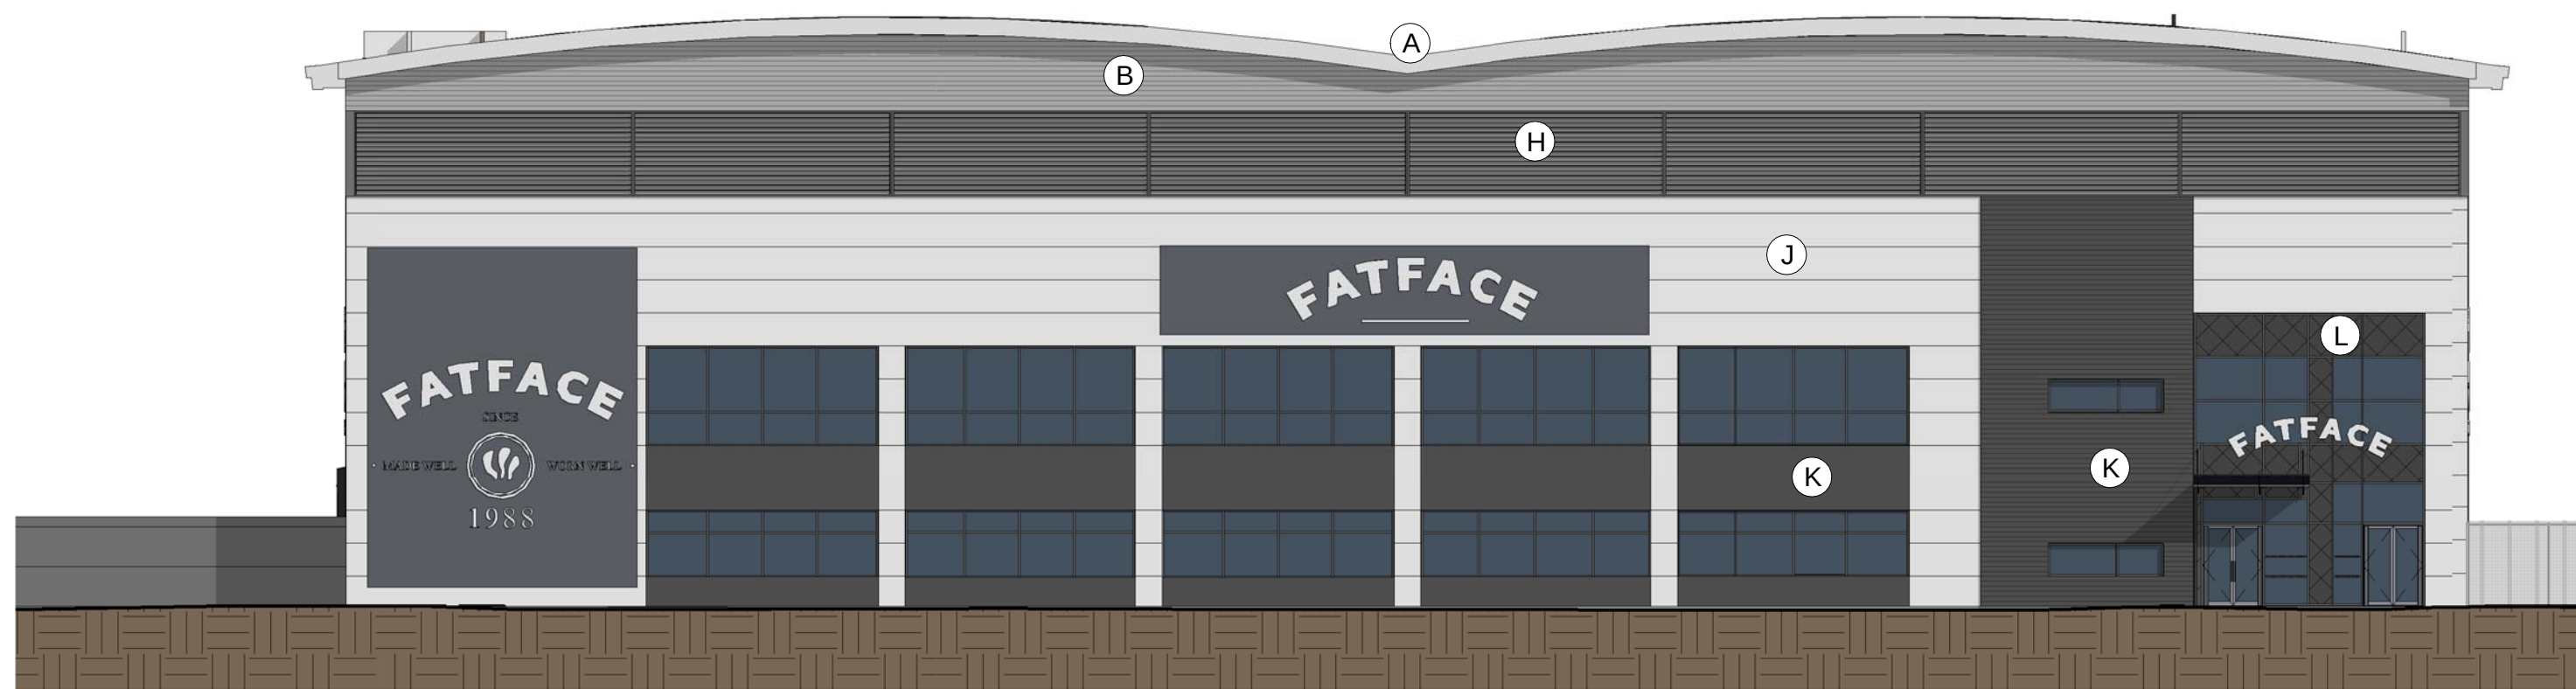


1 East Elevation Cat B
1 : 200



2 North Elevation Cat B
1 : 200

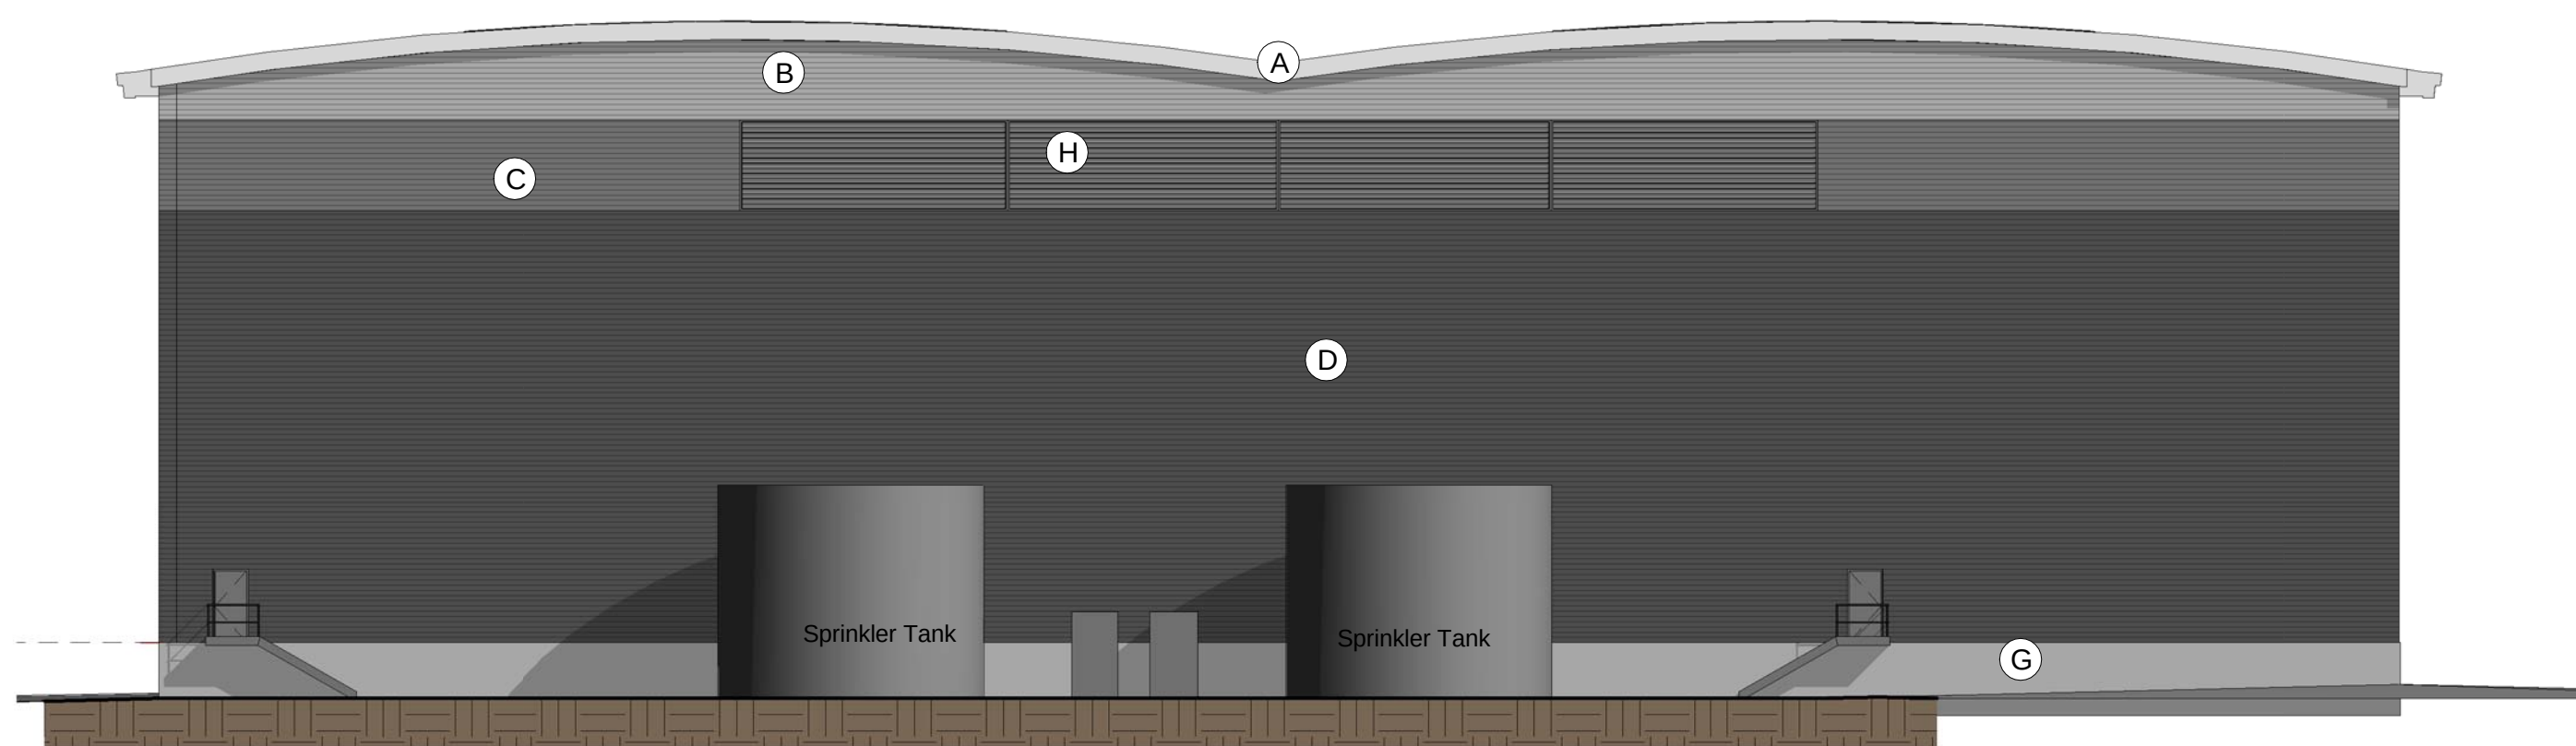

3 South Elevation Cat B
1 : 200

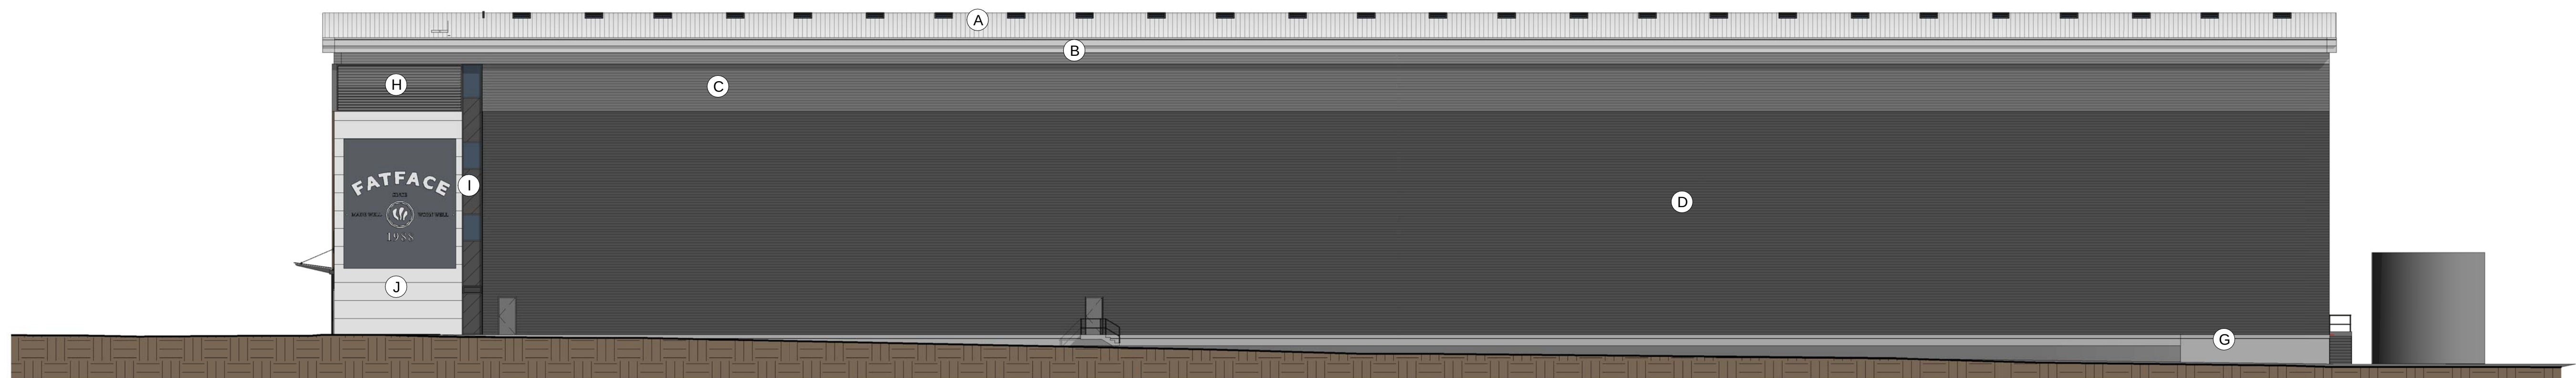

4 West Elevation Cat B
1 : 200

Status Code (as defined in BS1192)
Work In Progress (WIP)
S0 - Initial Status or WIP
Shared
S1 - Issued for co-ordination
S2 - Issued for information
S3 - Issued for internal review
S4 - Issued for construction approval
Documentation (Pre-construction)
D1 - Issued for costing
D2 - Issued for tender
D3 - Issued for contractor design
D4 - Issued for manufacture/procurement
Documentation (Contractual)
A - Issued for construction
B - Issued for construction but with comments
C - Comprehensive revision required
Archive
AB - Record Drawing

P12	JR	SL	16.08.16	additional glazed openings added, following change request TVR012
P11	JW	SL	03.12.15	Changes to Entrance Curtain Walling - Mullion lines and In-fill Panels
P10	JR	SL	03.11.15	Amendments following meeting 03.11.15
P9	JW	SL	07.10.15	Zone for PV panels added
P8	JR	SL	05.10.15	Exit Door East Elevation GL11-12 reinstated
P7	JR	SL	01.10.15	Tenant Signage Added
P6	JR	SL	23.09.15	Building relocated to provide perimeter access for fire vehicle
P5	JR	SL	15.09.15	Opening vents serving firefighting lobbies and stair added
P4	JW	SL	07.09.15	Amendments following comments FF 04.09.15
P3	JR	SL	02.09.15	Amendments following comments FF 01.09.15
P2	JR	SL	28.08.15	Issued for pre-planning review



project B8 Warehouse, Plot 2
Dunsbury Hill Farm
title Proposed Elevations -
Portsmouth CC Cat. B
scale As indicated @ A1
date 31/07/15
project code DHF-
originator BAMD- ZZ- XX- DR- A-
checked SL
zone
level
type
rate
number
rev.
BAM job no. 4487
drg. status A
12001 P12