


Window 4

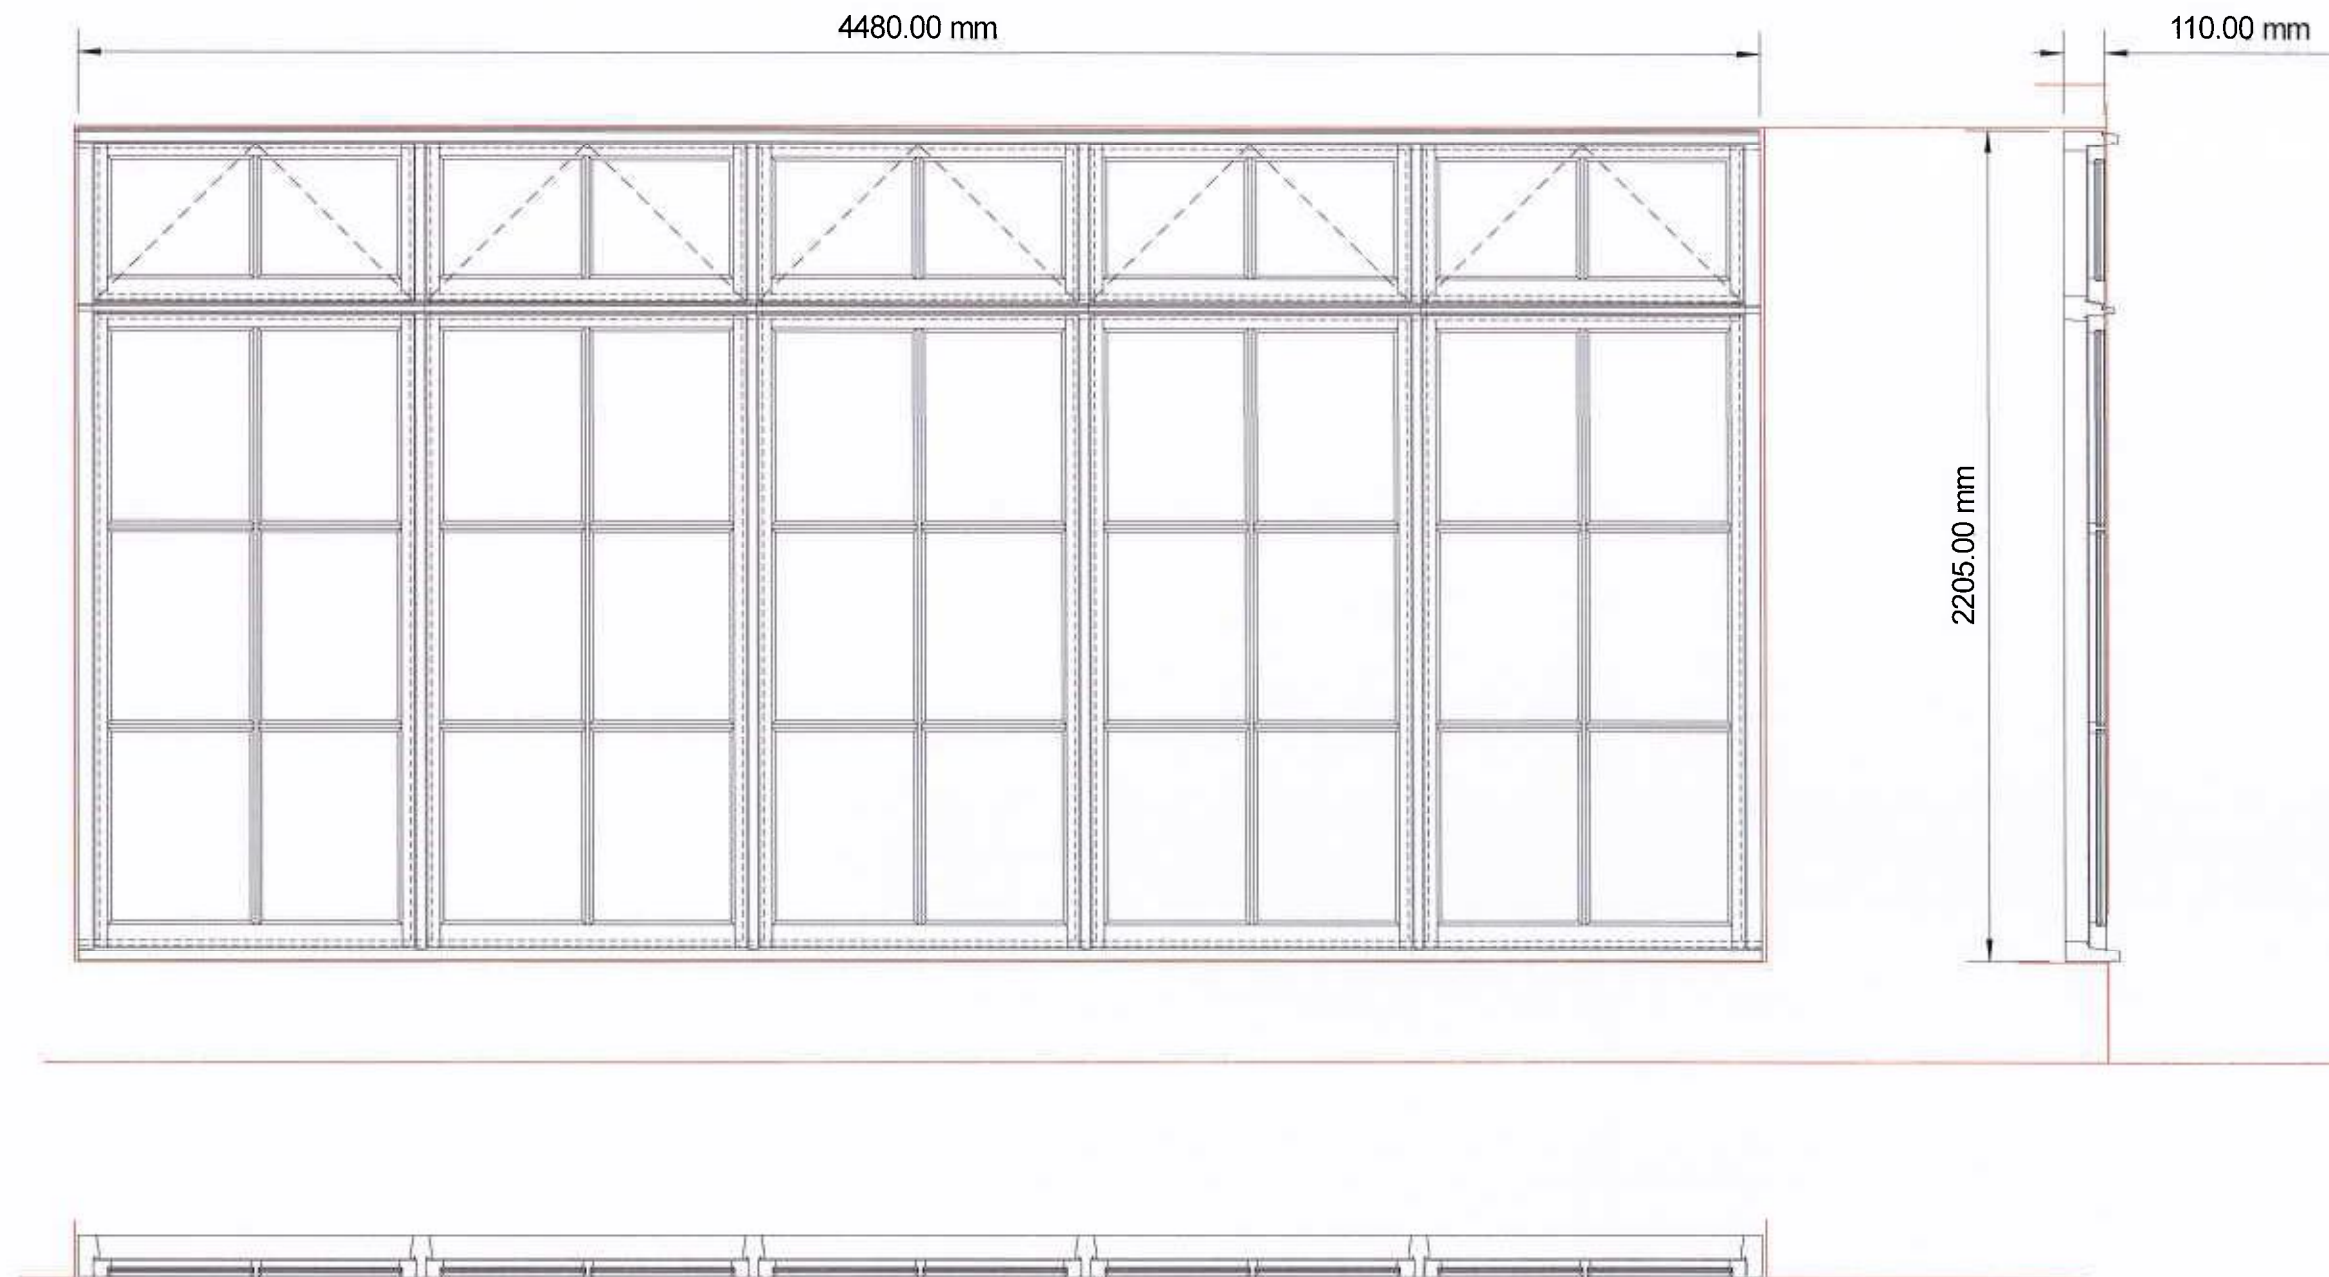

Window 4 East Elevation

Revision C
 All Glazing Bars 25mm Thick
 Details As 2387-1-5 Rev C
 Double Glazed Units 4-4-4
 8mm Warm Edge For 10mm Rebates

Jacobs Joinery Ltd 10 Downley Road Havant Hampshire PO9 2NJ Tel:- 023 9245 7110/7111 Fax:- 023 9247 6722	
Client:	
Jacobs Construction	
Location:-	
Langstone Conservative Club Denvilles House 33 Emsworth Road Havant PO9 2SN	
Title:-	
Window 4 East Elevation	
Scale:- 1 : 20 @ A3	
Date:- 14th August 2015	Drawn By:- S.B.
Dwg No:- 2387/1/4	Rev:- C 15/08/2016