


NOTES:

Dimensions to be checked on site before commencing work. Any discrepancies shall be reported to the architect immediately.

Do not scale from these drawings except for planning purposes. Use figured dimensions only.


Where applicable this drawing is to be read in conjunction with other consultants' drawings.

Ordnance Survey. (c) Crown Copyright 2015. All rights reserved.
Licence number 100022432

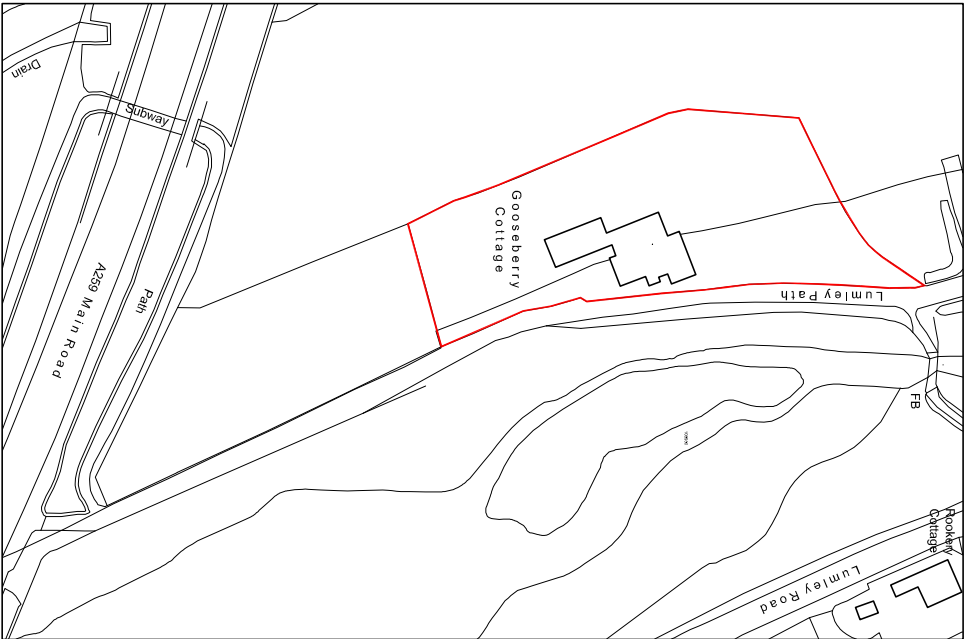

Location plan

scale 1:1250

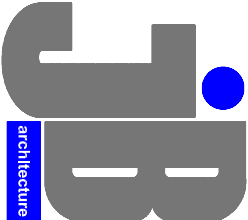


JIMMY BESSANT ARCHITECTURE
TEL: 01243 373620 M: 07769904282
E: jimmy@jb-architecture.co.uk
Web: www.jb-architecture.co.uk

For
MRS V STAUFFER

Project
**PROPOSED ALTERATIONS
AT GOOSEBERRY COTTAGE
LUMLEY PATH
EMSWORTH, PO10 7BP**

Title
SITE & LOCATION PLANS

Date	Drawn	Scale	Checked
JAN 2016	JB	AS SHOWN @ A3	-
Job Number	Drawing Number	Revision	
PL7015	401		

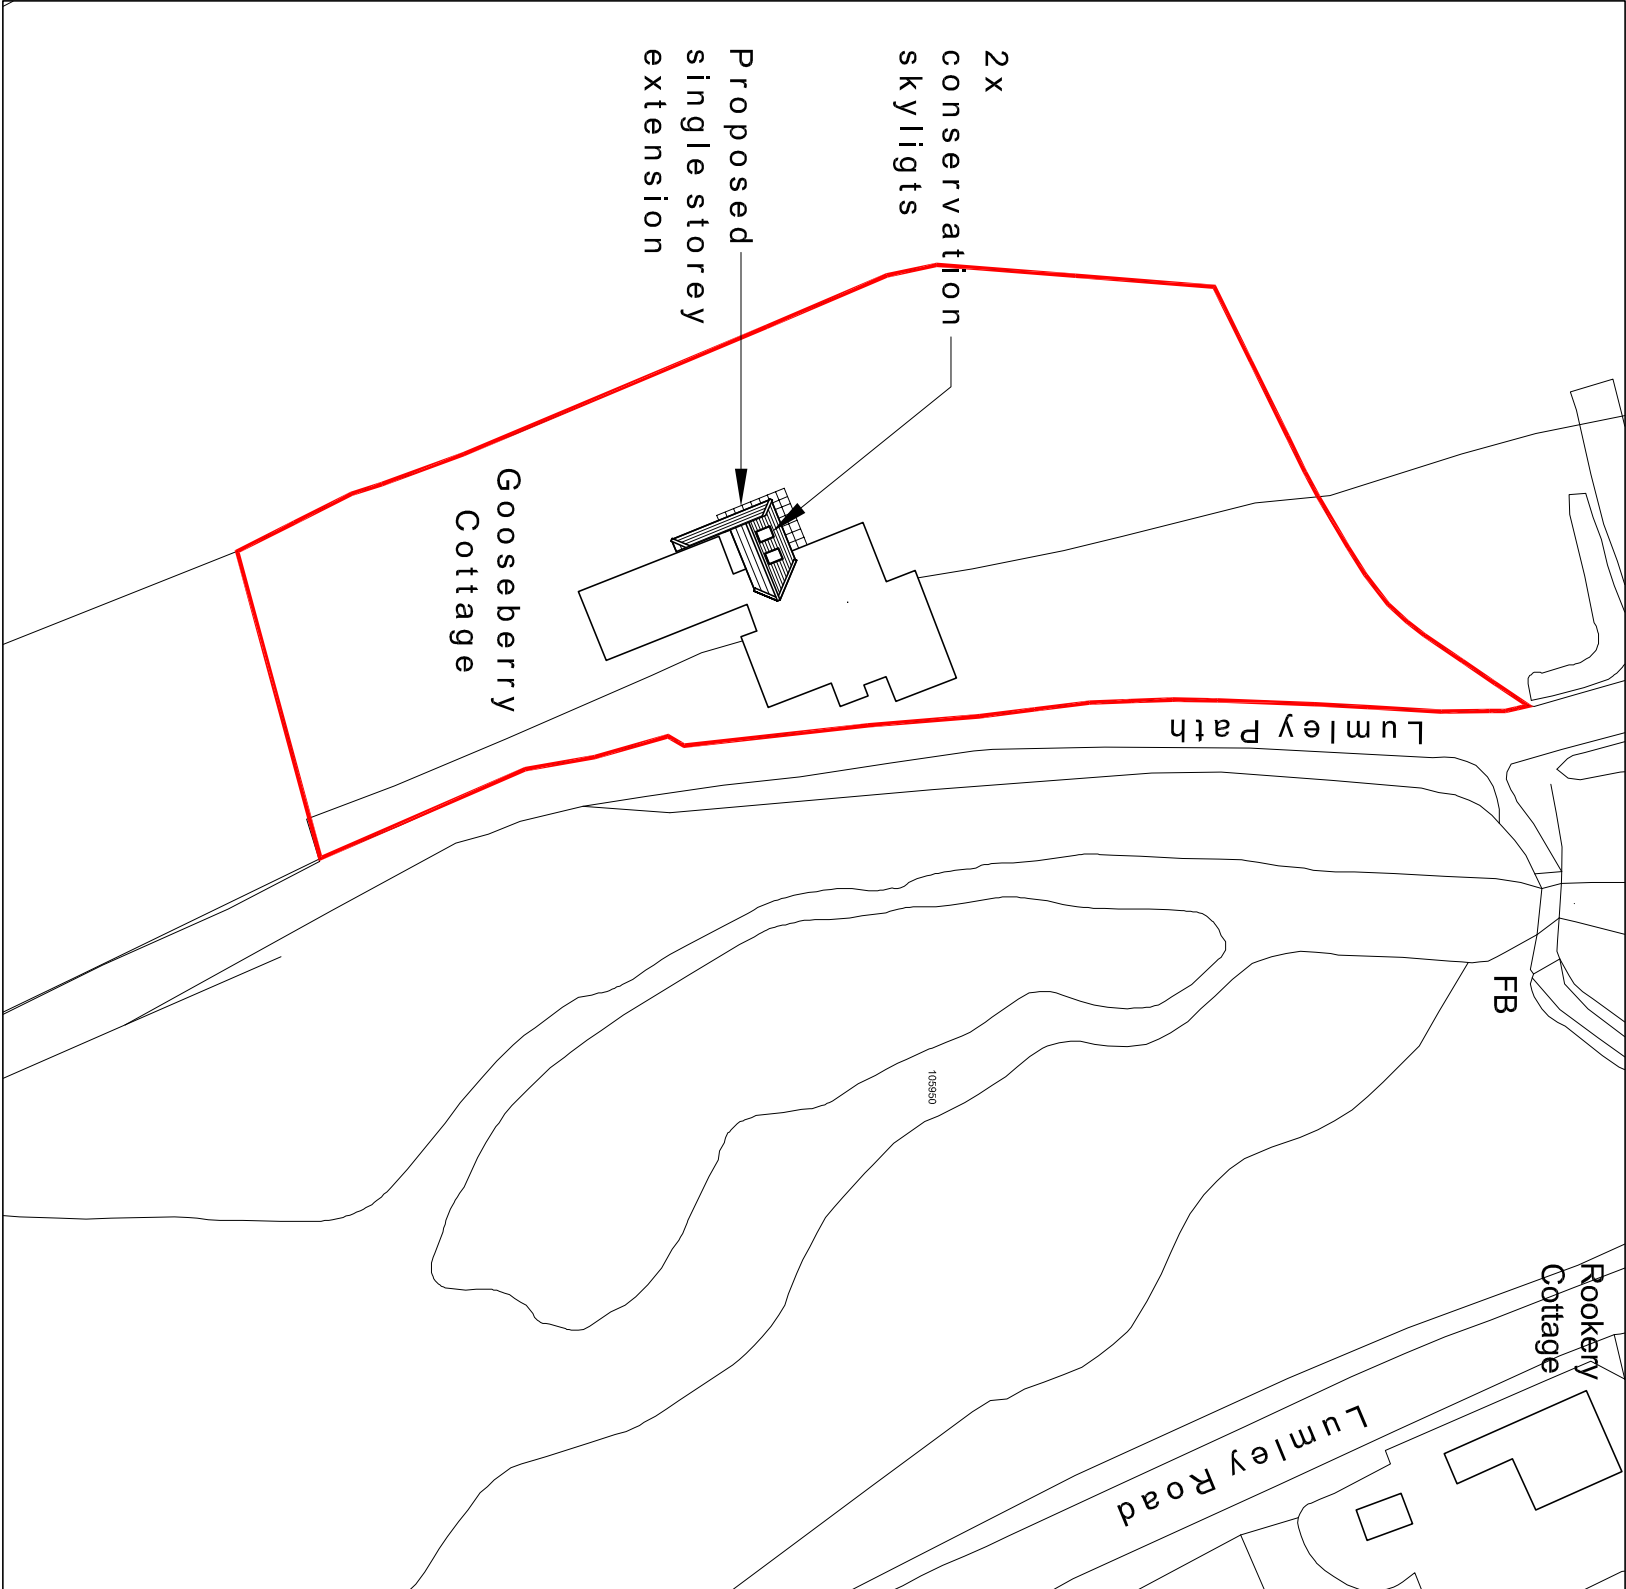

Proposed site plan

scale 1:500

