



PROJECT: SIDE EXTENSION AND INTERNAL ALTERATIONS AT 112 LONDON RD, WATERLOOVILLE, PO8 8HE	DRAWING TITLE: EXISTING FLOOR PLANS	DRAWING NUMBER: 16.B.02	SCALE : AS SHOWN @ A3	NOTES :
		REVISION: A		

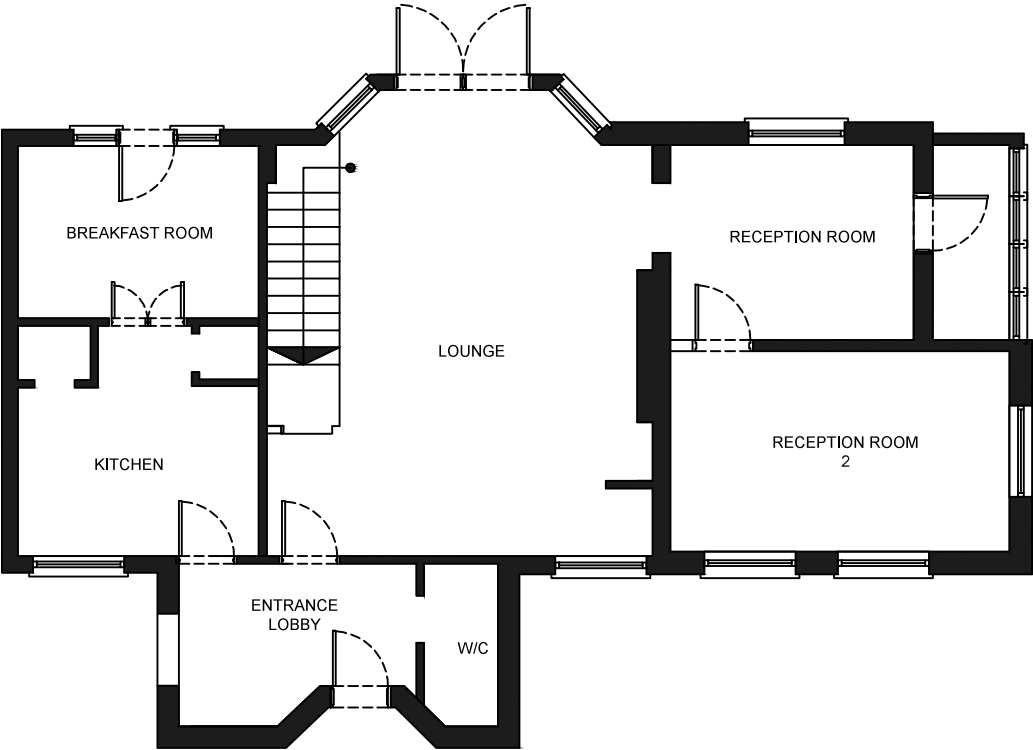

EXISTING GROUND FLOOR PLAN
SCALE 1:100

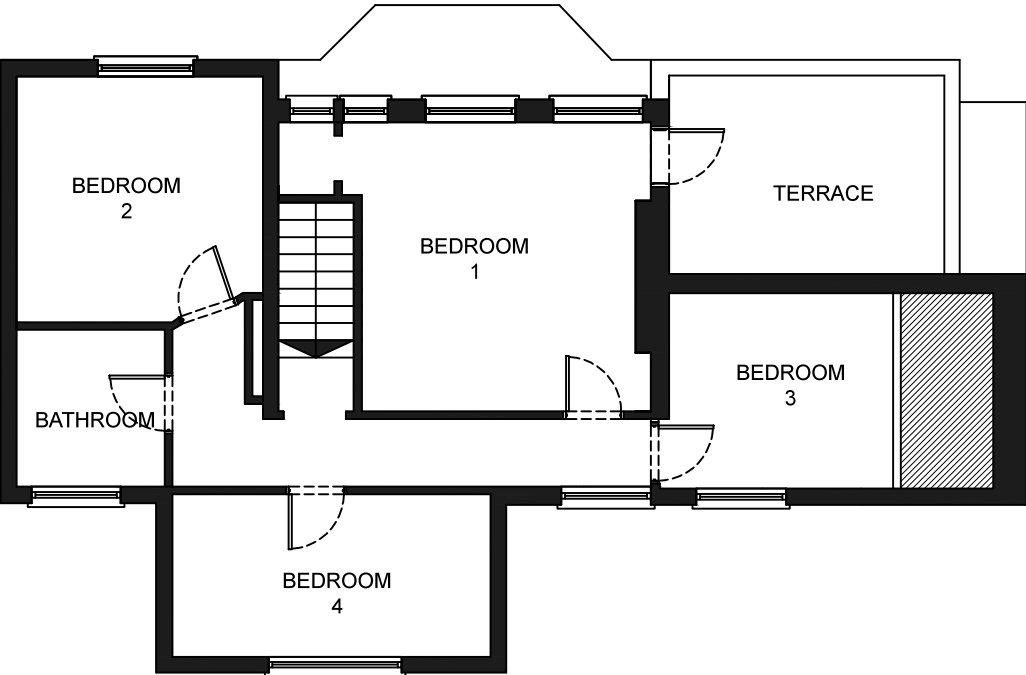

EXISTING FIRST FLOOR PLAN
SCALE 1:100