


REVISIONS		
Rev.	By	Date
A.	TL	11.11.15
A. minor revision to lower roof at north end of the development to match existing secondary entrance porch above secondary entrance		



East Elevation - contextual view from allotments



East Elevation - facing allotments

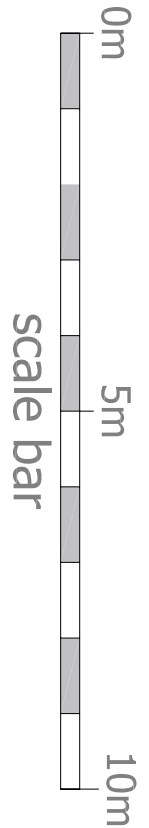

© 2015 PLANNING ISSUES

planningissues
OWN PLANNING AND
ARCHITECTURAL DESIGN
John Shelbourn RIBA

Design Director
Mr John Shelbourn RIBA
108 - 110 Elm Grove
Hayling Island
Telephone: 01423 424709
Fax: 01423 424710
Email: john@planningissues.co.uk

Client

Churchill
Retirement Living

Project Title

Proposed Retirement Housing
108 - 110 Elm Grove
HAYLING ISLAND
Hampshire PO11 9EH

Drawing Title

PLANNING APPLICATION - MAR 2015
ELEVATIONS - SHEET 3

Scale: 1:100 @ A1 Date: MAR 2015

Drawn: TL	Checked:	Rev:
10073HI - P08	A	