

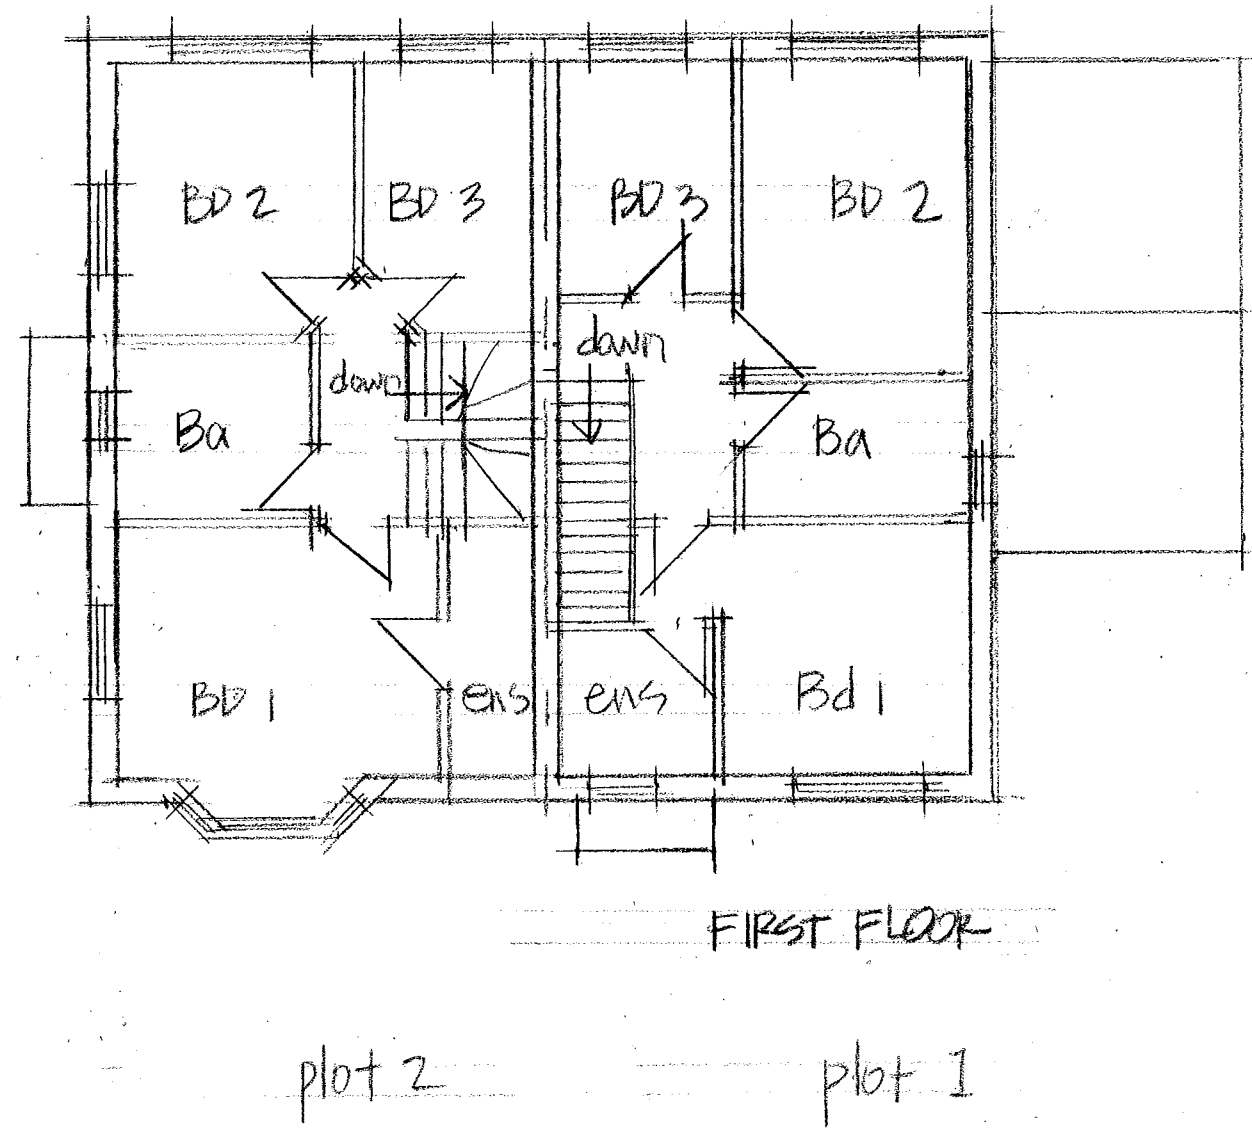


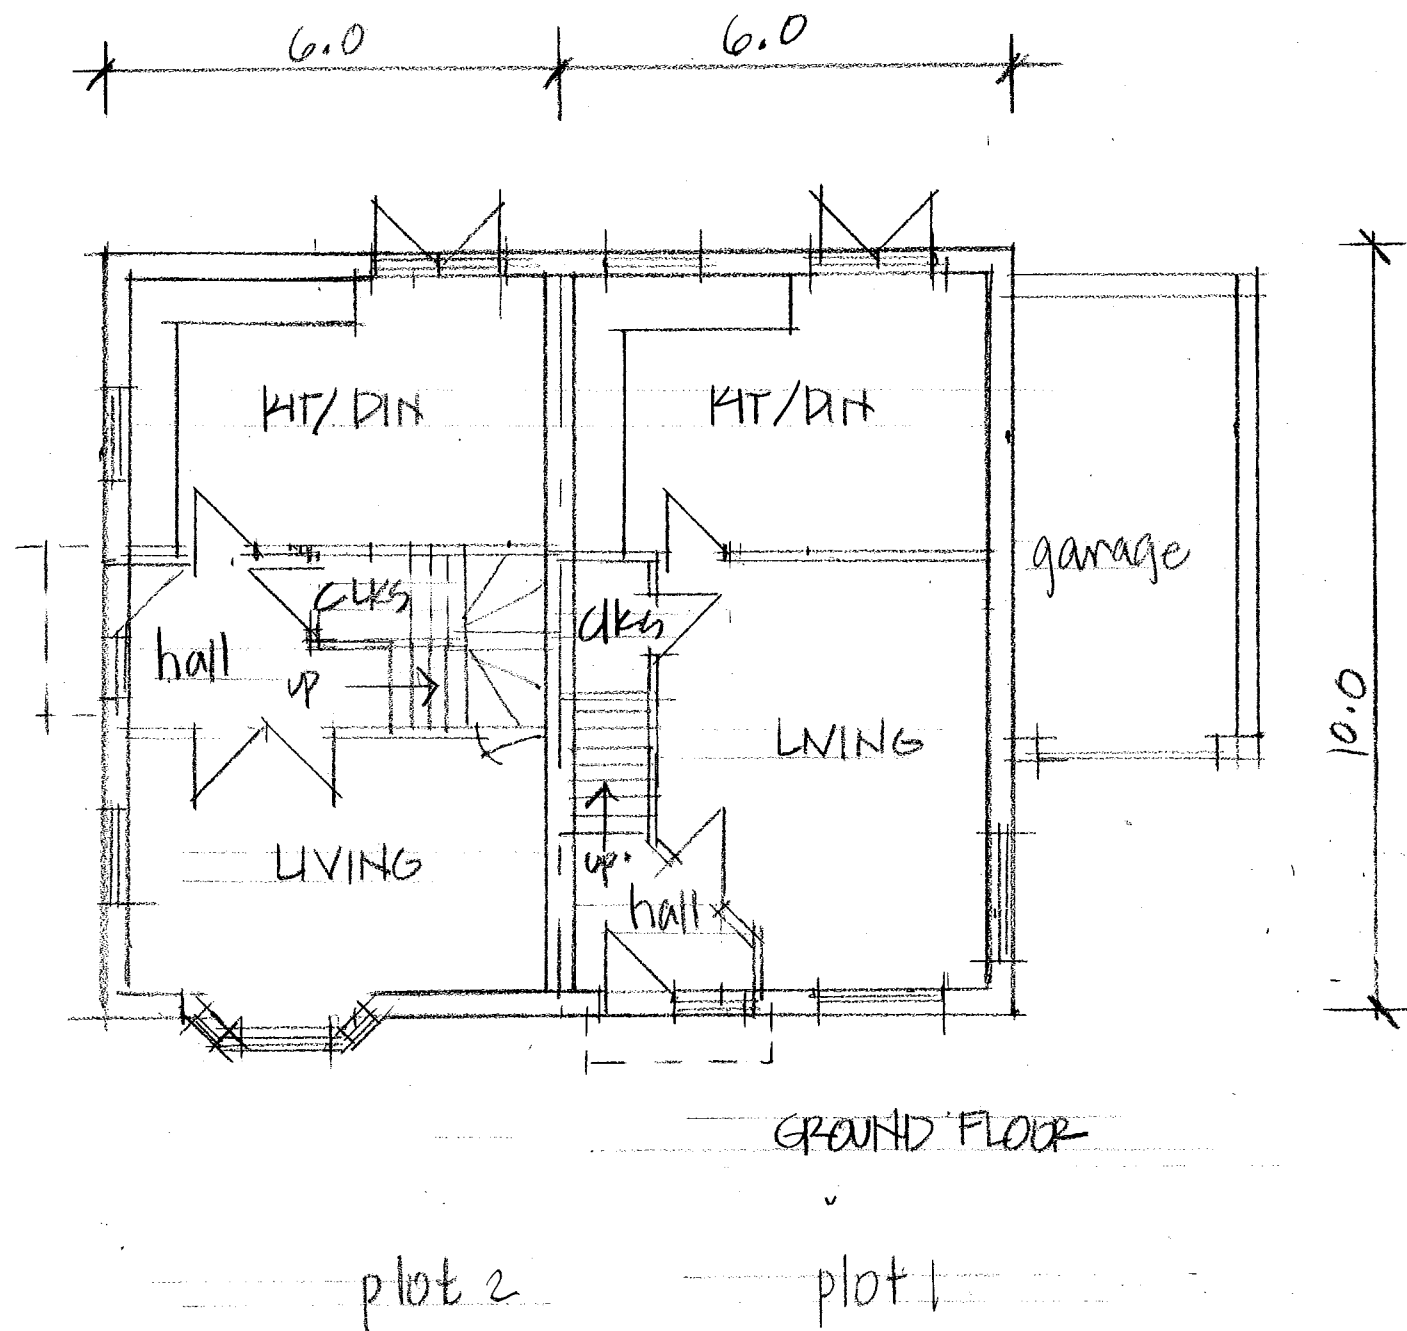

PLOT 1 - 120 m²
PLOT 2 - 120 m²

 

DRAWING TITLE	Indicative Floor Plan plots 1+2	CLIENT	Whittington Designer Homes Ltd.	DRAWING No.	2732 / 6	JAYE FORD ARCHITECTURE LTD	MANLEYS MANLEYS HILL STORRINGTON WEST SUSSEX RH20 4BT Tel: 01903 745393
JOB TITLE	11 Bound Lane, Hayling Island, Hampshire.	SCALE	1:100 @ A3	DATE	Feb 20/6		