




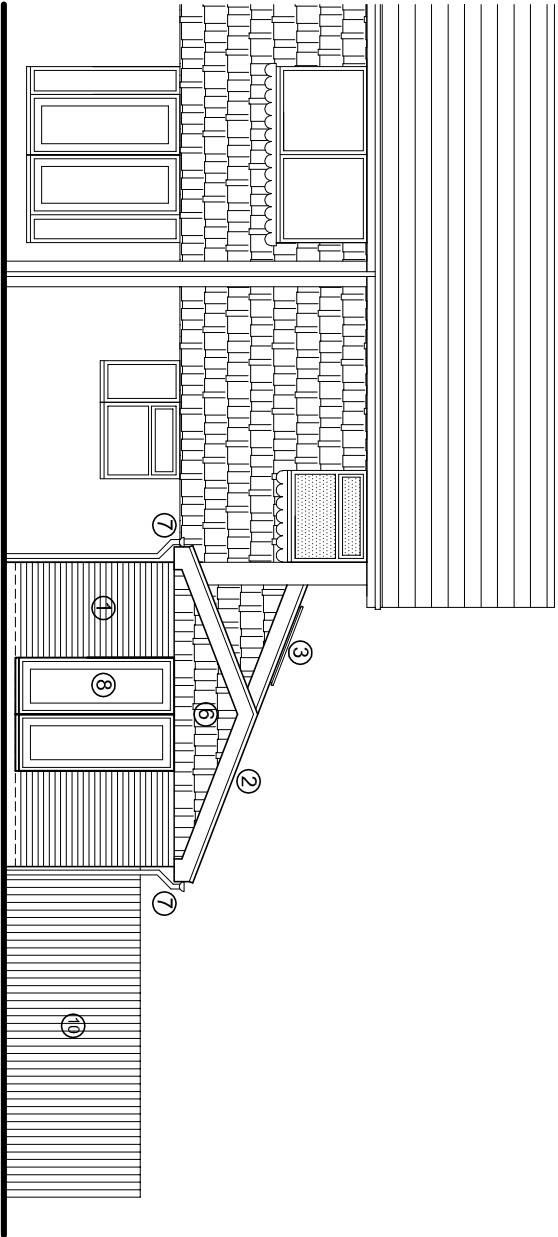


North (rear) elevation

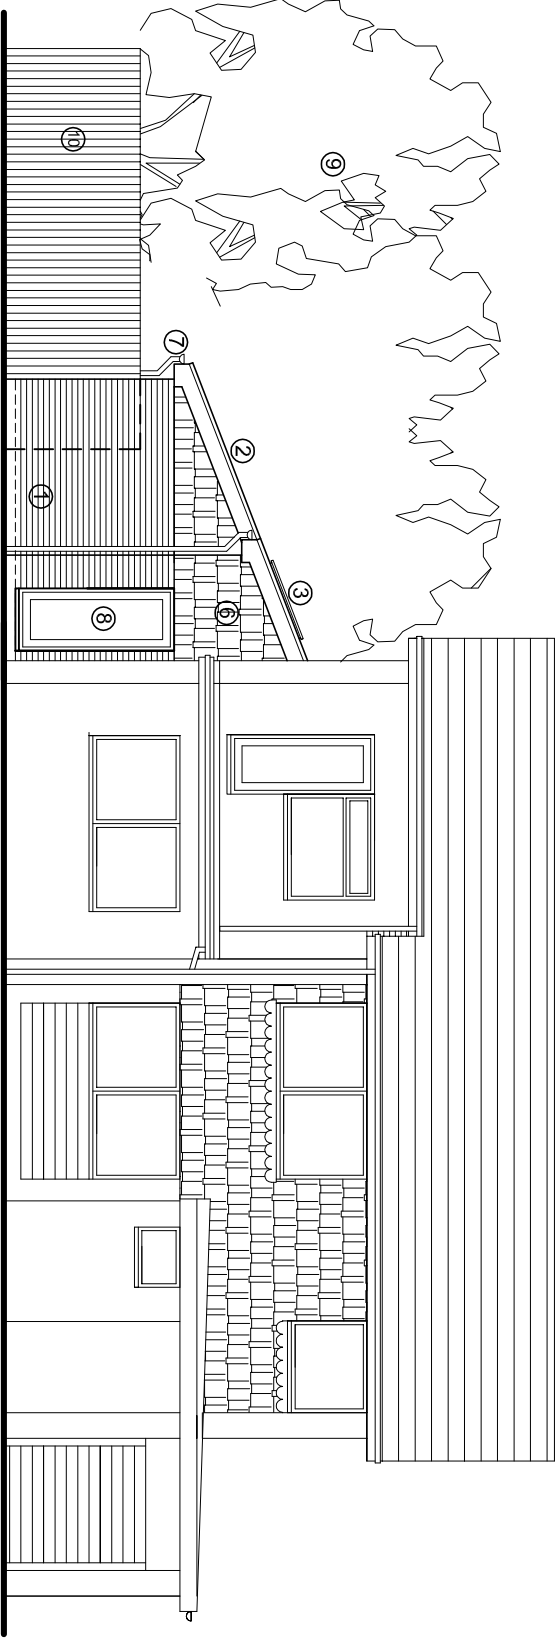

South (front) elevation

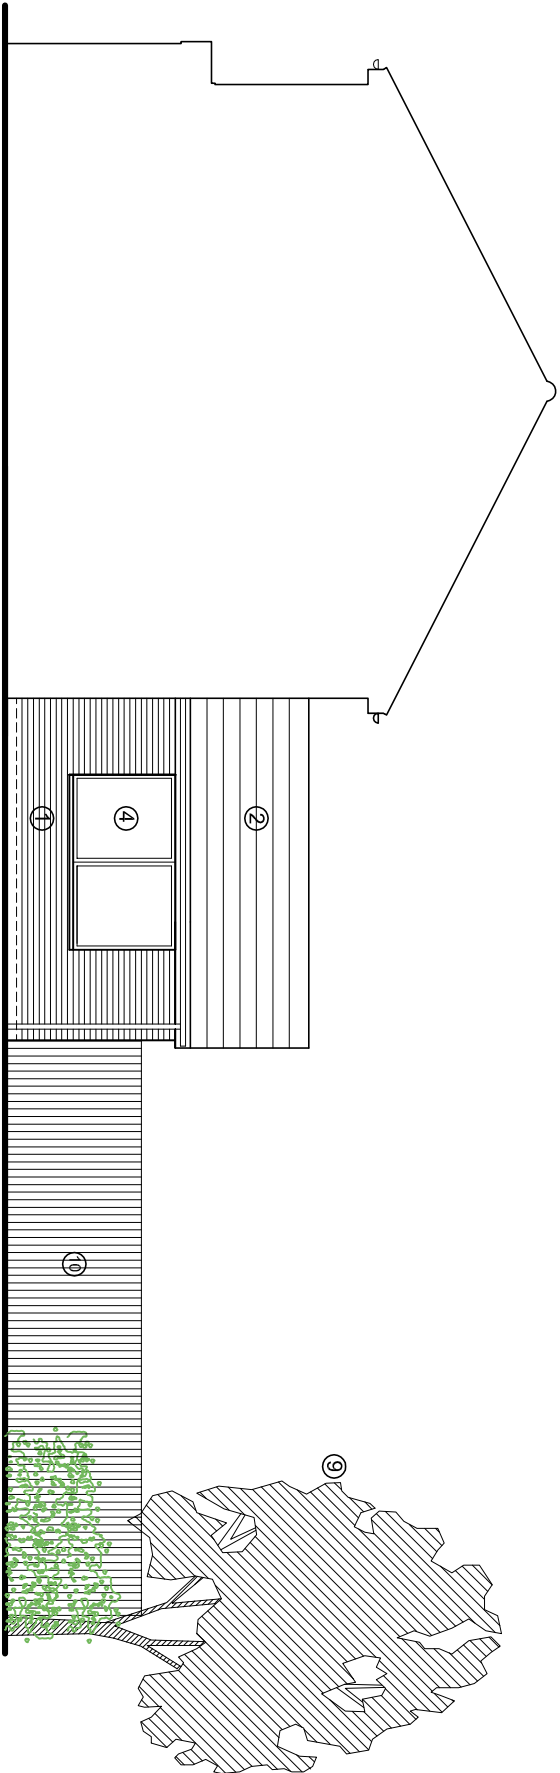

East (side) elevation

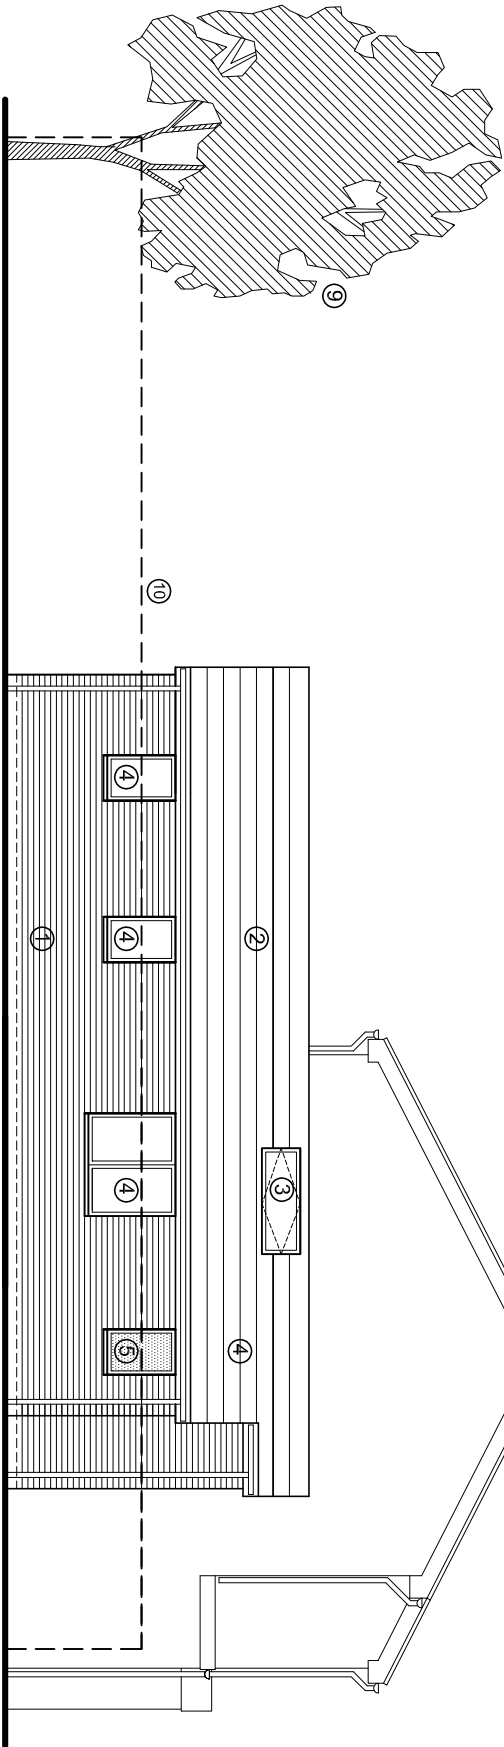


West (side) elevation

Proposed elevations scale 1:100




- KEY TO ELEVATIONS:**
- 1 Bricks to match main house
 - 2 Concrete roof tiles to match main house
 - 3 New Velux roof light, 1340 (w) x 980 (h)
 - 4 New UPVC double glazed windows to match style of main house.
 - 5 New UPVC obscure double glazed windows to match style of main house.
 - 6 Tile Hanging to match main house.
 - 7 UPVC rainwater goods and drainage pipes to be white in colour.
 - 8 New UPVC double glazed doors to match style of main house.
 - 9 Cornices to north boundary retained.
 - 10 1.8m high close boarded fencing to be retained.
 - 11 New planting to western boundary.

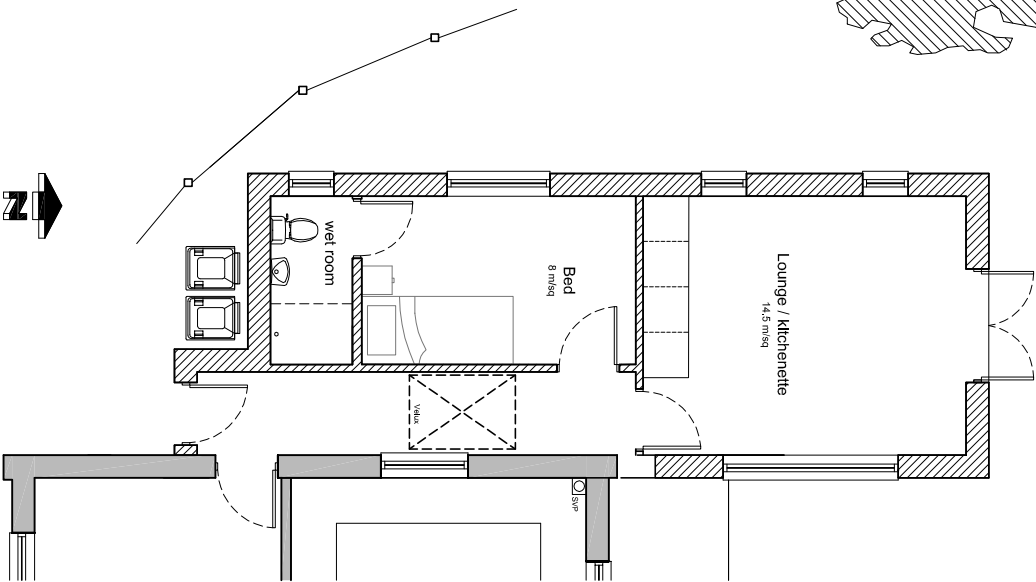

Annexe plan, area = 32.5 m / sq

scale 1:100

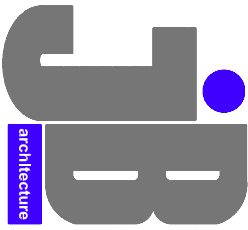

JIMMY BESSANT ARCHITECTURE
TEL: 01243 373620 M: 07769904282
E: jimmy@jb-architecture.co.uk
Web: www.jb-architecture.co.uk

For
MR & MRS COCKS

Project
**PROPOSED ANNEXE
AT 59 NUTWICK ROAD
HAVANT
PO9 2UQ**

Title
**PROPOSED ELEVATIONS
& FLOOR PLAN**

Date	Drawn	Scale	Checked
SEPT 2015	JB	1:100 @ A3	-
Job Number	Drawing Number	Revision	
PL 62 15	SK11		